


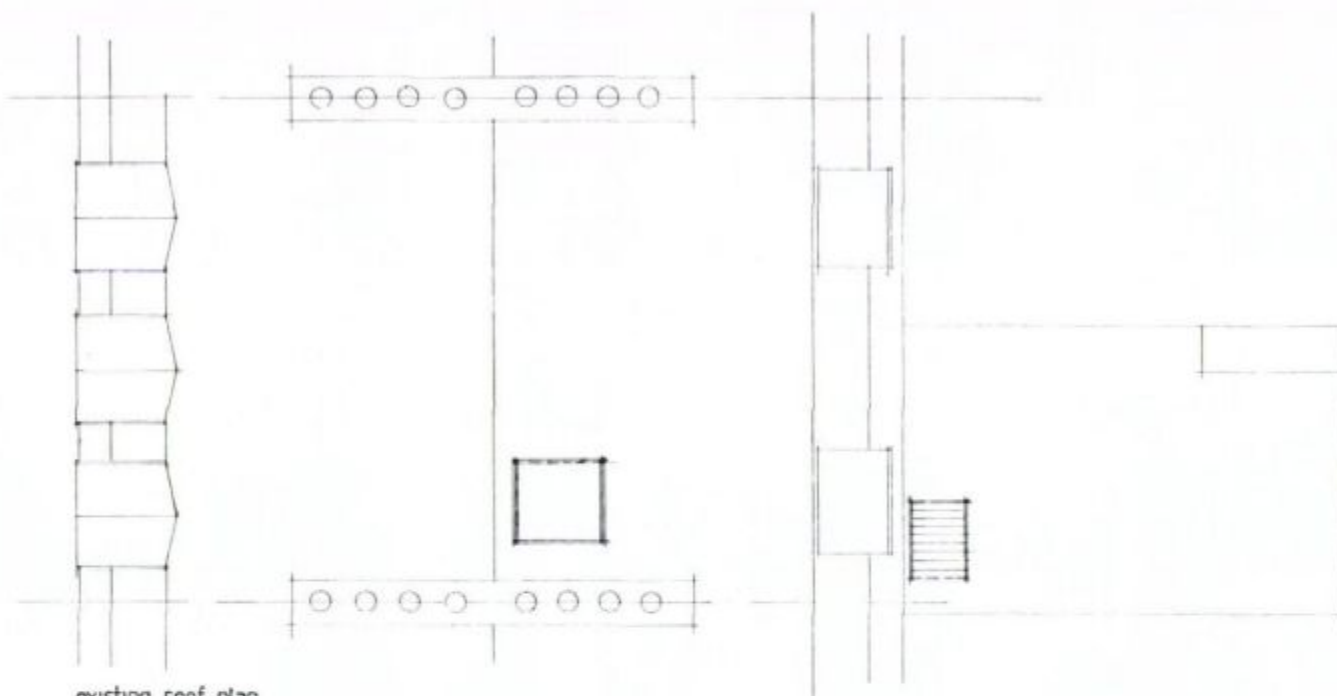


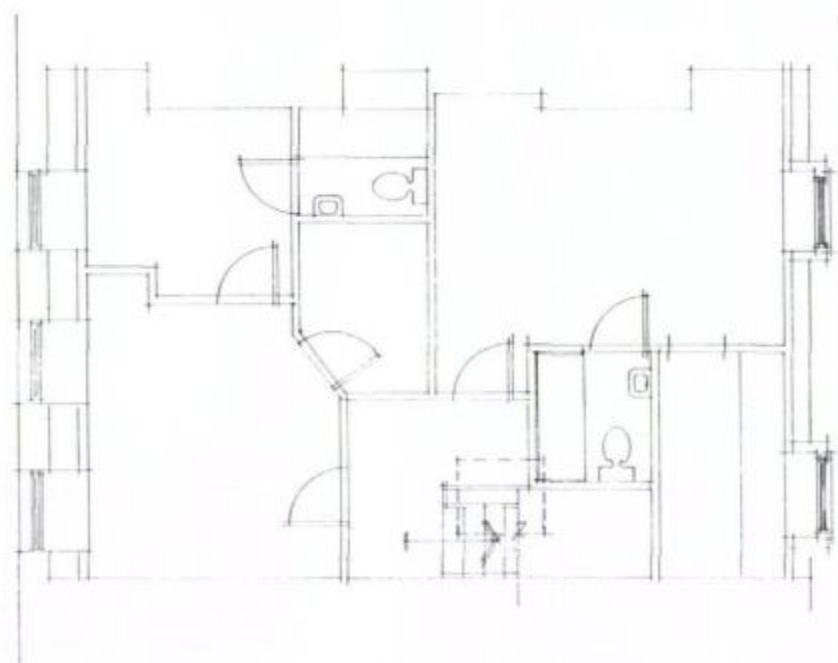

existing roof plan

 

existing third floor plan.

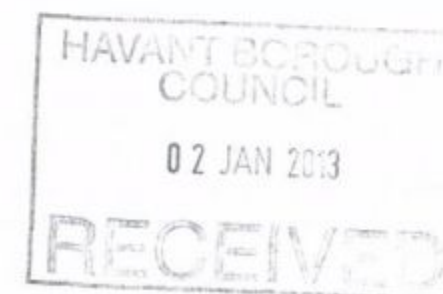

| A | Date | Revision |
|---|------|----------|
|   |      |          |

© copyright

THORNS-YOUNG  
ARCHITECTURAL

THORNS-YOUNG LTD  
210 Lymington Road, North End, Portsmouth PO2 4UD  
Tel: 01703 624677 Fax: 01703 624677

Client

mr b laly

Job Title

39 sea front  
hayling island

Drawing Title

existing floor plans (tf)

1:100 A4 A3

Scale 1:50 : at A1

Date sept '2011 Drawn by sa

Dwg. No. 4127.11.4 Rev.