


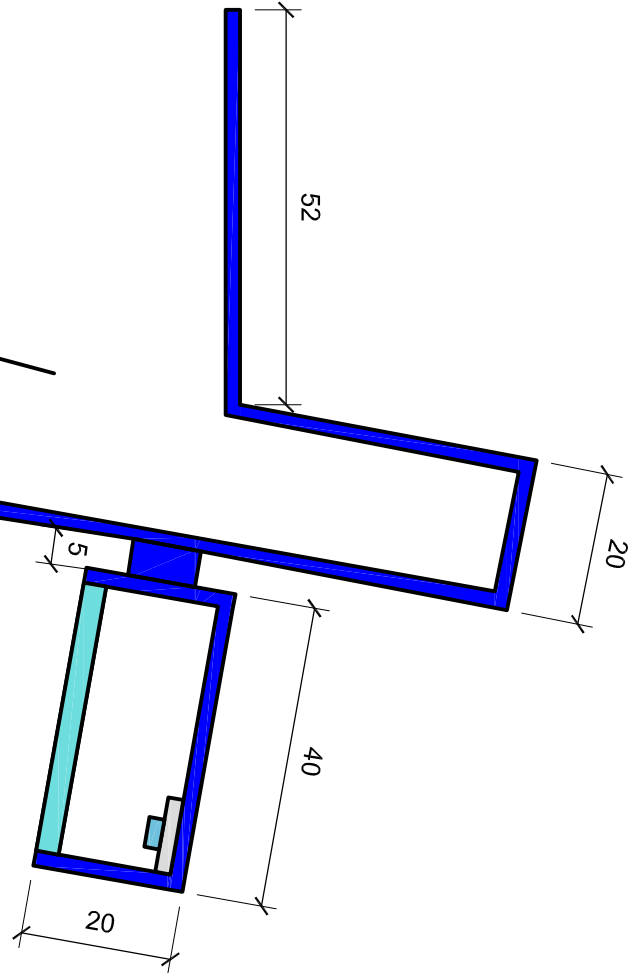


Powder coated blue to match PMS 2728 (30% gloss finish).

5mm Perspex 7T69 BLUE FROST diffuser strip running full length of trough, blue wash illumination provided by Blue LEDs aluminium "U" channel

2mm rolled and folded aluminium face panels powder coated blue to match PMS 2728 (30% gloss finish).

A - Lighting Trough 1:1

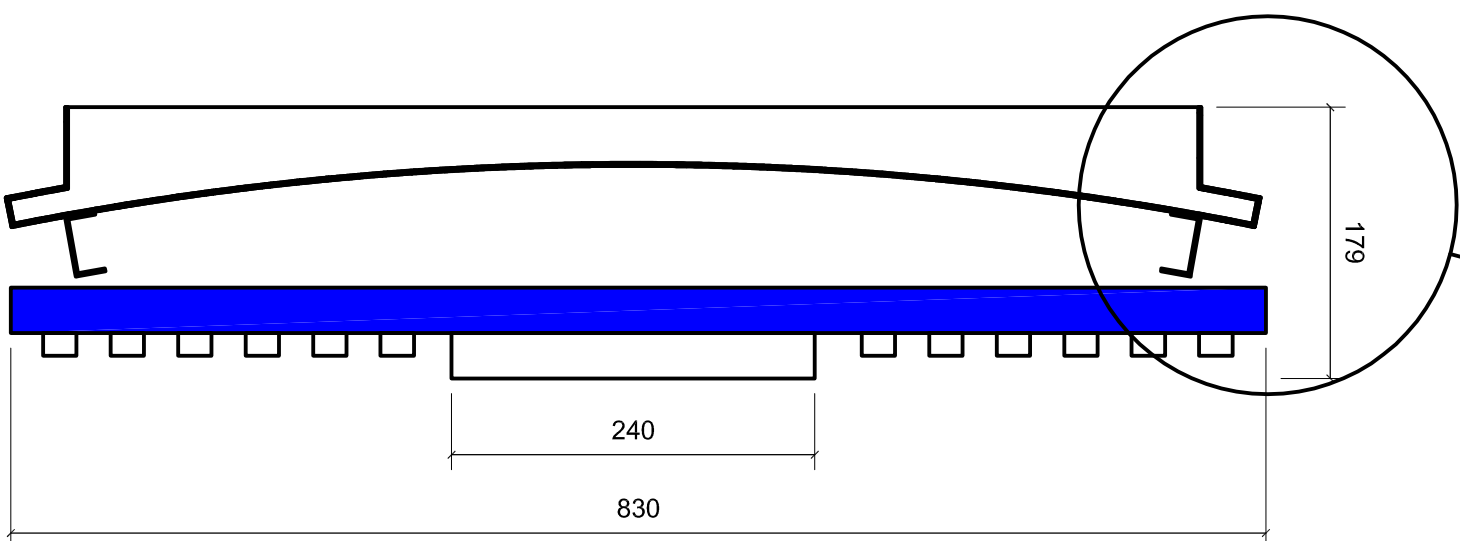

830mm high Blue Integral trough internally illuminated fascia signage.

Fully internally illuminated white faced 3D perspex strokes and lettering at depths of 30 and 15mm respectively in OPAL 030.


Internal illumination provided by white LED modules. All fixings and cabling concealed behind the fascia itself. HX-CH-STF-830.

B - Side elevation fascia signage 1:5



2mm stencil cut folded aluminium panel powder coated blue to match PMS 2728
REF:HX-CH-SPS-IL-IN-600 (30% gloss finish)

C- Front elevation projecting signage 1:5

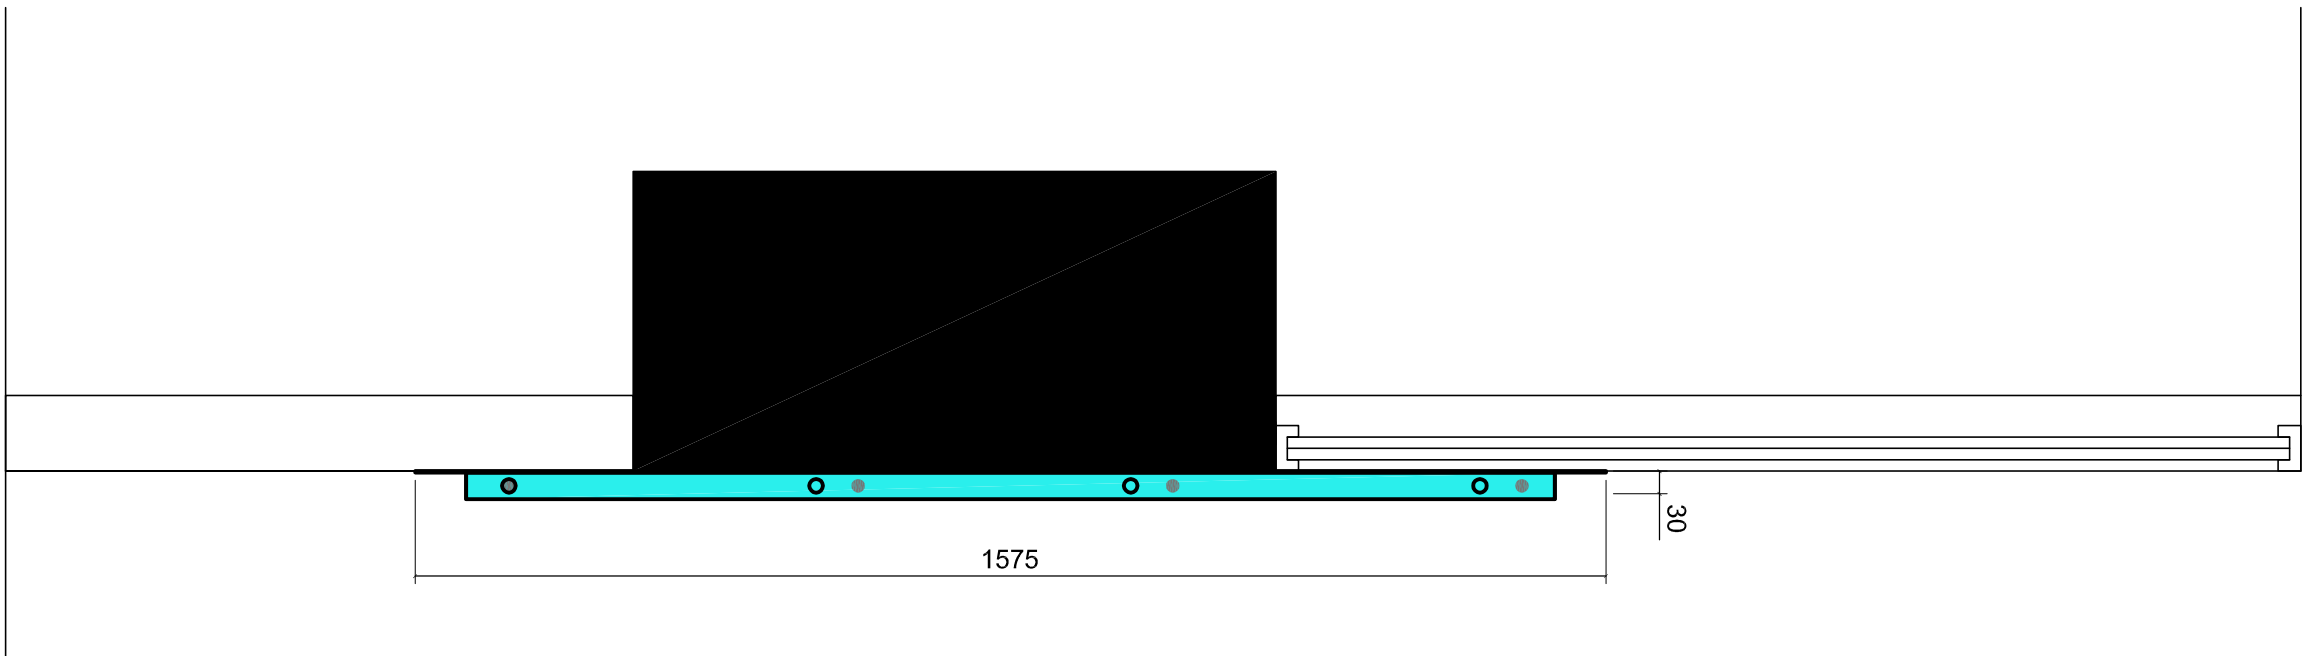

Install new ATM internally illuminated collar to fit above existing ATM.
REF: HX-CH-ATM-FW.

2mm aluminium panel powder coated blue to match PMS 2728. REF:CB-309-P3S (30% gloss finish).

10mm clear perspex panel with face and rear applied graphic detail.

Blue wash illumination provided by Blue LEDs around perimeter.

D - Side elevation ATM 1:10

PROPOSED SIGNAGE
Scale Varies @ A1

S&W DESIGN Aspect House - Manchester Road - Manchester Cheshire - M14 4 4PQ T: +44 (0) 161 602 8000 F: +44 (0) 161 602 8001 www.sandwood.co.uk Contractors Reference: D0807404		INFORMATION	
LLOYDS BANKING GROUP ALL DIMENSIONS TO BE GIVEN PRIOR TO COMMENCING WORK. DRAWING TO BE READ IN CONJUNCTION WITH PROJECT DESCRIPTION. THE DRAWING IS THE PROPERTY OF LLOYDS BANKING GROUP AND CANNOT BE REPRODUCED BY ANY OTHER PERSONS WITHOUT PERMISSION IN WRITING TO LLOYDS BANKING GROUP. GROUP PROPERTY. ALL WORKED DRAWINGS SHALL BE GIVEN TO LLOYDS BANKING GROUP. GROUP PROPERTY BRITCO, 400 Box 112, Central House, Crossway, BRITCO, E69 7JB EDWARDS, 400 Box 112, Central House, Crossway, BRITCO, E69 7JB HALIFAX - 111 London Road, Waterboville, PO7 7EQ		PROJECT ADDRESS	
Halifax A1 - varies 111 London Road Waterboville PO7 7EQ DATE 16/05/2013		SCALE	
Proposed Signage PROPOSED BD DRAWING NUMBER 50961692-AR01-E1-2501		REVISION	