


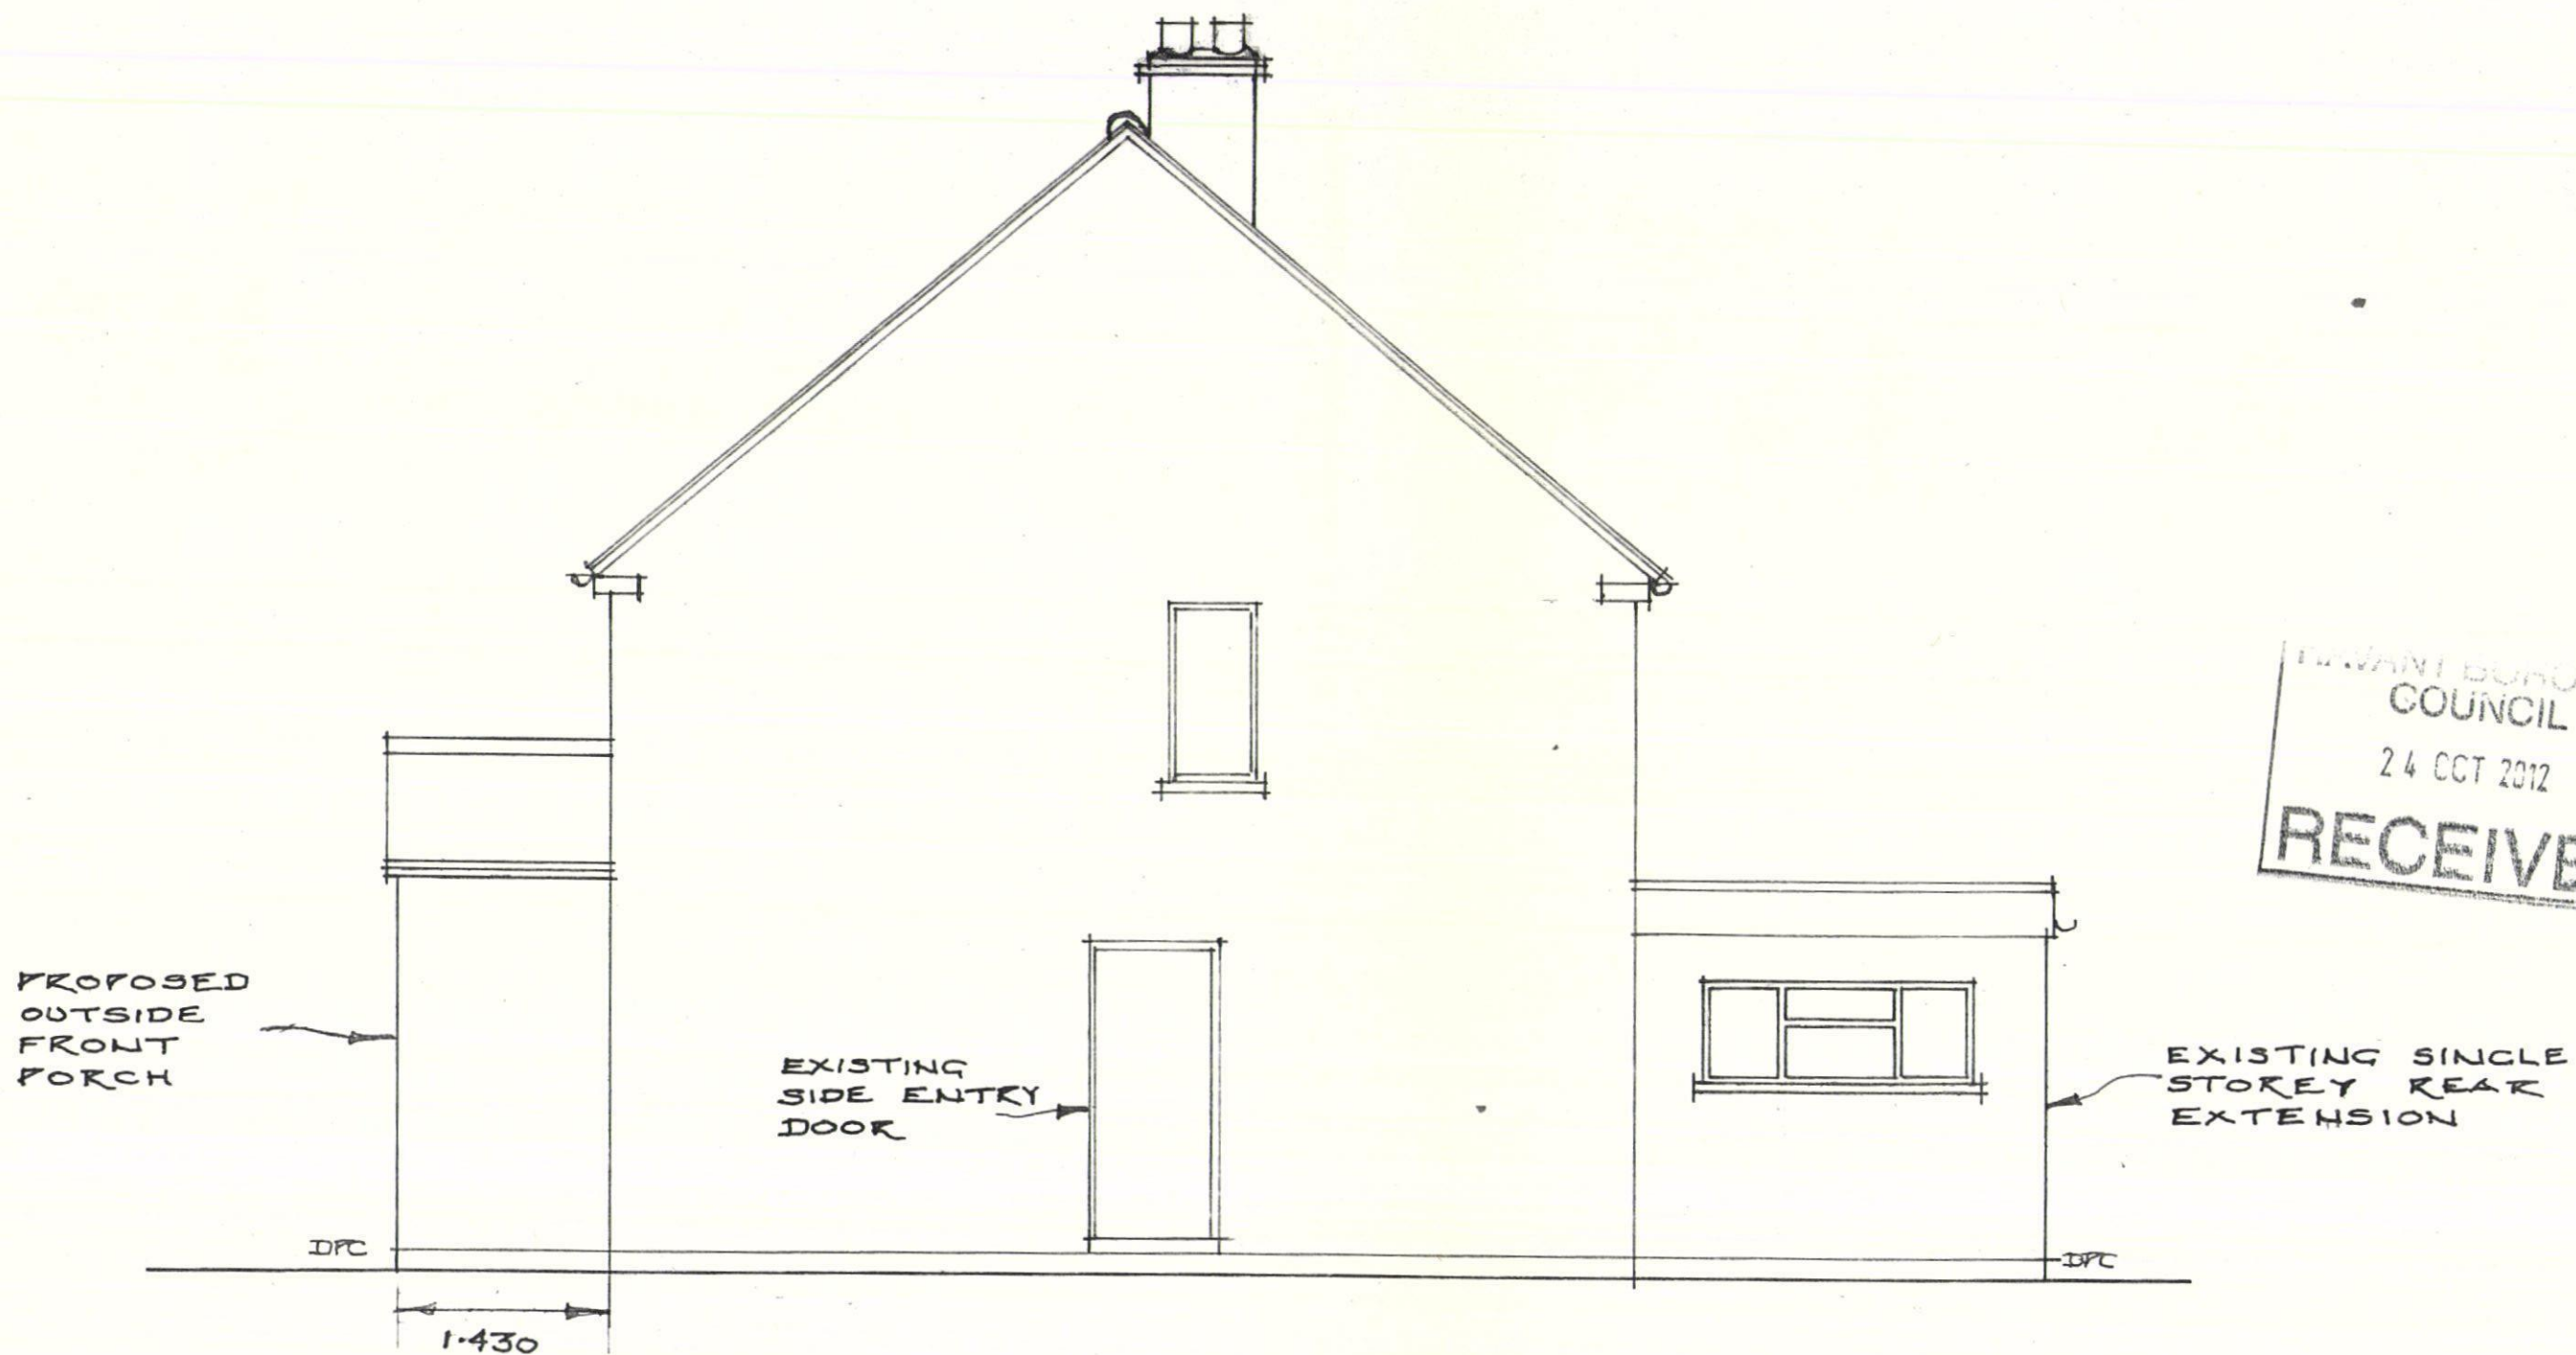

EXISTING WEST ELEVATION
(SHOWING SIDE ELEVATION OF
PROPOSED OUTSIDE FRONT PORCH)

PROPOSED OUTSIDE FRONT PORCH
AT 30 ABBOTSTONE AVENUE
HAVANT PO9 2HN
FOR MR L COOPER

DRAWING: LC4 SCALE: 1:50