


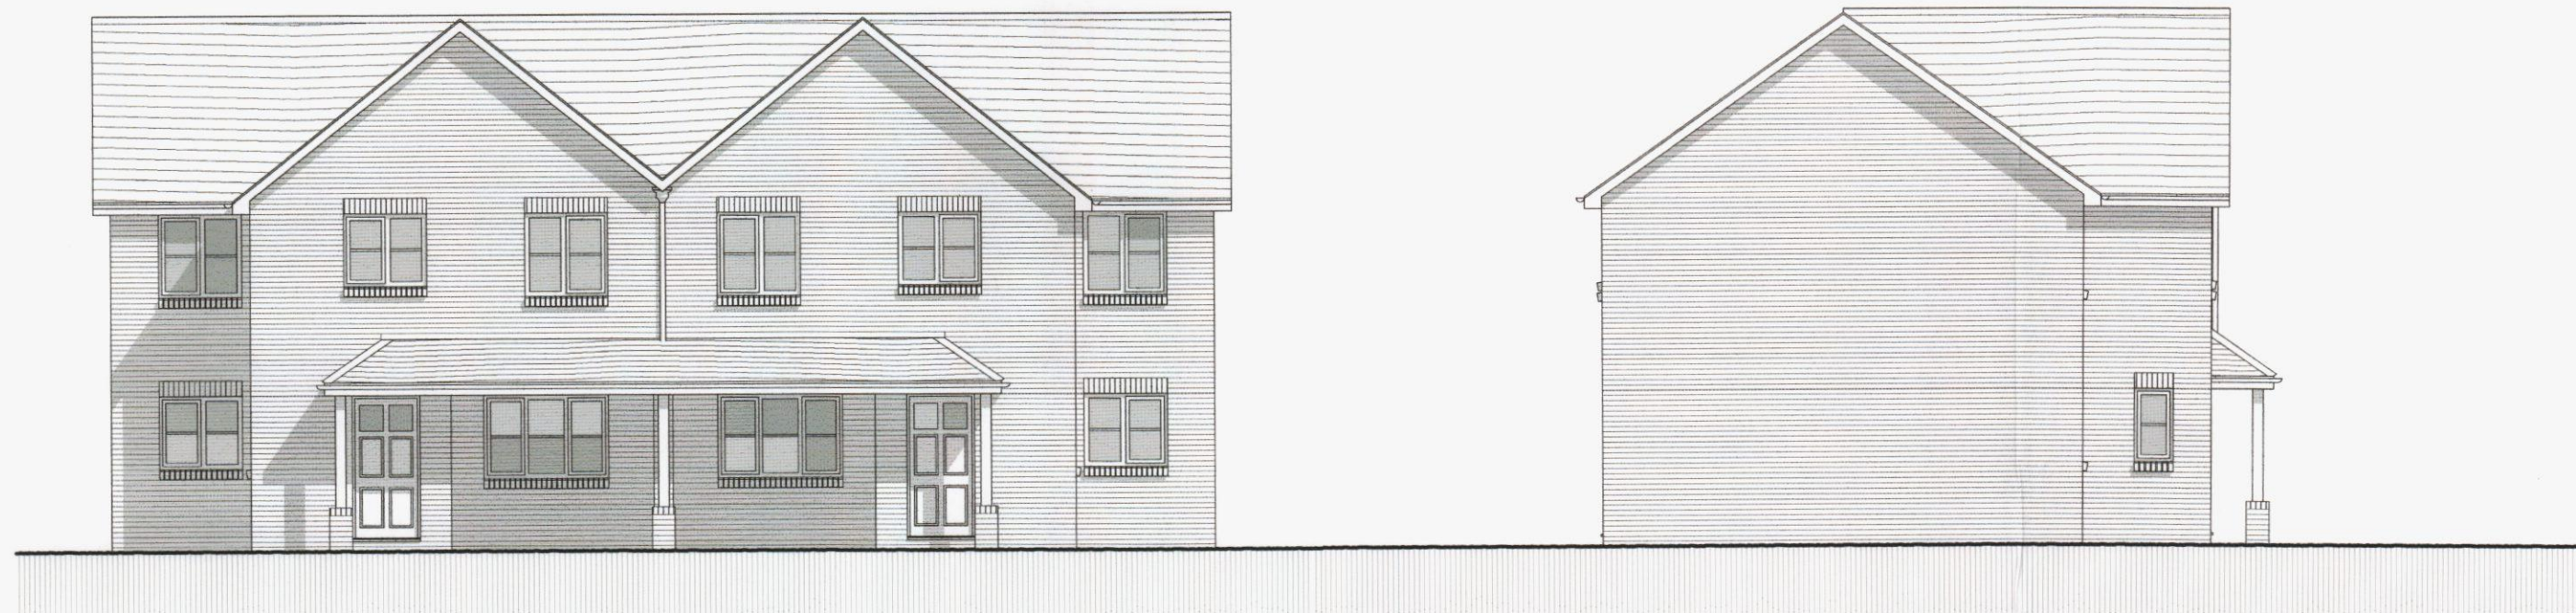


front elevation

side elevation




side elevation

rear elevation

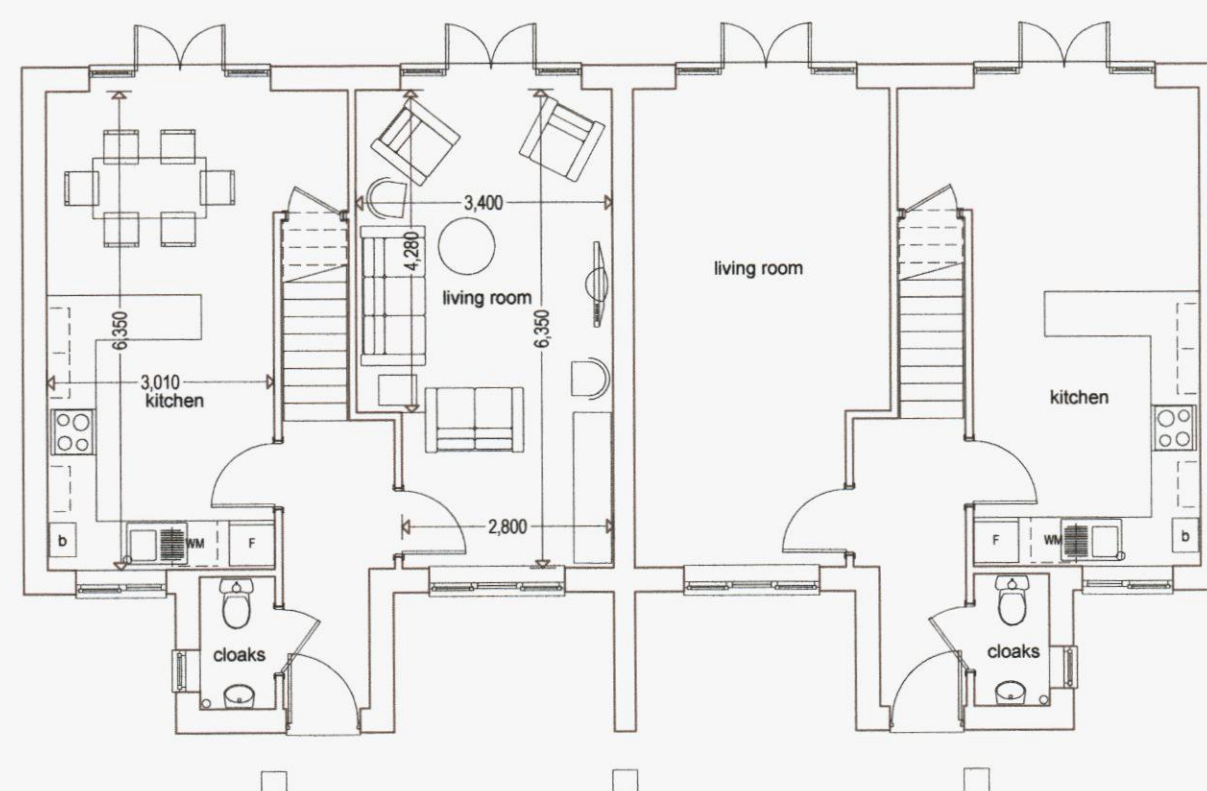

plots 11, 12, 32, 33
4b house 1211 ft²
affordable
ground floor

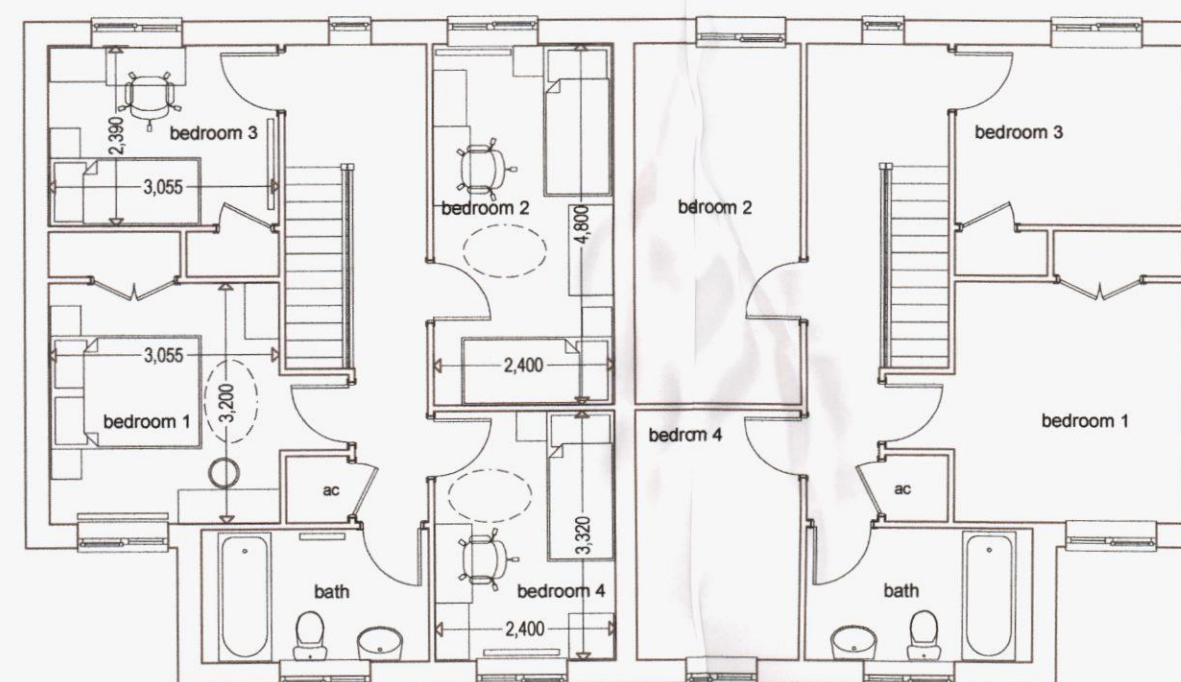


first floor

Materials Schedule

Roof	- terracotta concrete interlocking tiles matching half round ridge and hip tiles
Walls	- orange/red facing bricks generally red features
Fascia	- white Upvc
Gutters	- black Upvc
Windows	- white Upvc
Front Door	- hardwood

RECEIVED
 HAVANT BOROUGH
 COUNCIL
 18 JUL 2013

rev b 09.05.13 material schedule added
 rev a 15.03.13 affordable housing units layout amended & furniture added

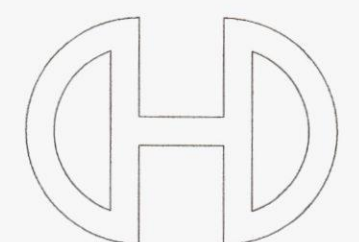

Victoria House 14 St Johns Road Hedge End Southampton Hampshire SO30 4AB
 Tel 01489 773577 * Fax 01489 767111 * E mail sales@crayfernhomes.co.uk
 All dimensions are to be checked onsite prior to commencement of work
 This drawing is the copyright of Crayfern Homes Limited
 and may not be copied, altered or reproduced in any way without their written authority

PLOTS 11 & 12, 32 & 33

DEVELOPMENT AT
 SCRATCHFACE LANE
 BEDHAMPTON
 HAMPSHIRE

FOR
 CRAYFERN HOMES LIMITED

0 1 2 3 4 5
 scale bar 1:100 @ A2

SCALE: 1:100 @ A2 DATE: OCT 2012 DRAWING NO 02.12_205b