



CROOKHORN COLLEGE OF TECHNOLOGY: Existing Elevations
Scale 1:200.

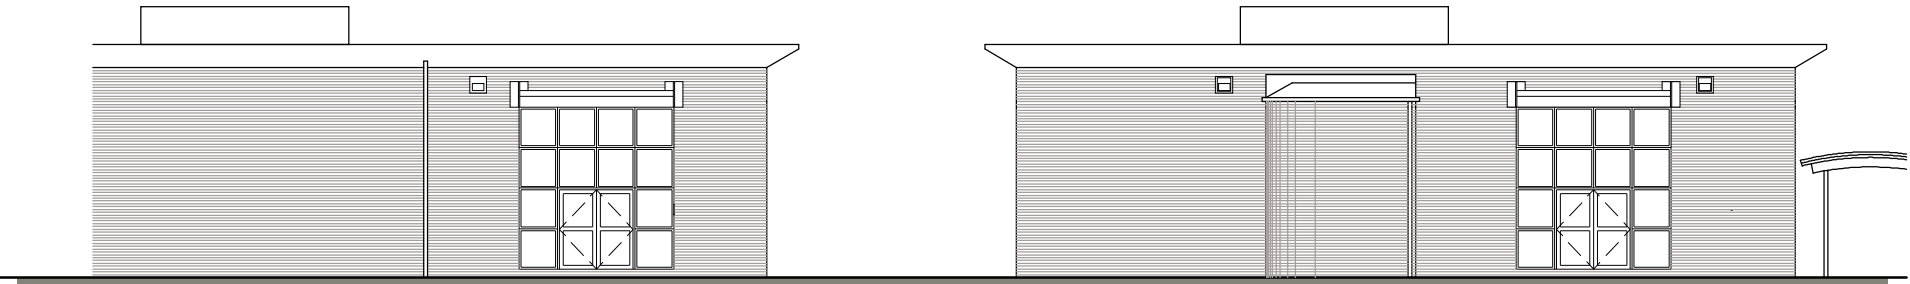

EXISTING EASTERN ELEVATION


EXISTING NORTHERN ELEVATION

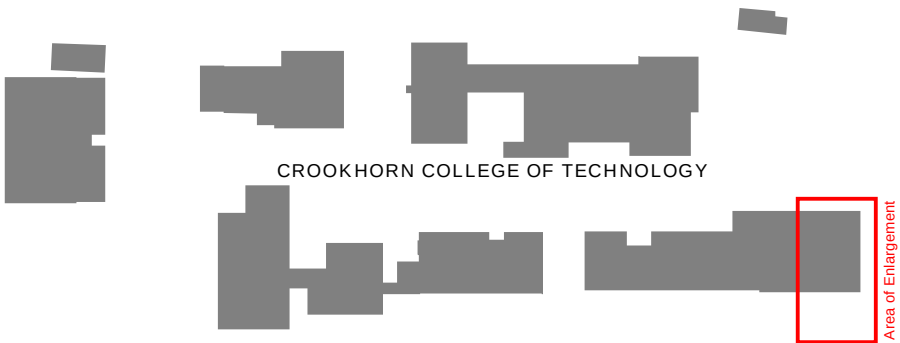

Notes/materials

- 1 Composite roof panel.
- 2 Facing bricks to match existing.
- 3 Aluminium powder coated windows to match existing.
- 4 Aluminum glazed external door/screen.
- 5 Roof mounted mechanical vent plant (details TBC) (see Roof Plan).
- 6 New external ramp.
- 7 Clerestory windows - Aluminium powder coated windows to match existing.
- 8 PPC white RHS roof support.
- 9 White rainwater goods to match existing.

CROOKHORN COLLEGE OF TECHNOLOGY: Proposed Elevations
Scale 1:100.

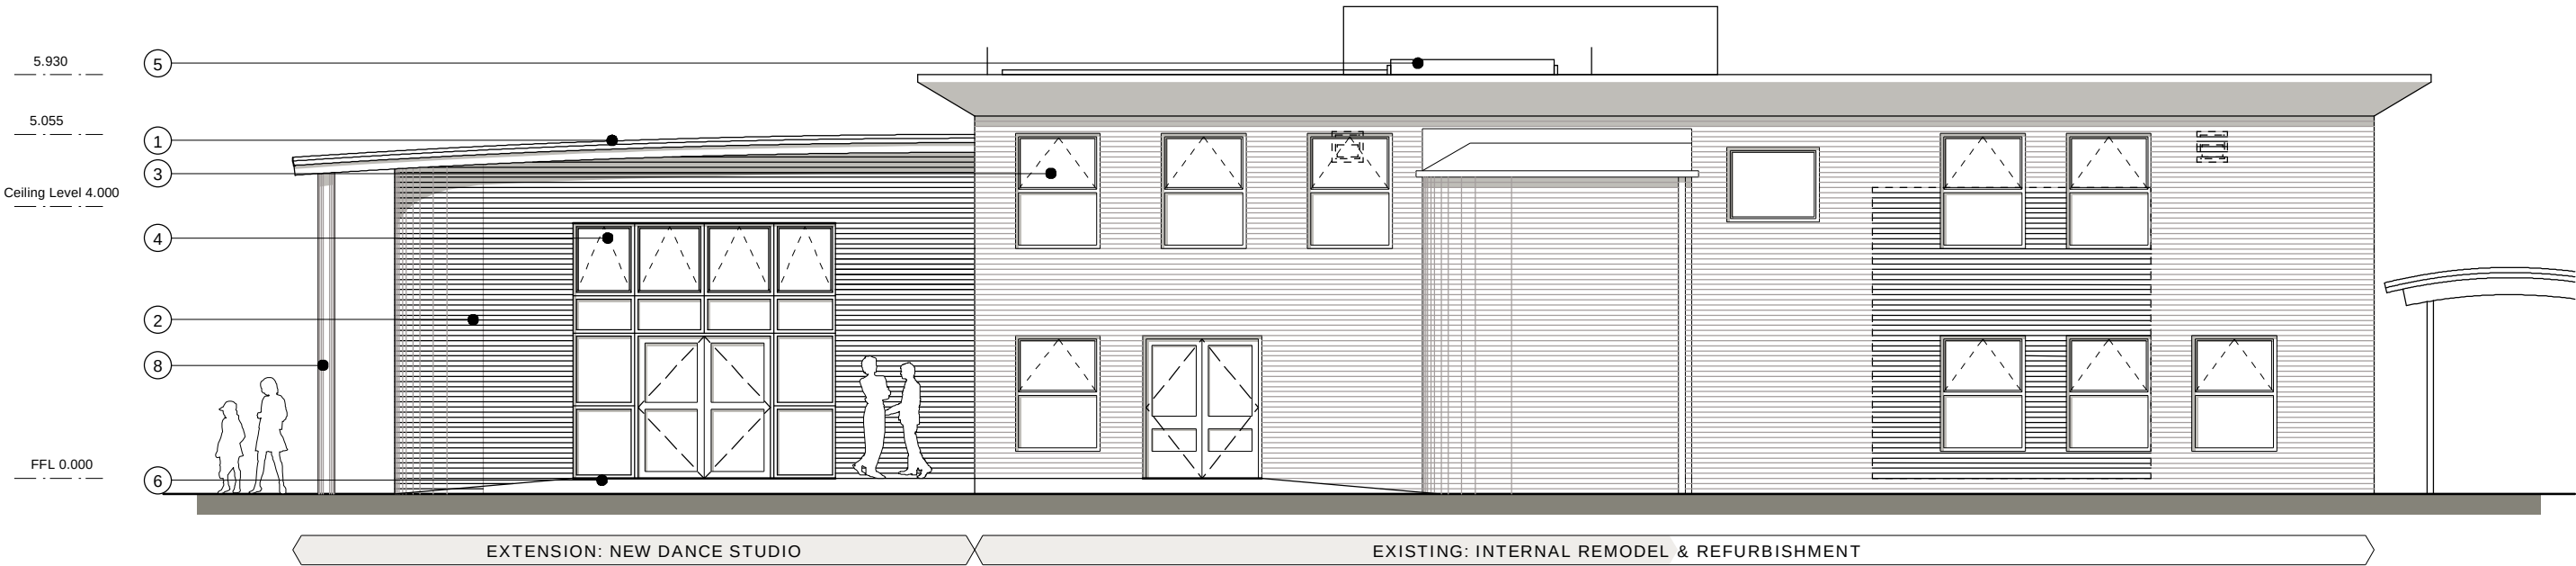

PROPOSED NORTHERN ELEVATION

PLANNING

Notes	
1 This drawing is © copyright Hampshire County Council 2013. No unauthorised reproduction permitted. All rights reserved.	3 This map is reproduced from Ordnance Survey material with the permission of Ordnance Survey on behalf of the controller of Her Majesty's Stationery Office © Crown Copyright. Unauthorised reproduction infringes Crown Copyright and may lead to prosecution or civil proceedings. (100019180), (2013)
2 No dimensions are to be scaled from this drawing	

rev	description	date	by
A	Planning	02.01.13	LGN
B	Planning	12.02.13	LGN

PROJECT				SHEET CONTENTS	
CROOKHORN COLLEGE OF TECHNOLOGY				ELEVATIONS	
Provision of Dance Studio				Sh 1 of 2	
SCALE	DATE	DRAWN.	CHKD.	DRAWING No.	REVISION
As Shown @ A3	02 Jan 13	LGN	---	P09958-4159-13	B
				FILE REF. <i>P09958 - Planning Elevations</i>	