




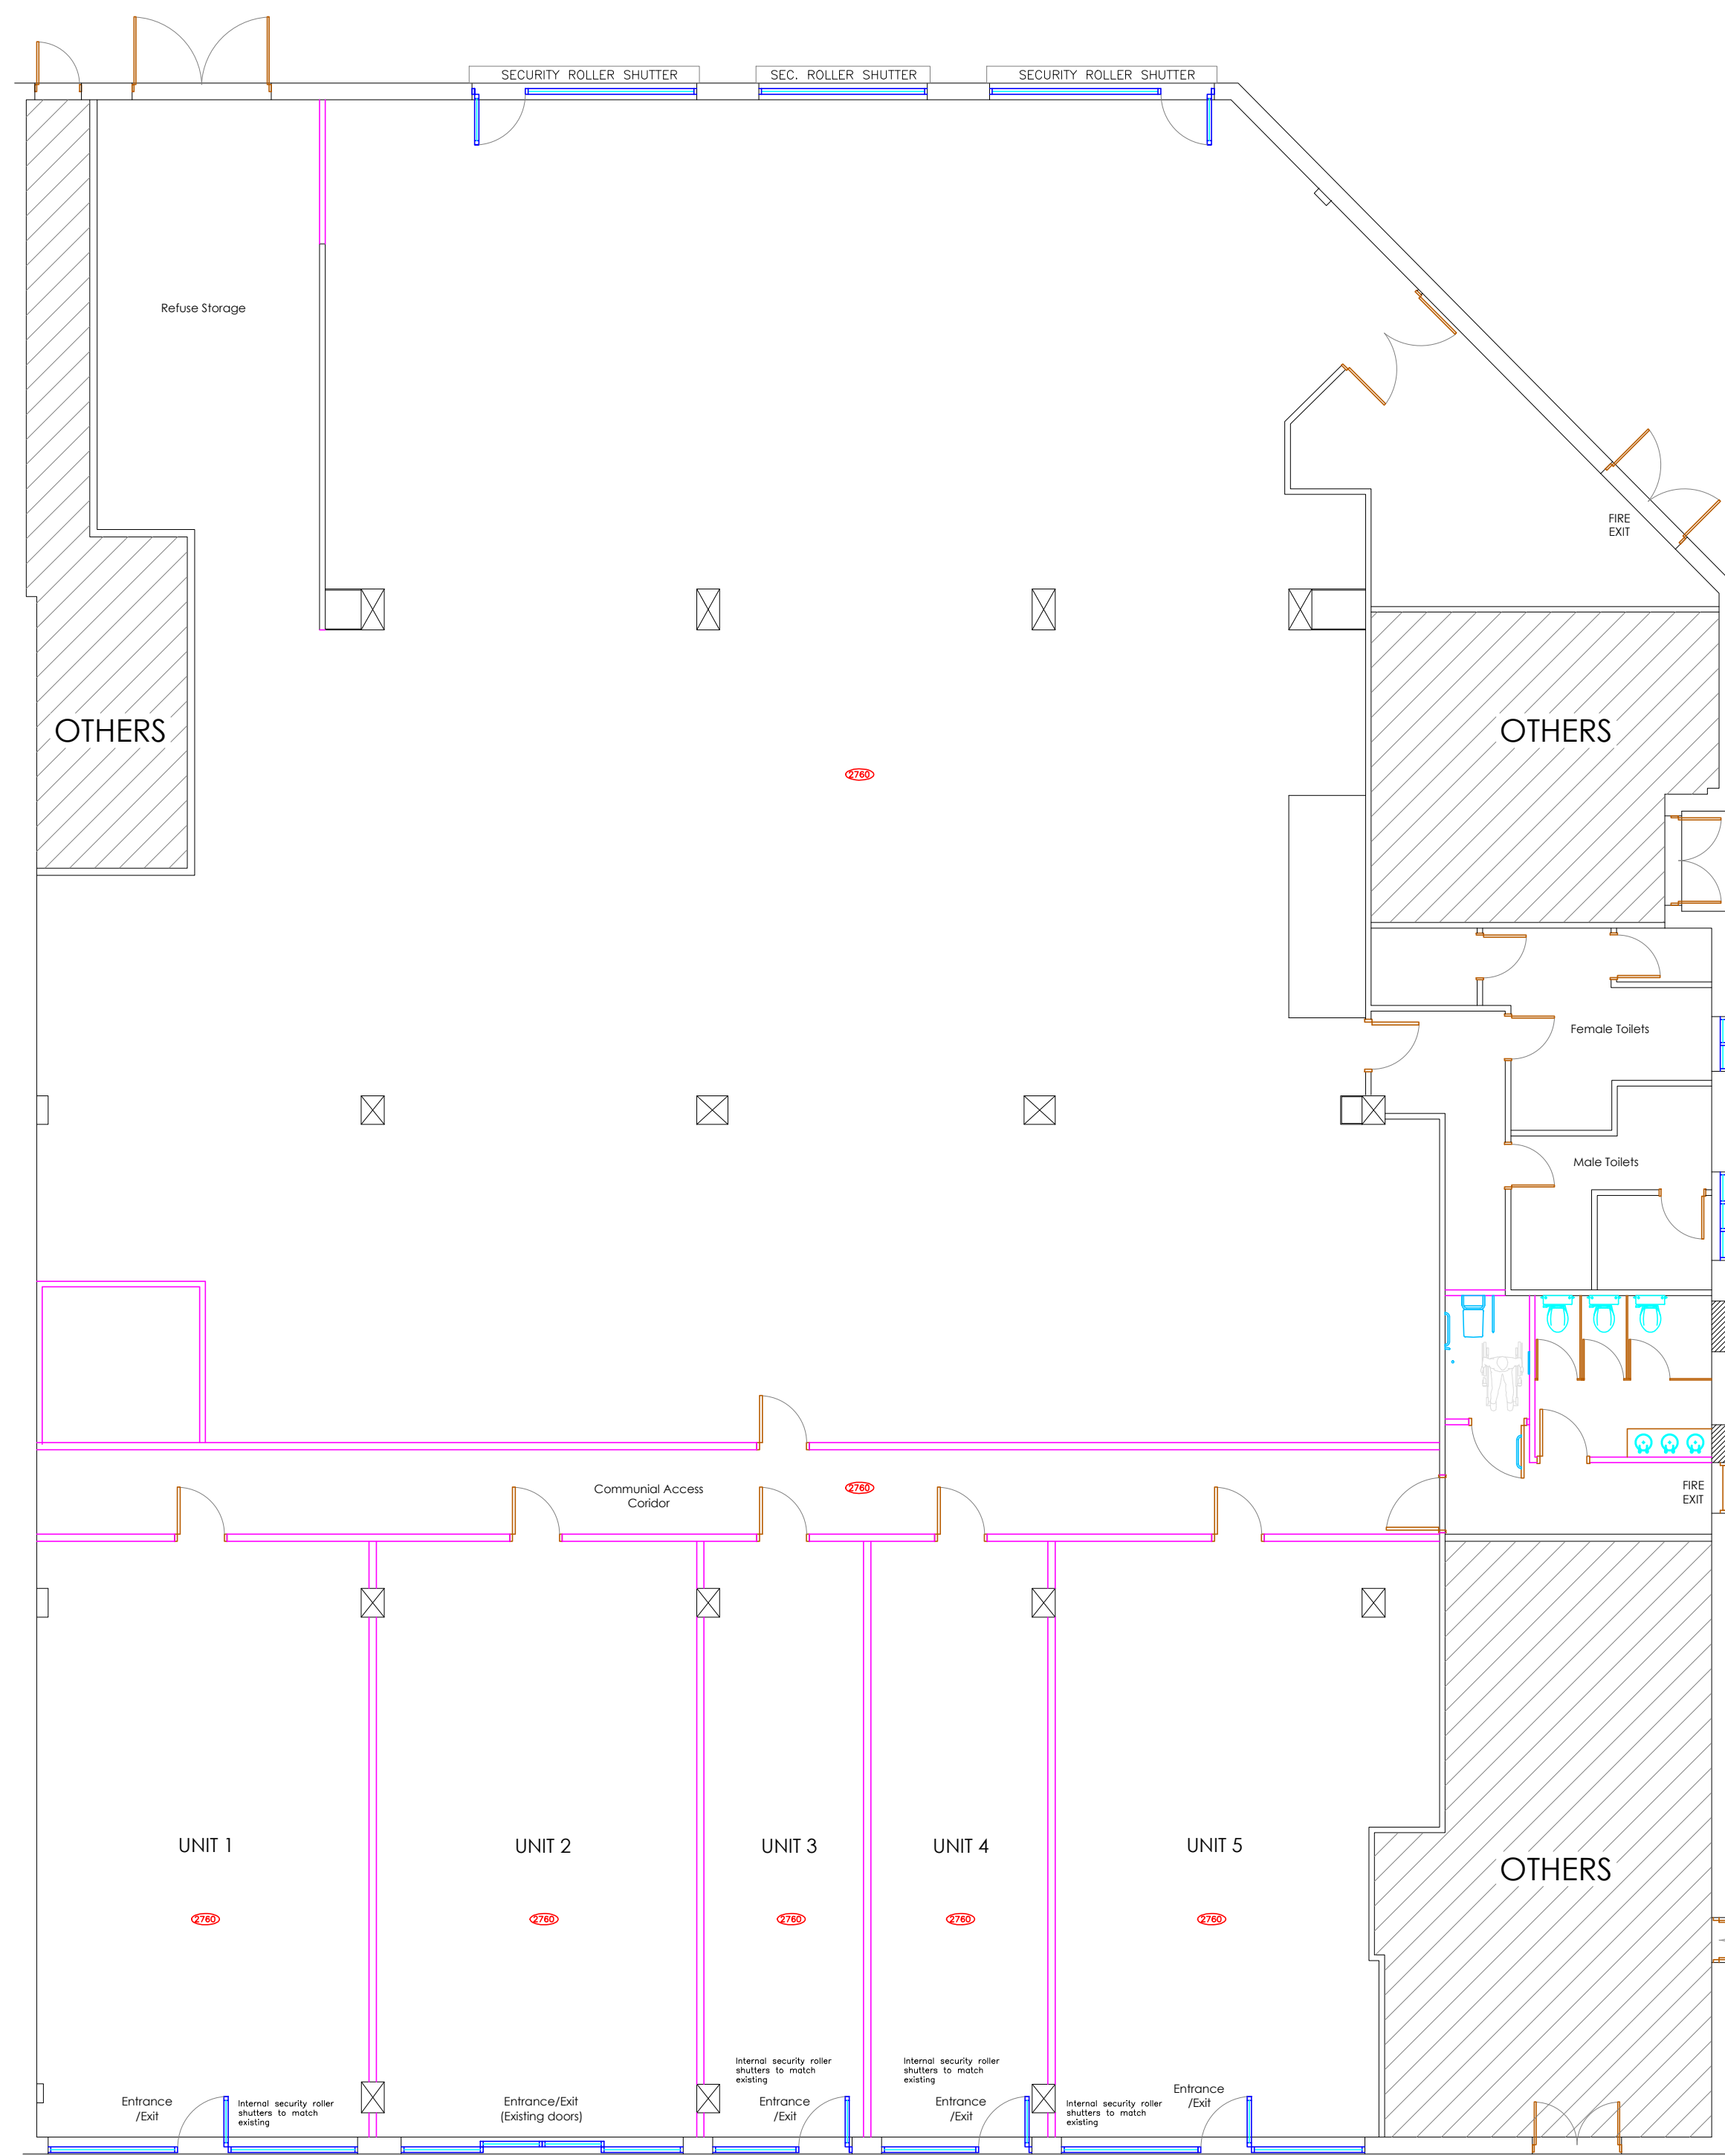


Proposed Retail Unit Layouts

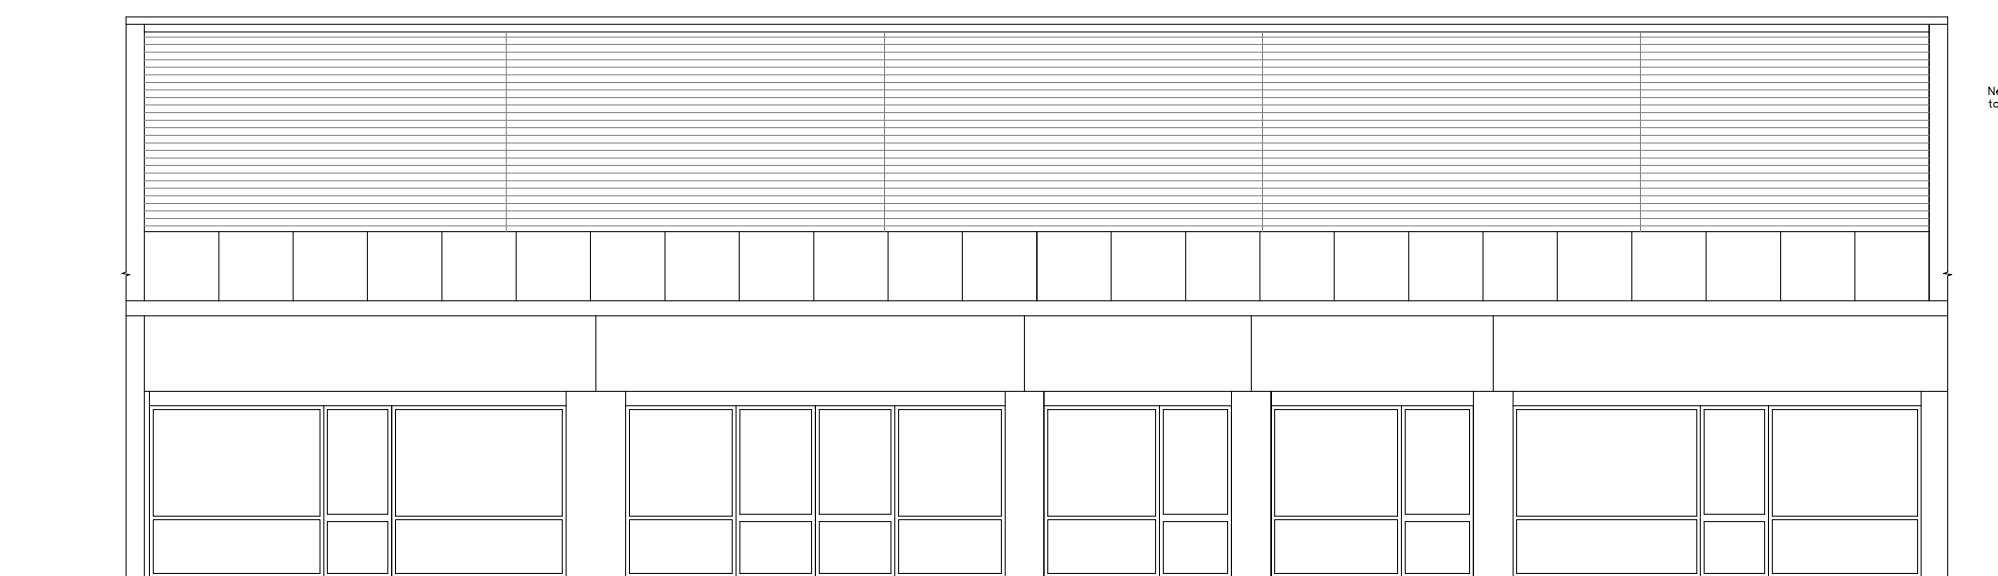

Proposed Front Elevation

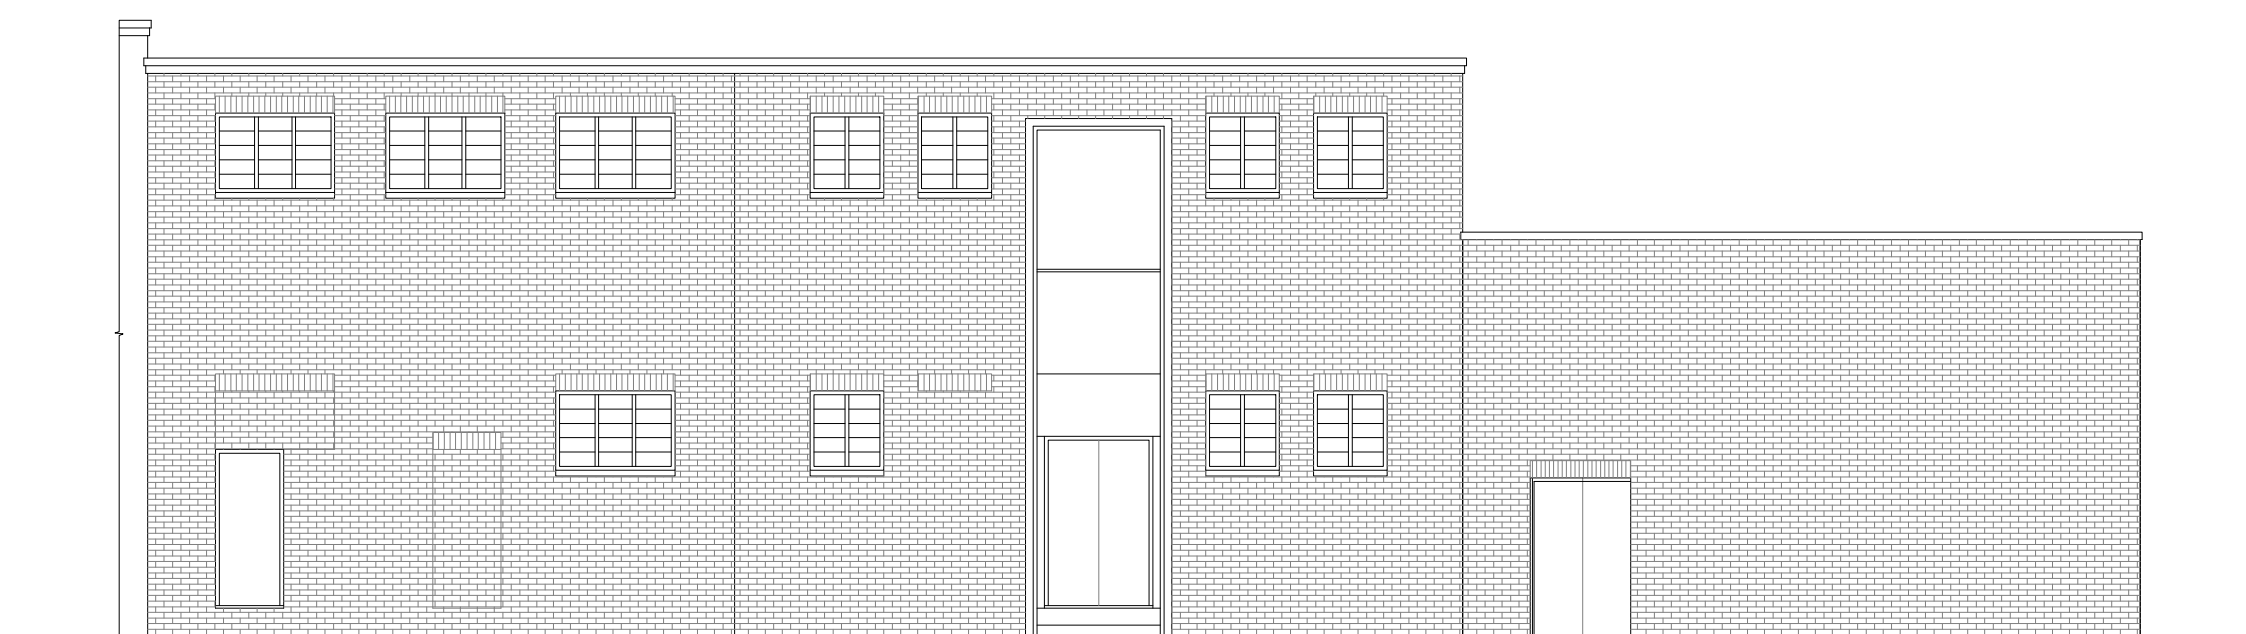

Proposed Side Elevation

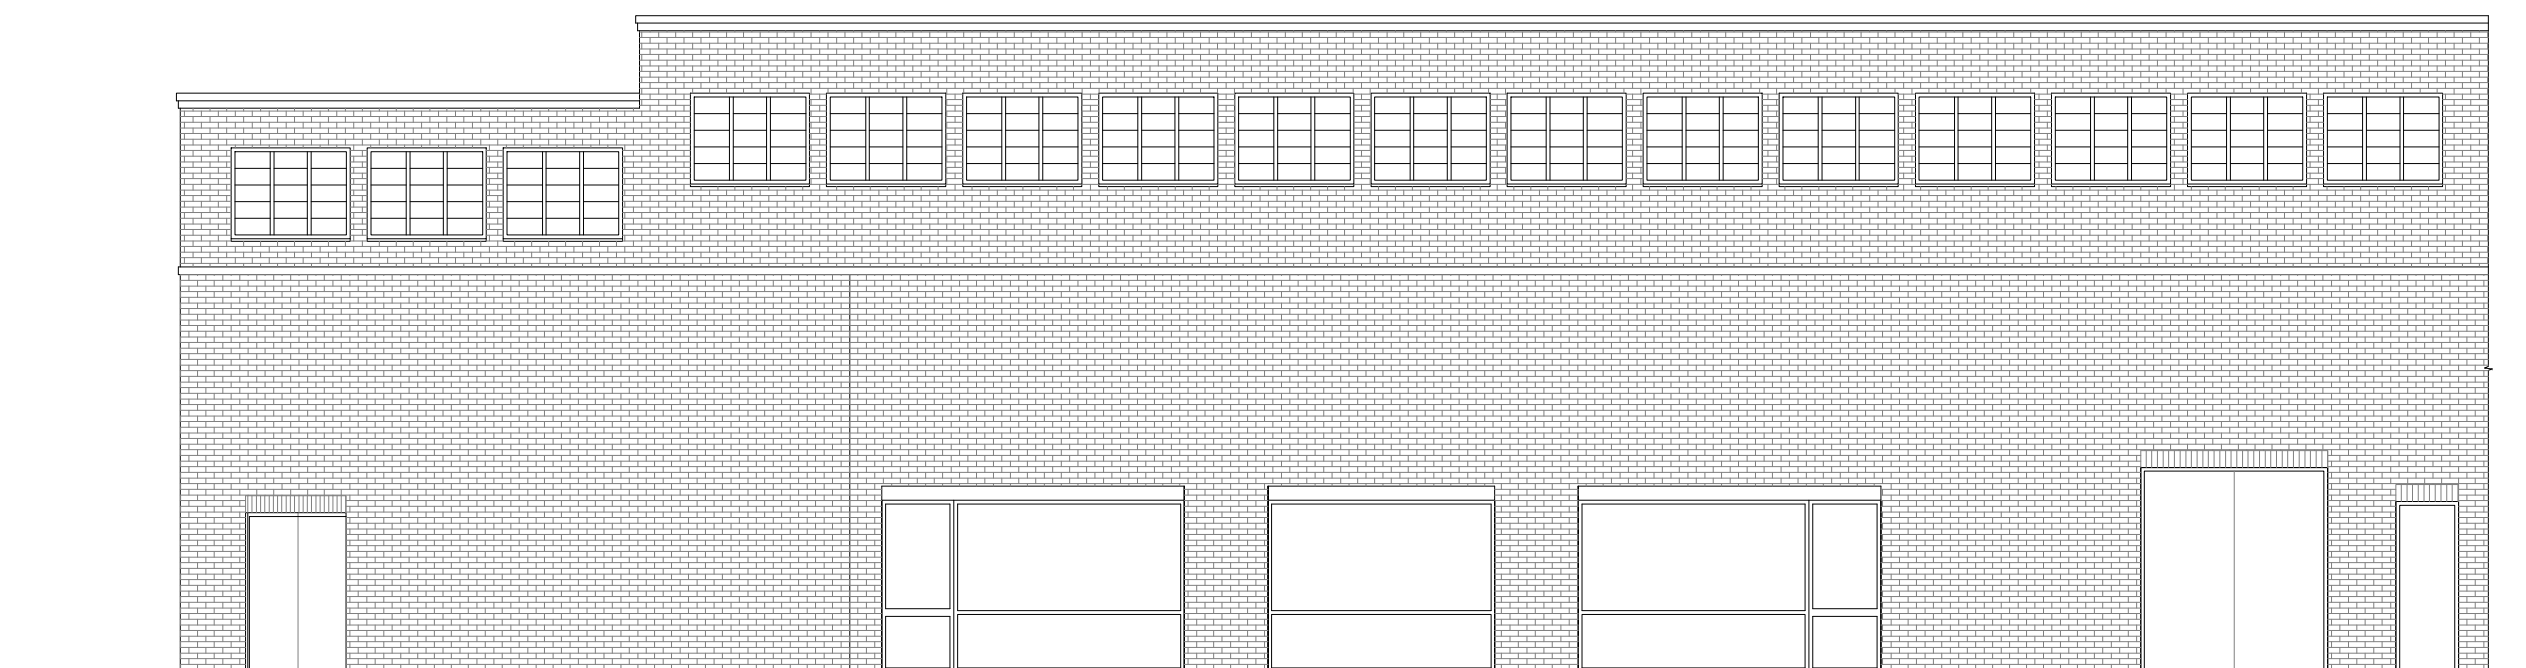

Proposed Rear Elevation

Copyright is reserved by GBS Designs and is issued on the condition that it is not copied or disclosed by or to any unauthorised persons without prior consent in writing from GBS Designs.

All dimensions to be checked on site

REV	DESCRIPTION	DRAWN	DATE	Drawing Ref	Rev.	Drawing Title
-	Initial design	GBS	31.10.12	PARKPAR 02	B	37 Park Parade
A	Minor changes to windows and door locations	GBS	31.10.12			Leigh Park
B	Shutter, front elevation and other details added	GBS	02.11.12			Havant
				Scale at A1	Scale at A3	Hampshire
				1:100	1:200	PO9 5AA
				Date		
				31 Oct 2012		
				Drawn by		
				GBS		



CAD - ARCHITECTURE - DESIGN

6 Shillinglee Waterlooville
Hampshire PO7 5RW

Tel 023 9225 8315
www.gbsimages.co.uk