


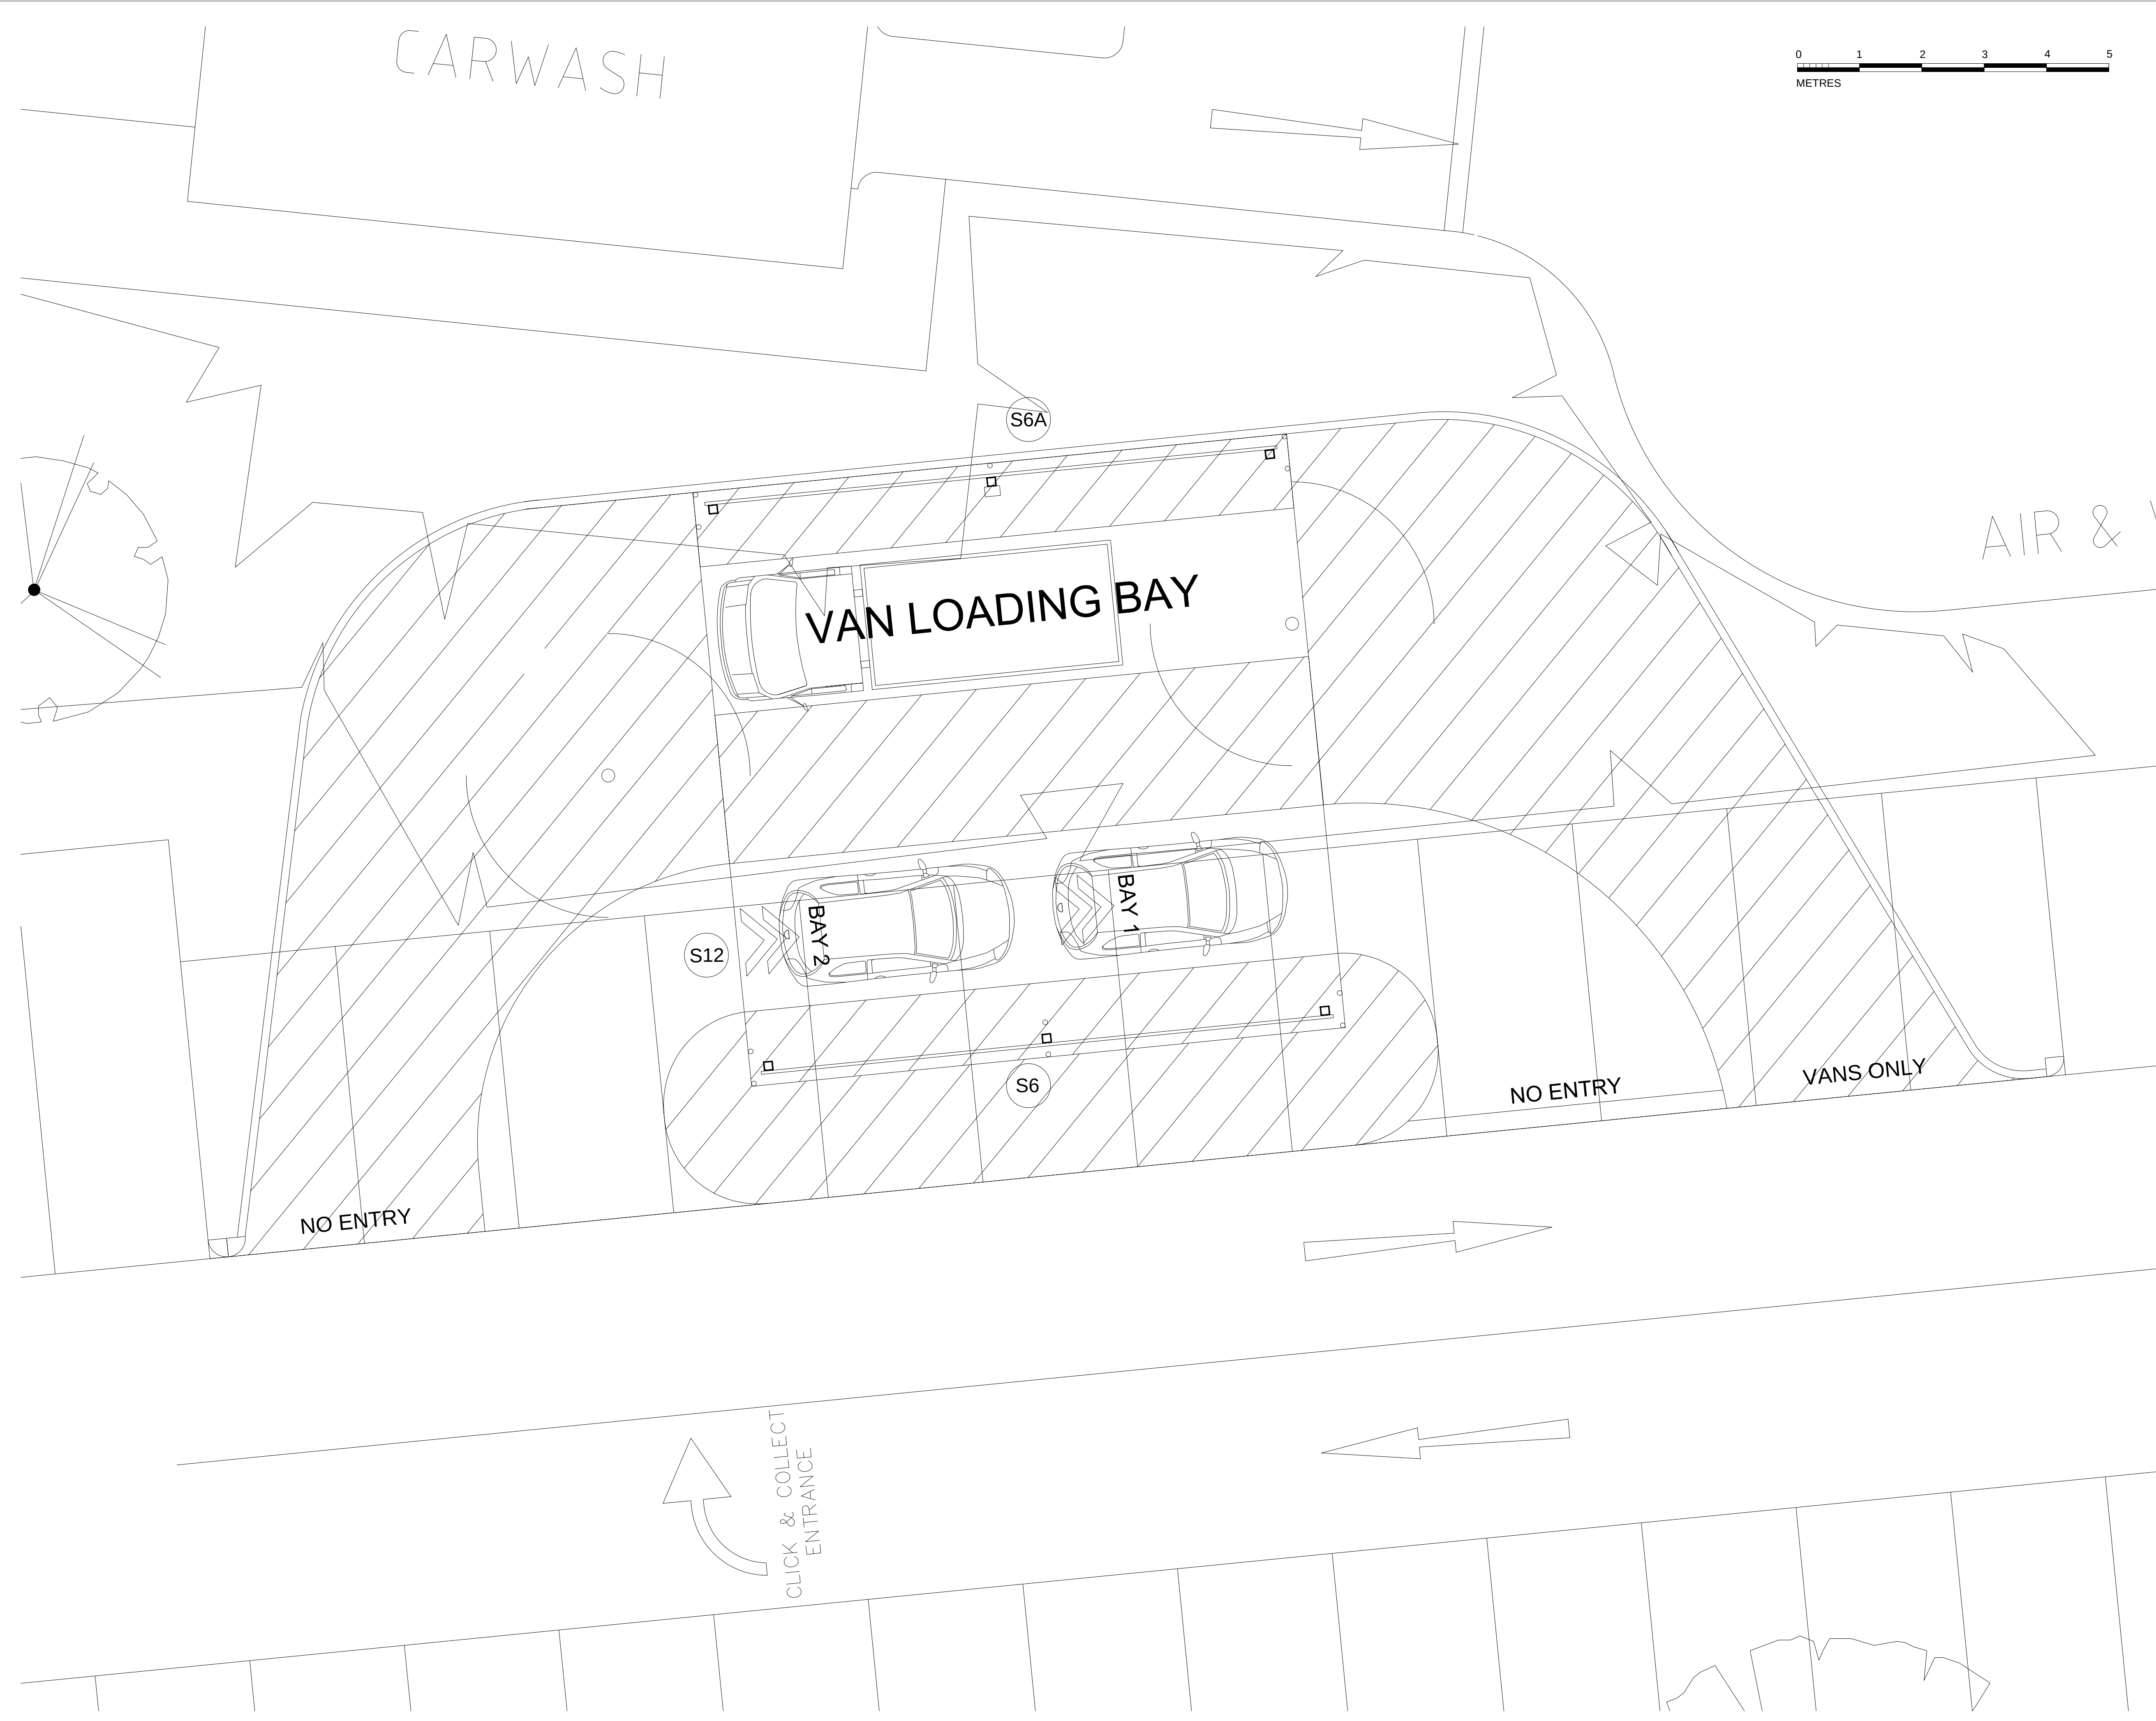

FOR ADVERTISEMENT PURPOSES



1. NOTES
- 1.1. All dimensions must be checked on site with only figured dimensions worked from. Any discrepancies must be reported to the Architect or Engineer immediately. This drawing is copyright.
- 1.2 This drawing is prepared to scale although the limitations of the printing process mean only figured dimensions should be used.
2. REFERENCE
- 2.1. For appearance & design of proposed signs, refer to dwg. no. 24, Proposed Elevations.
- 122 For location of proposed Click & Collect, refer to dwg. no. 22, Proposed Site Plan.

Revision:

Description:

PROPOSED CLICK & COLLECT
TESCO STORE No. 6002,
HAVENT, HAMPSHIRE, PO9 1TR

COLLECTION CANOPY
PROPOSED SIGNAGE - PLAN



bmd
ARCHITECTS

CHARTERED ARCHITECTS
5 MAIDSTONE BUILDINGS MEWS
72-76 BOROUGH HIGH STREET
LONDON SE1 1GN

Tel. 020 7357 6885 Fax. 020 7357 6887 E-Mail. mail@bmdarchitects.co.uk

Drawing Number:

2026(6002)/P/23

Rev.:

-

Scale: 1: 50@A1	Date: September 2012	Drawn By: MRL
CAD file name: M:\2026\2026-P\2026(6002) P23	Checked By: DNF	