




front elevation



side elevation


Materials Schedule	
Roof	- grey concrete interlocking tiles matching half round ridge and hip tiles
Walls	- orange/red facing bricks generally red features
Fascia	- white Upvc
Gutters	- black Upvc
Windows	- white Upvc
Front Door	- hardwood

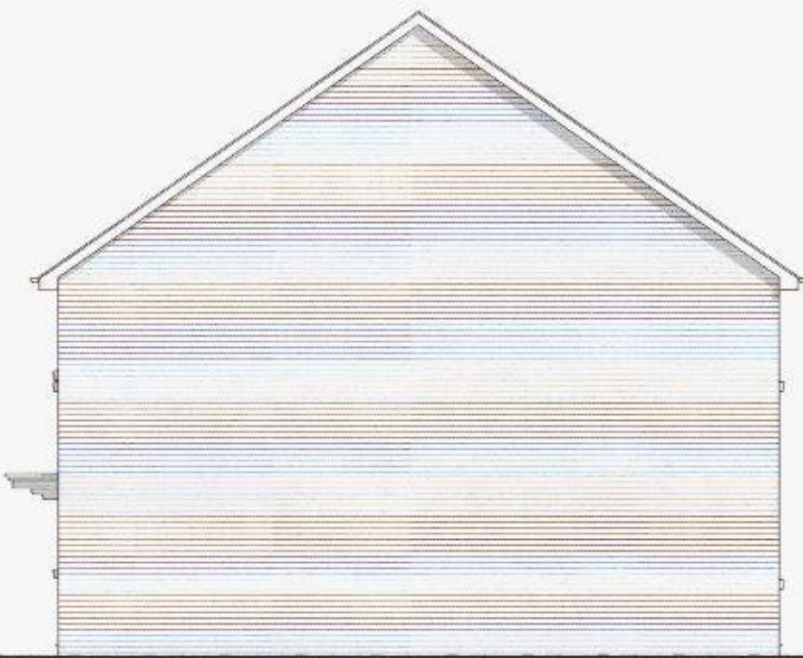

side elevation




rear elevation

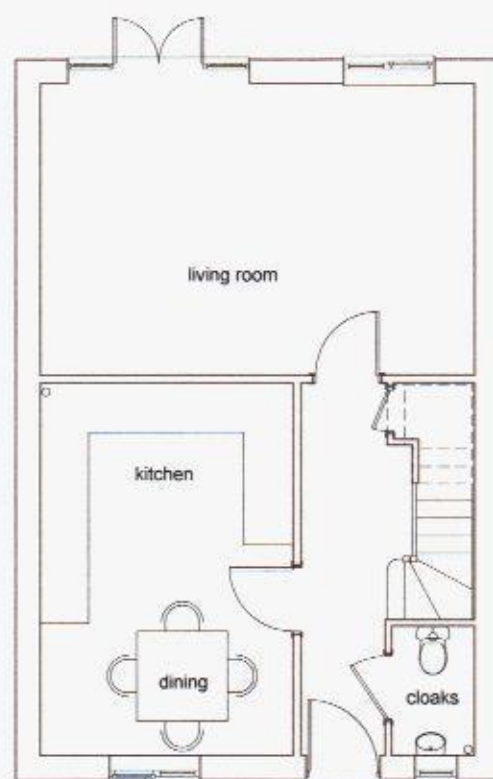


plots 18
3b house 1101 ft²

ground floor

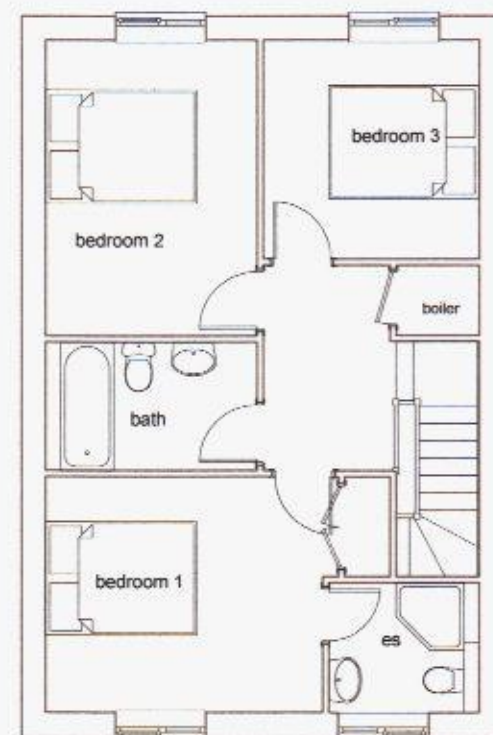

first floor

rev b 12.08.13 bricks changed to orange/red
rev a 09.05.13 material schedule added

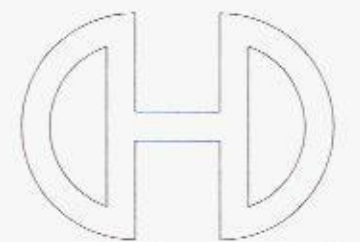

Victoria House 14 St Johns Road Hedge End Southampton Hampshire SO30 4AB
Tel: 01489 773571 Fax: 01489 797111 E-mail: sales@crayfermhomes.co.uk
All dimensions are to be checked on site prior to commencement of work
This drawing is the copyright of Crayferm Homes Limited
and may not be copied, altered or reproduced in any way without their written authority

PLOT 18

DEVELOPMENT AT
SCRATCHFACE LANE
BEDHAMPTON
HAMPSHIRE

FOR
CRAYFERM HOMES LIMITED

0 1 2 3 4 5
scale bar 1:100 @ A2

SCALE: 1:100 @ A2 DATE: OCT 2012 DRAWING NO 02.12_209b