


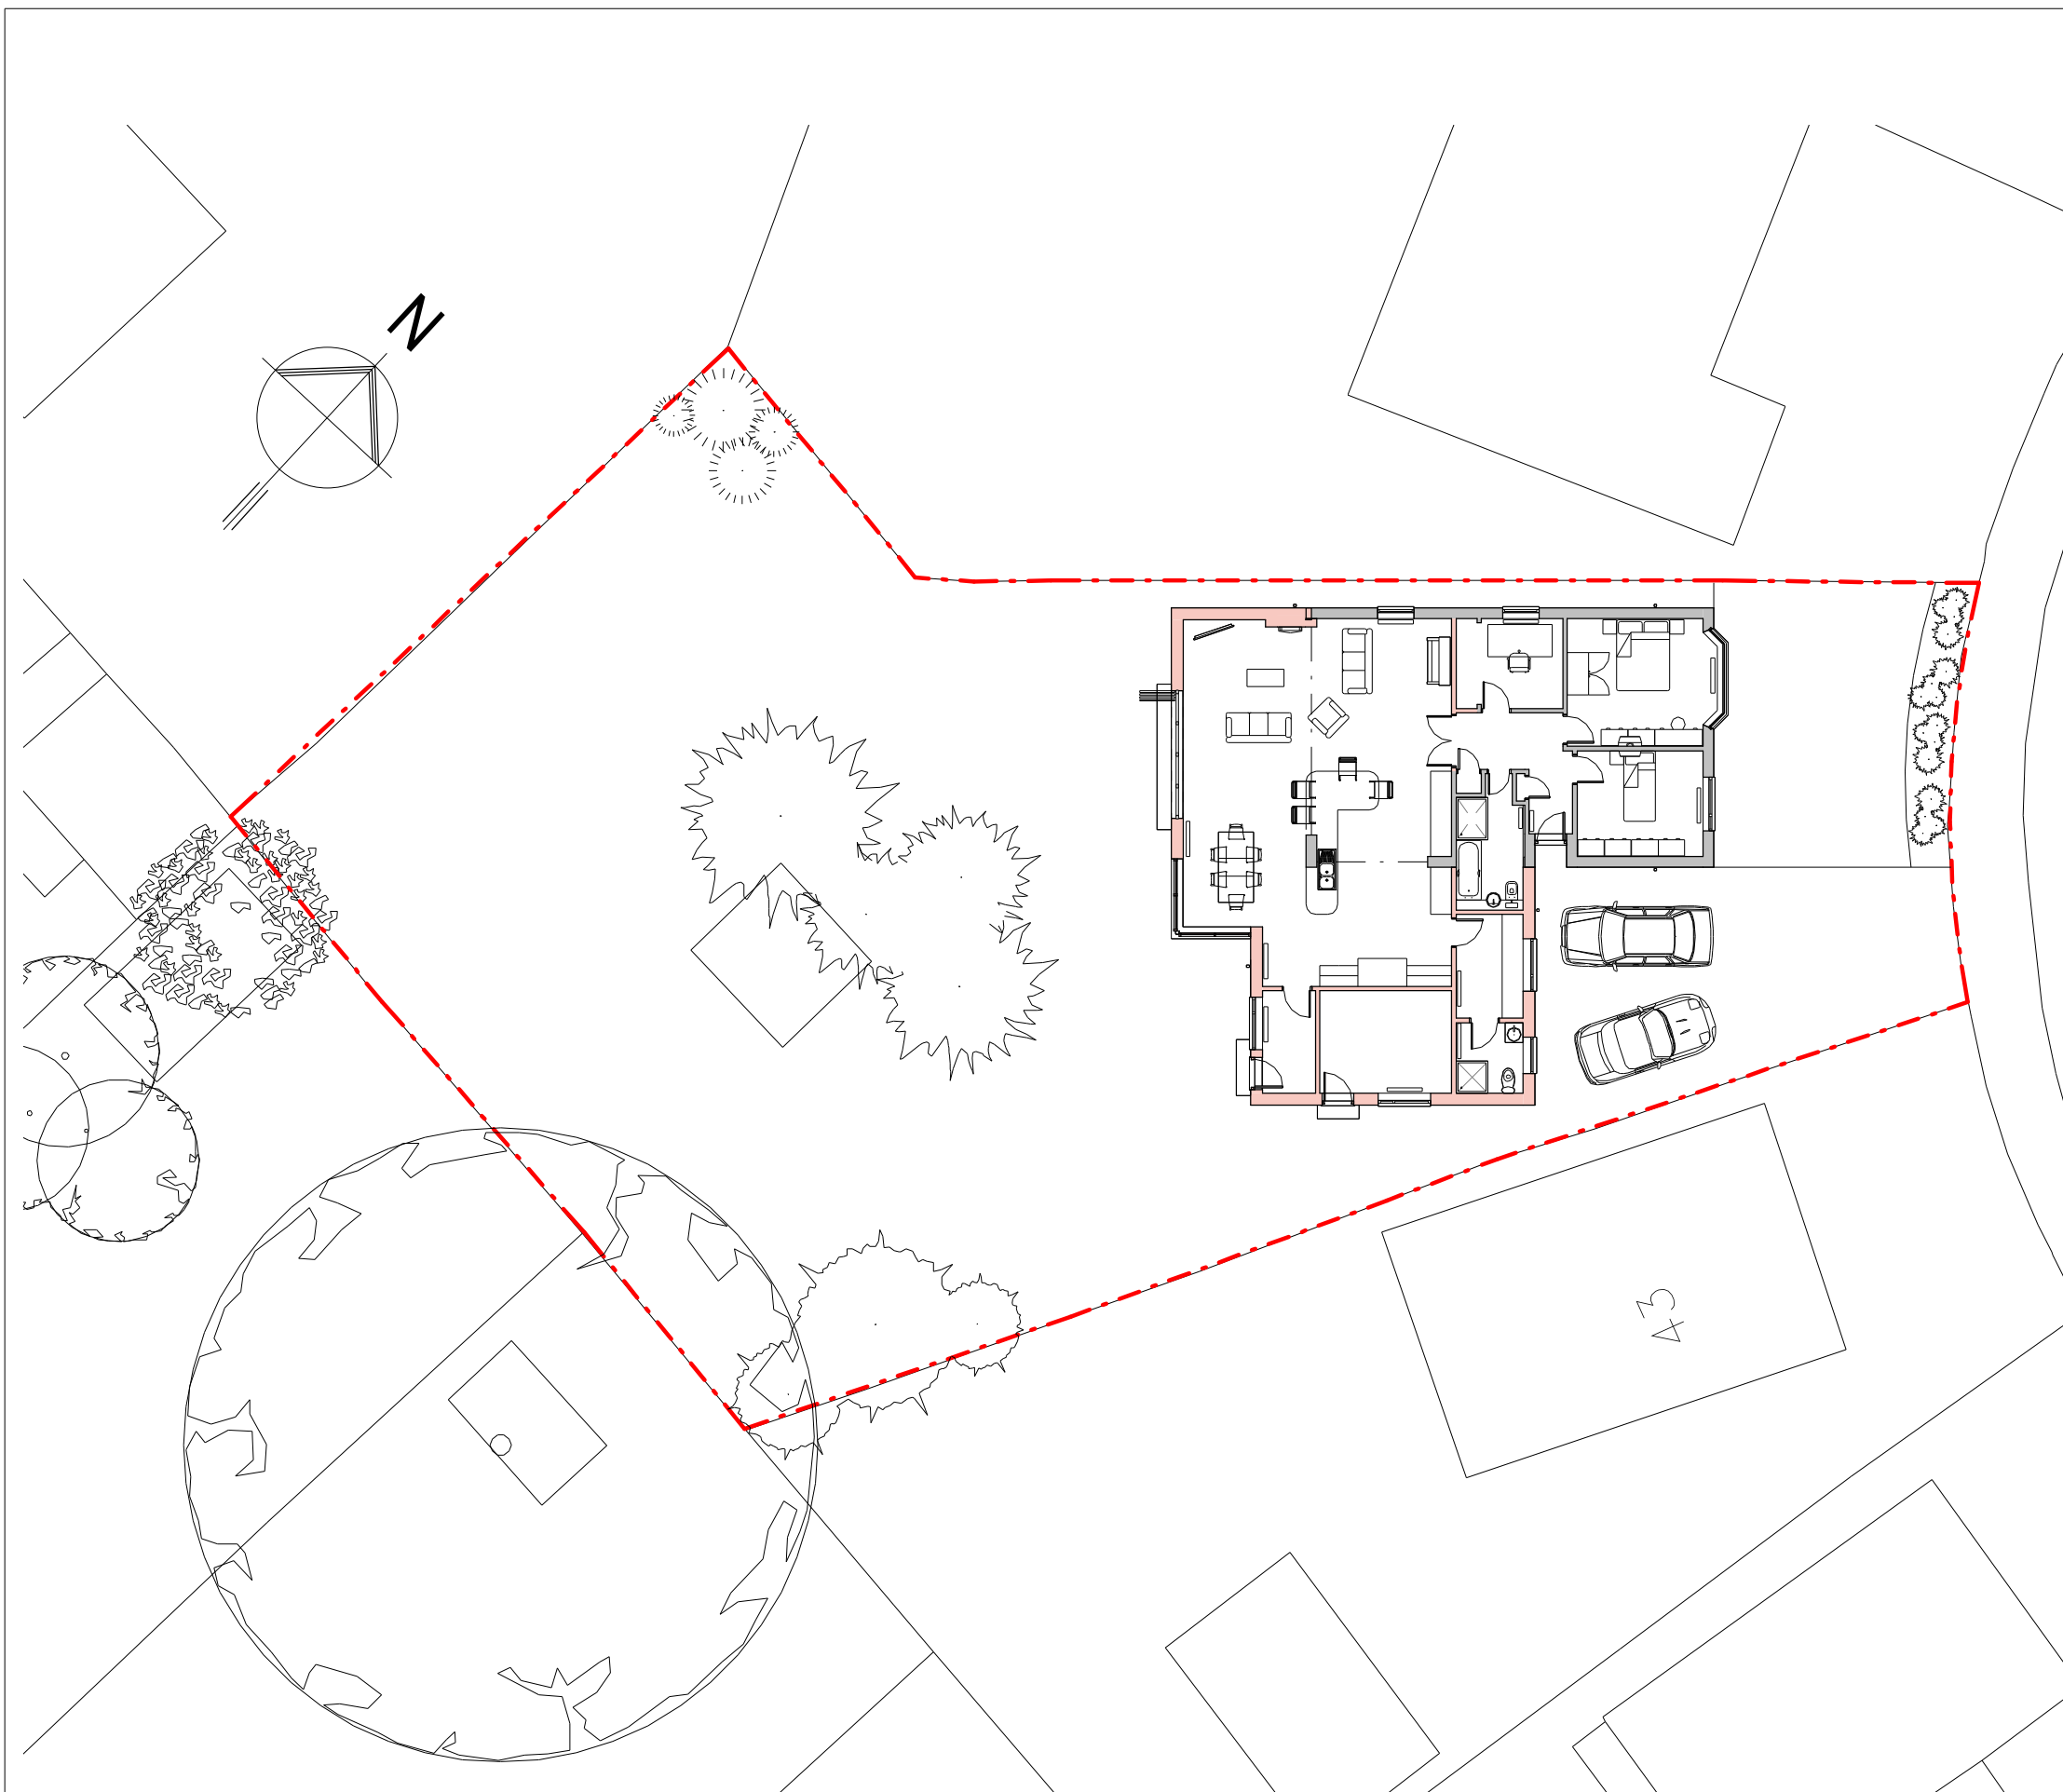

1 Site Plan

1 : 200

Revision	Date	Initial
----------	------	---------

The Old Post Office
Station Road
Wickham, PO17 5JA
T: 01329 832405
F: 01329 835175
e: admin@axismail.co.uk
w: www.axisarchitecture.co.uk



Dimensions, areas and levels where given are only approximate and subject to site survey.
All dimensions are to be checked on site.
Any discrepancies are to be reported to the architect before work commences. Figured dimensions only are to be taken from this drawing.
This drawing is to be read in conjunction with all relevant consultants and/or specialists drawings/documents and any discrepancies or variations are to be notified to the architect before the affected work commences.
This drawing is copyright and remains the property of the Architects.

REAR EXTENSION

32 NORE CRESCENT, EMSWORTH

MR & MRS S LEGG

PROPOSED SITE PLAN

PLANNING

Scale @ A3	Drawn	Checked	Date
------------	-------	---------	------

1 : 200	Author	Checker	05/24/13
---------	--------	---------	----------

Job Number & Drawing Number	Revision
-----------------------------	----------

13-26 -08