


NOTES:
Dimensions to be checked on site before commencing work.
Any discrepancies shall be reported to the architect immediately.
Do not scale from these drawings except for planning purposes.
Use 1/2 inch dimensions only.
Where applicable the drawing is to be read in conjunction with other company drawings.
This drawing is the copyright of hda projects ltd.

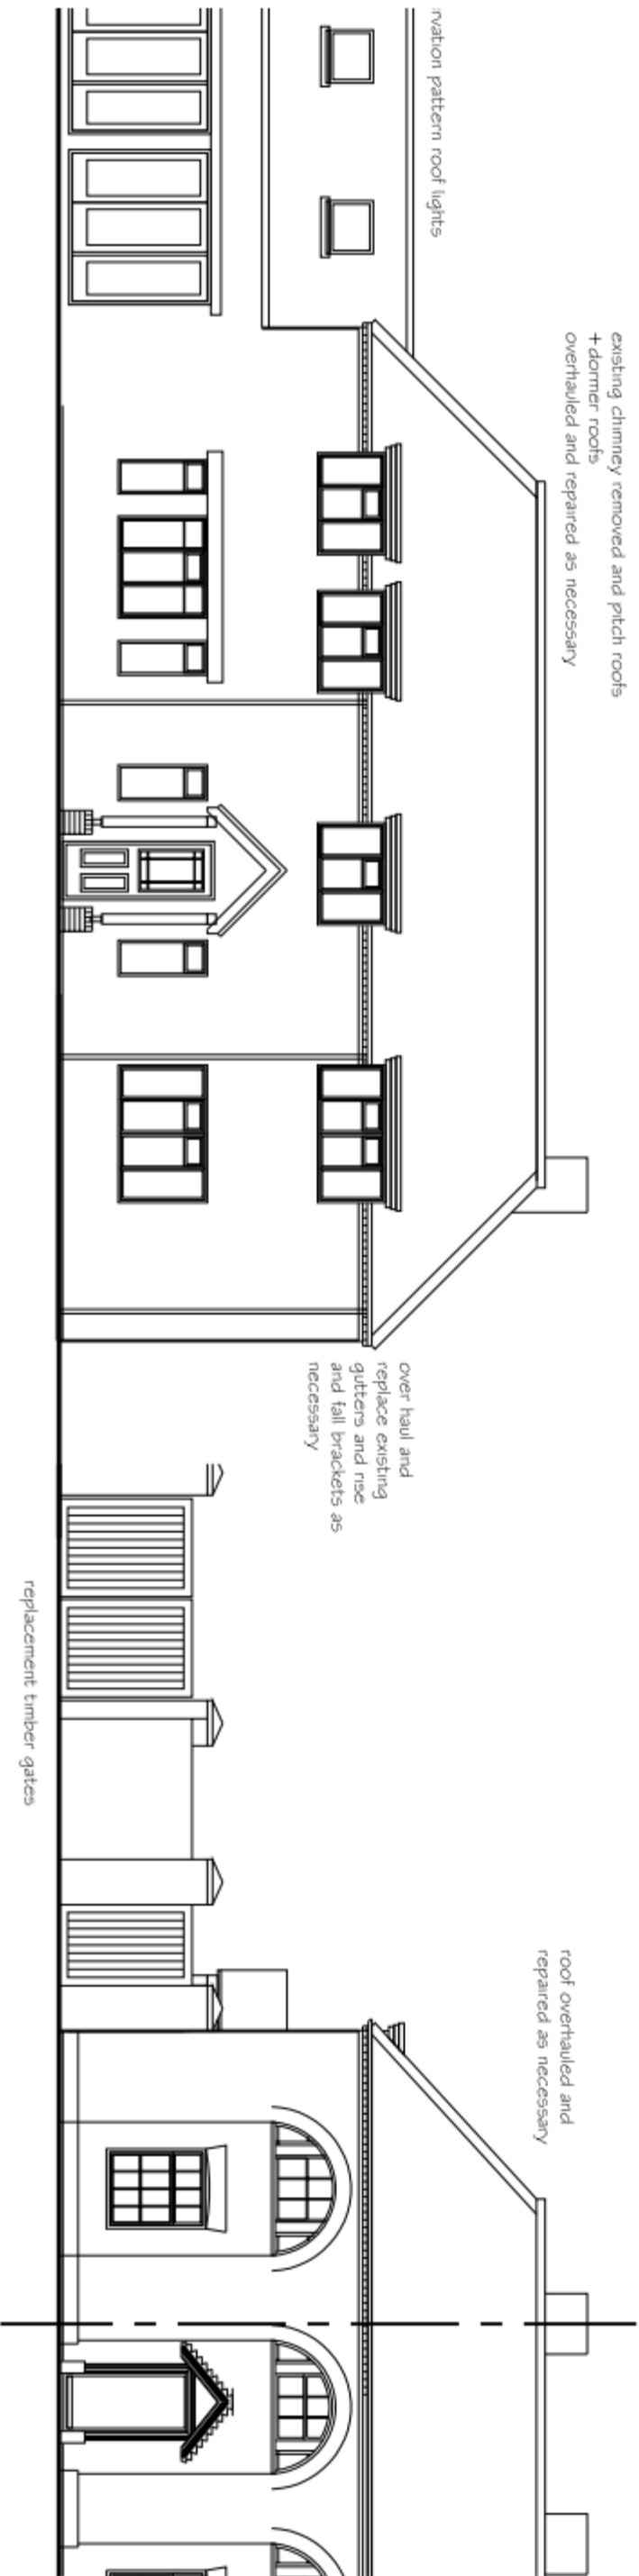


double glazed doors to replace existing
door removed and opening blocked up
metal windows replaced with painted timber double glazed windows in existing openings
porch replaced with post framing
overhaul existing brickwork and repoint as necessary


replacement timber gates
repair gate piers and wall as necessary and repoint brickwork
overhaul existing brickwork and repoint as necessary

East Elevation

SUPERSEDED

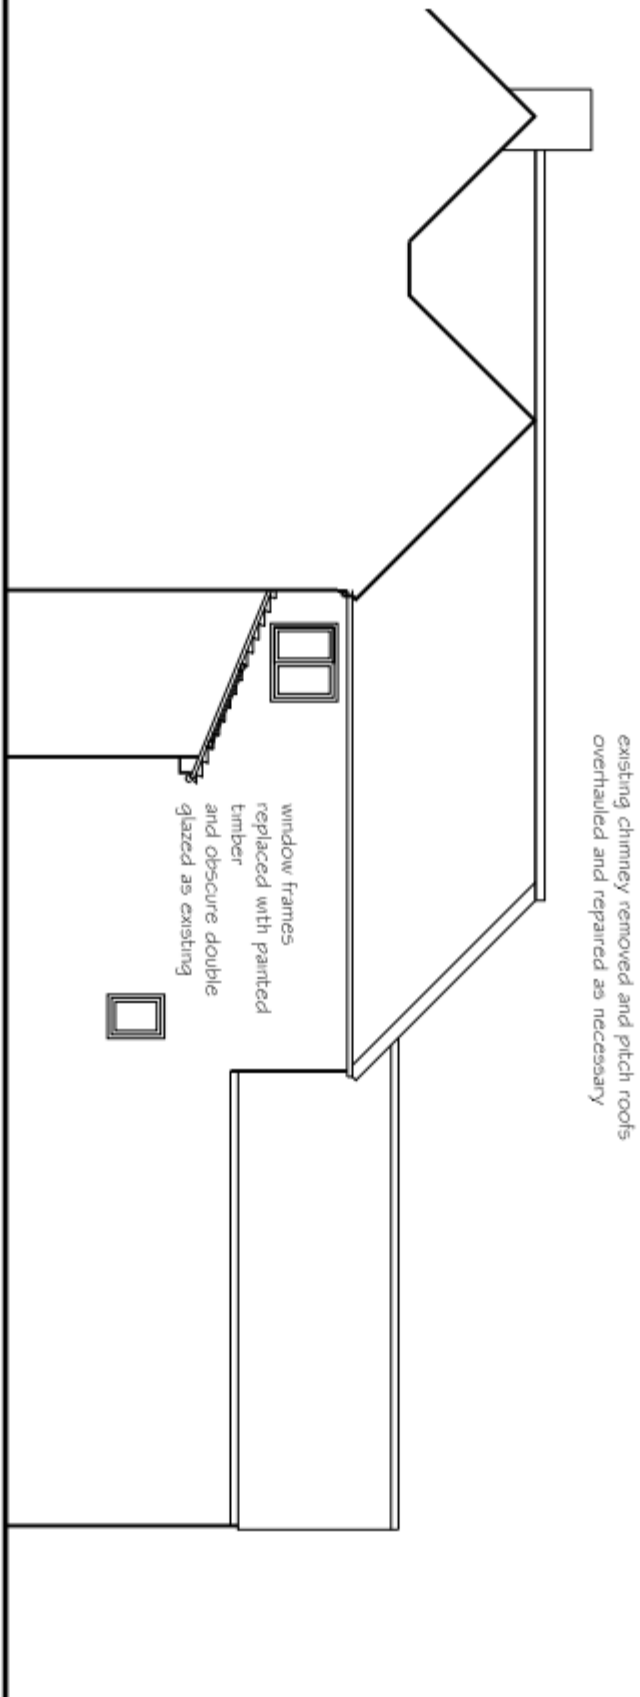

North Elevation

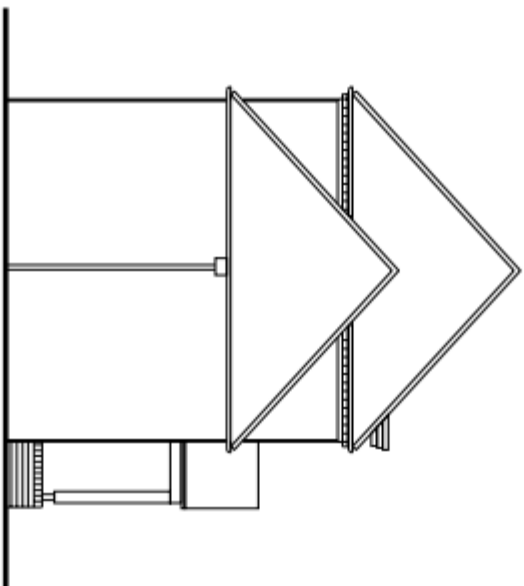

West Elevation

Rev | Date | Amendment

hda projects

6 The Old Four Mill - Queen Street - Epsworth -
Rampside - PO10 7BT -
Tel: +44 (0) 1243 373855 New Mob 07861287017
e-mail: info@hda-projects.co.uk

For
Mr + Mrs C Dodd

Project
Hall Place Cottage
South Street
Havant
PO9 1DA

Drawn as Proposed

Date	Drawn	Scale	Checked
June 2012	Wm	1 : 100 @ A3	
Job Number	Price	Drawing Number	Revision
1204	P	04	