


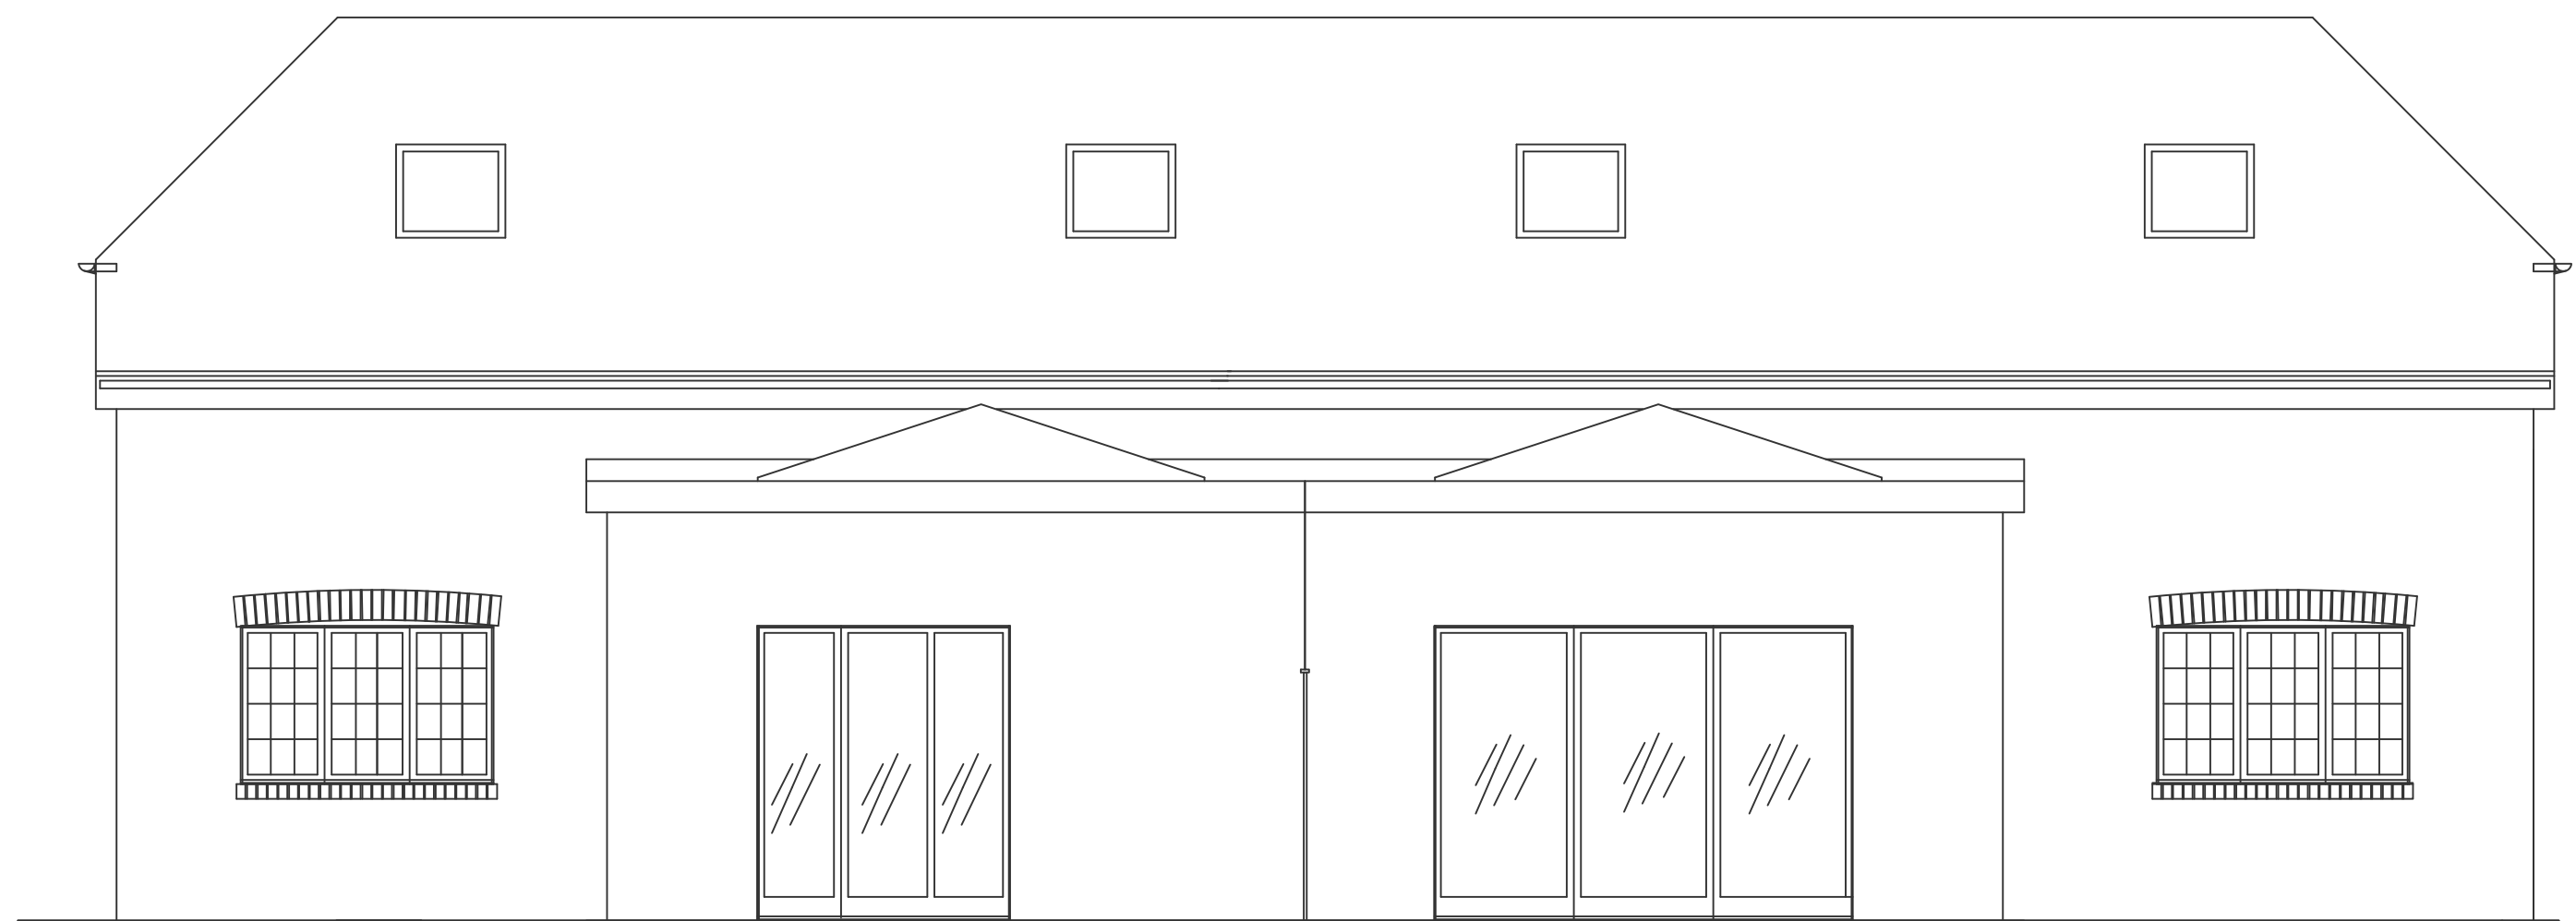

MIDDLE BARN
PROPOSED NORTH ELEVATION

Date 13/06/13	Drawn EM	checked by	date checked	Client MERC O PLACE LTD	 22 TILERS CLOSE, MERSTHAM SURREY, RH1 3HS TEL: 08450 450 862 www.erconstructions.co.uk
Scale 1/50	Drawing title Proposed Elevation C			Project MIDDLE BARN	
Drawing No 106/67				Address 6 New Brighton Road Emsworth, Hampshire PO10 7PS	