



APP/12/01067  
(Original Consent)

**PROPOSED ELEVATIONS**  
**SCALE 1 : 50**

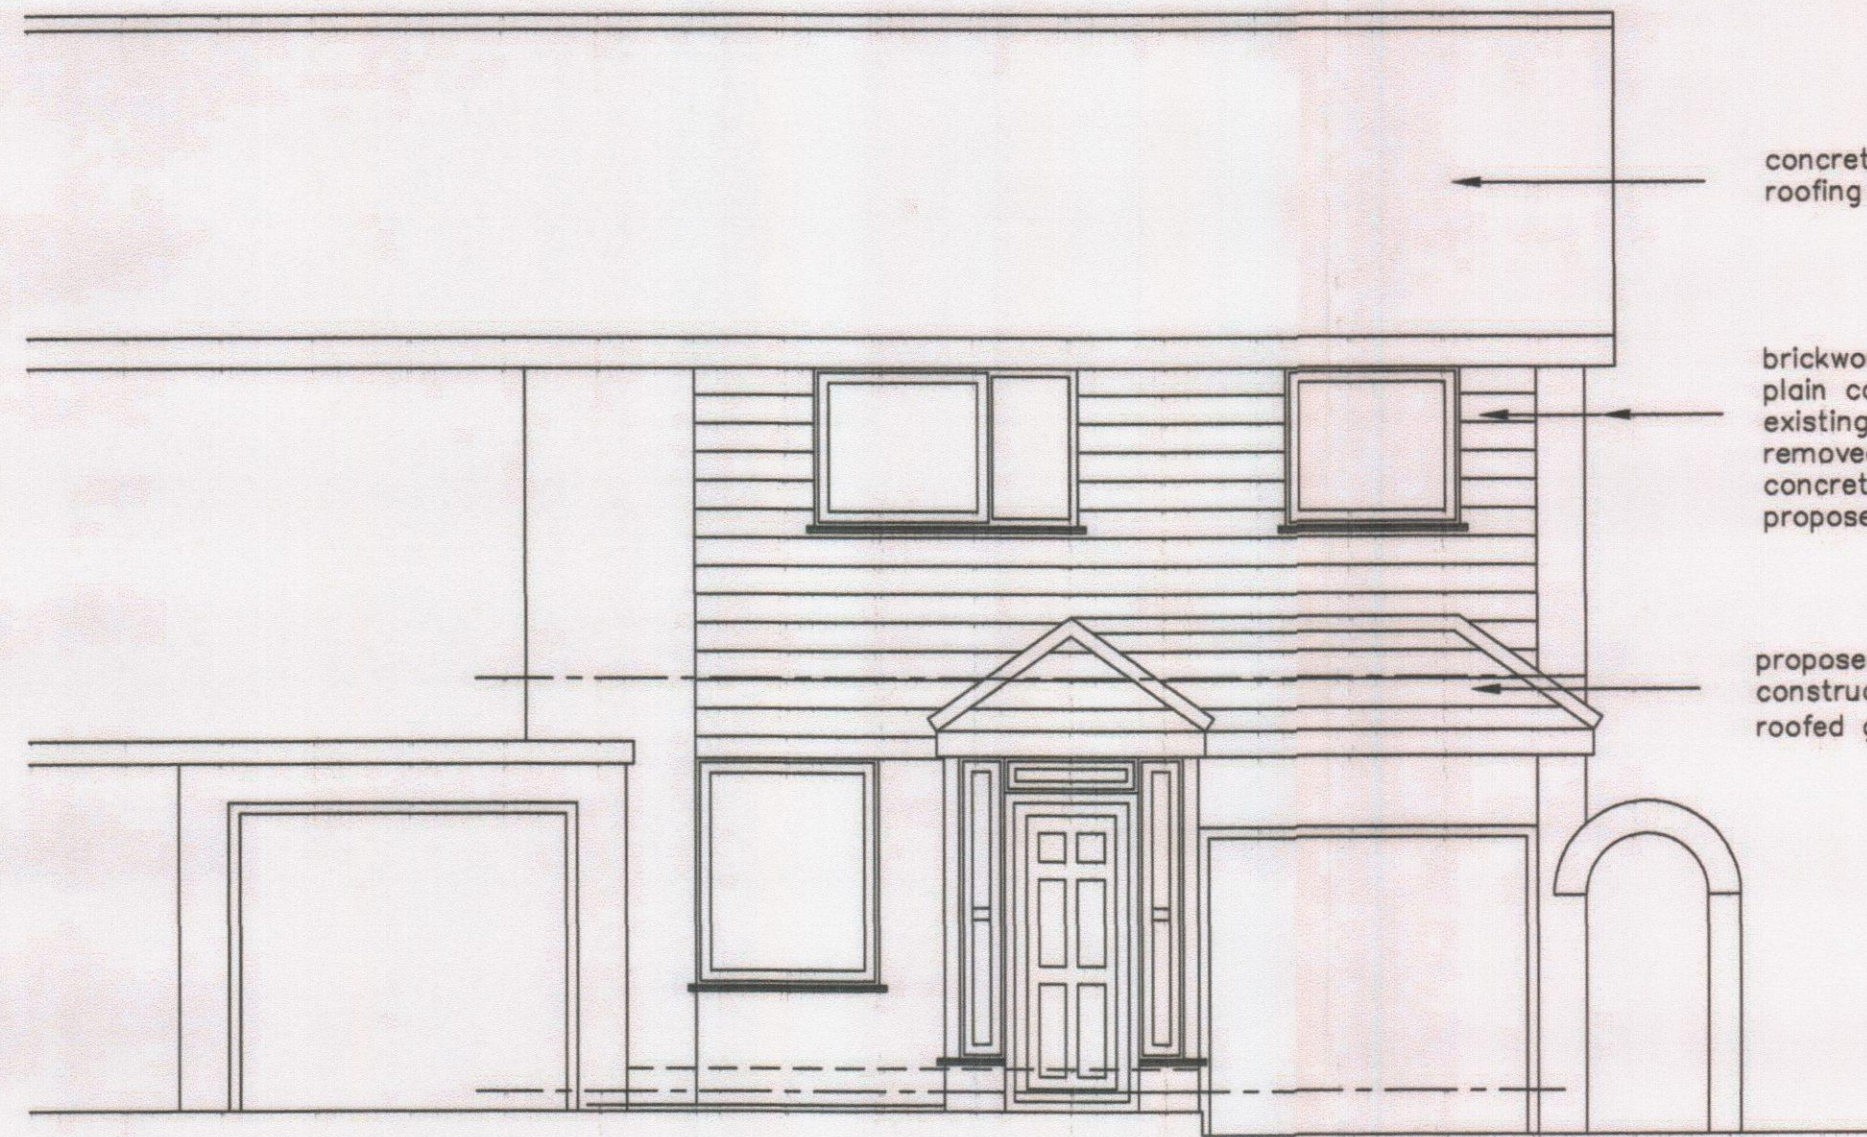


**WEST ELEVATION**

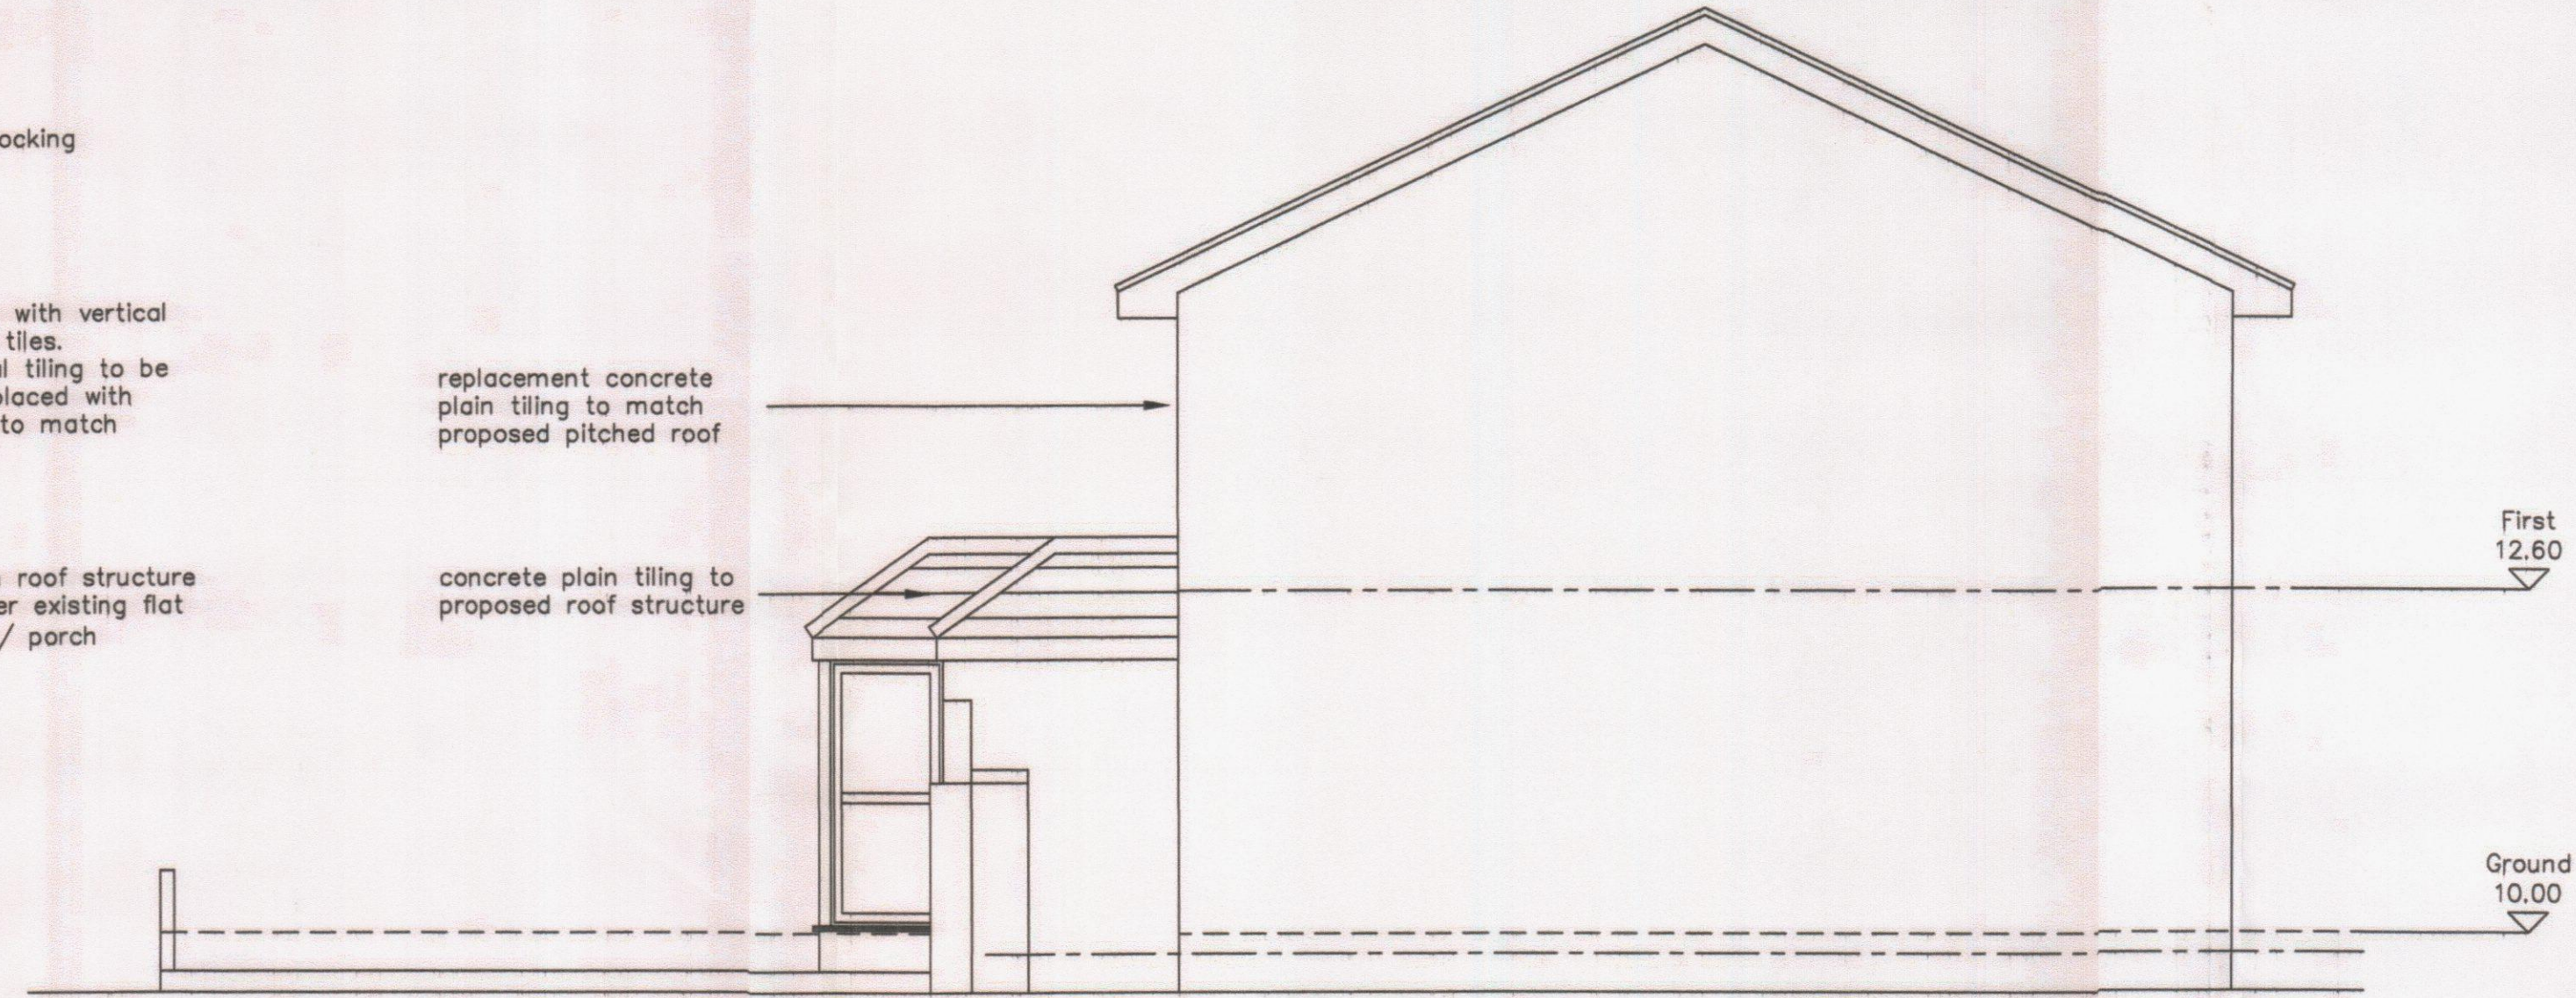


**SOUTH ELEVATION**

**PROPOSED FIRST FLOOR /**  
**ROOF LAYOUT**  
**SCALE 1 : 50**

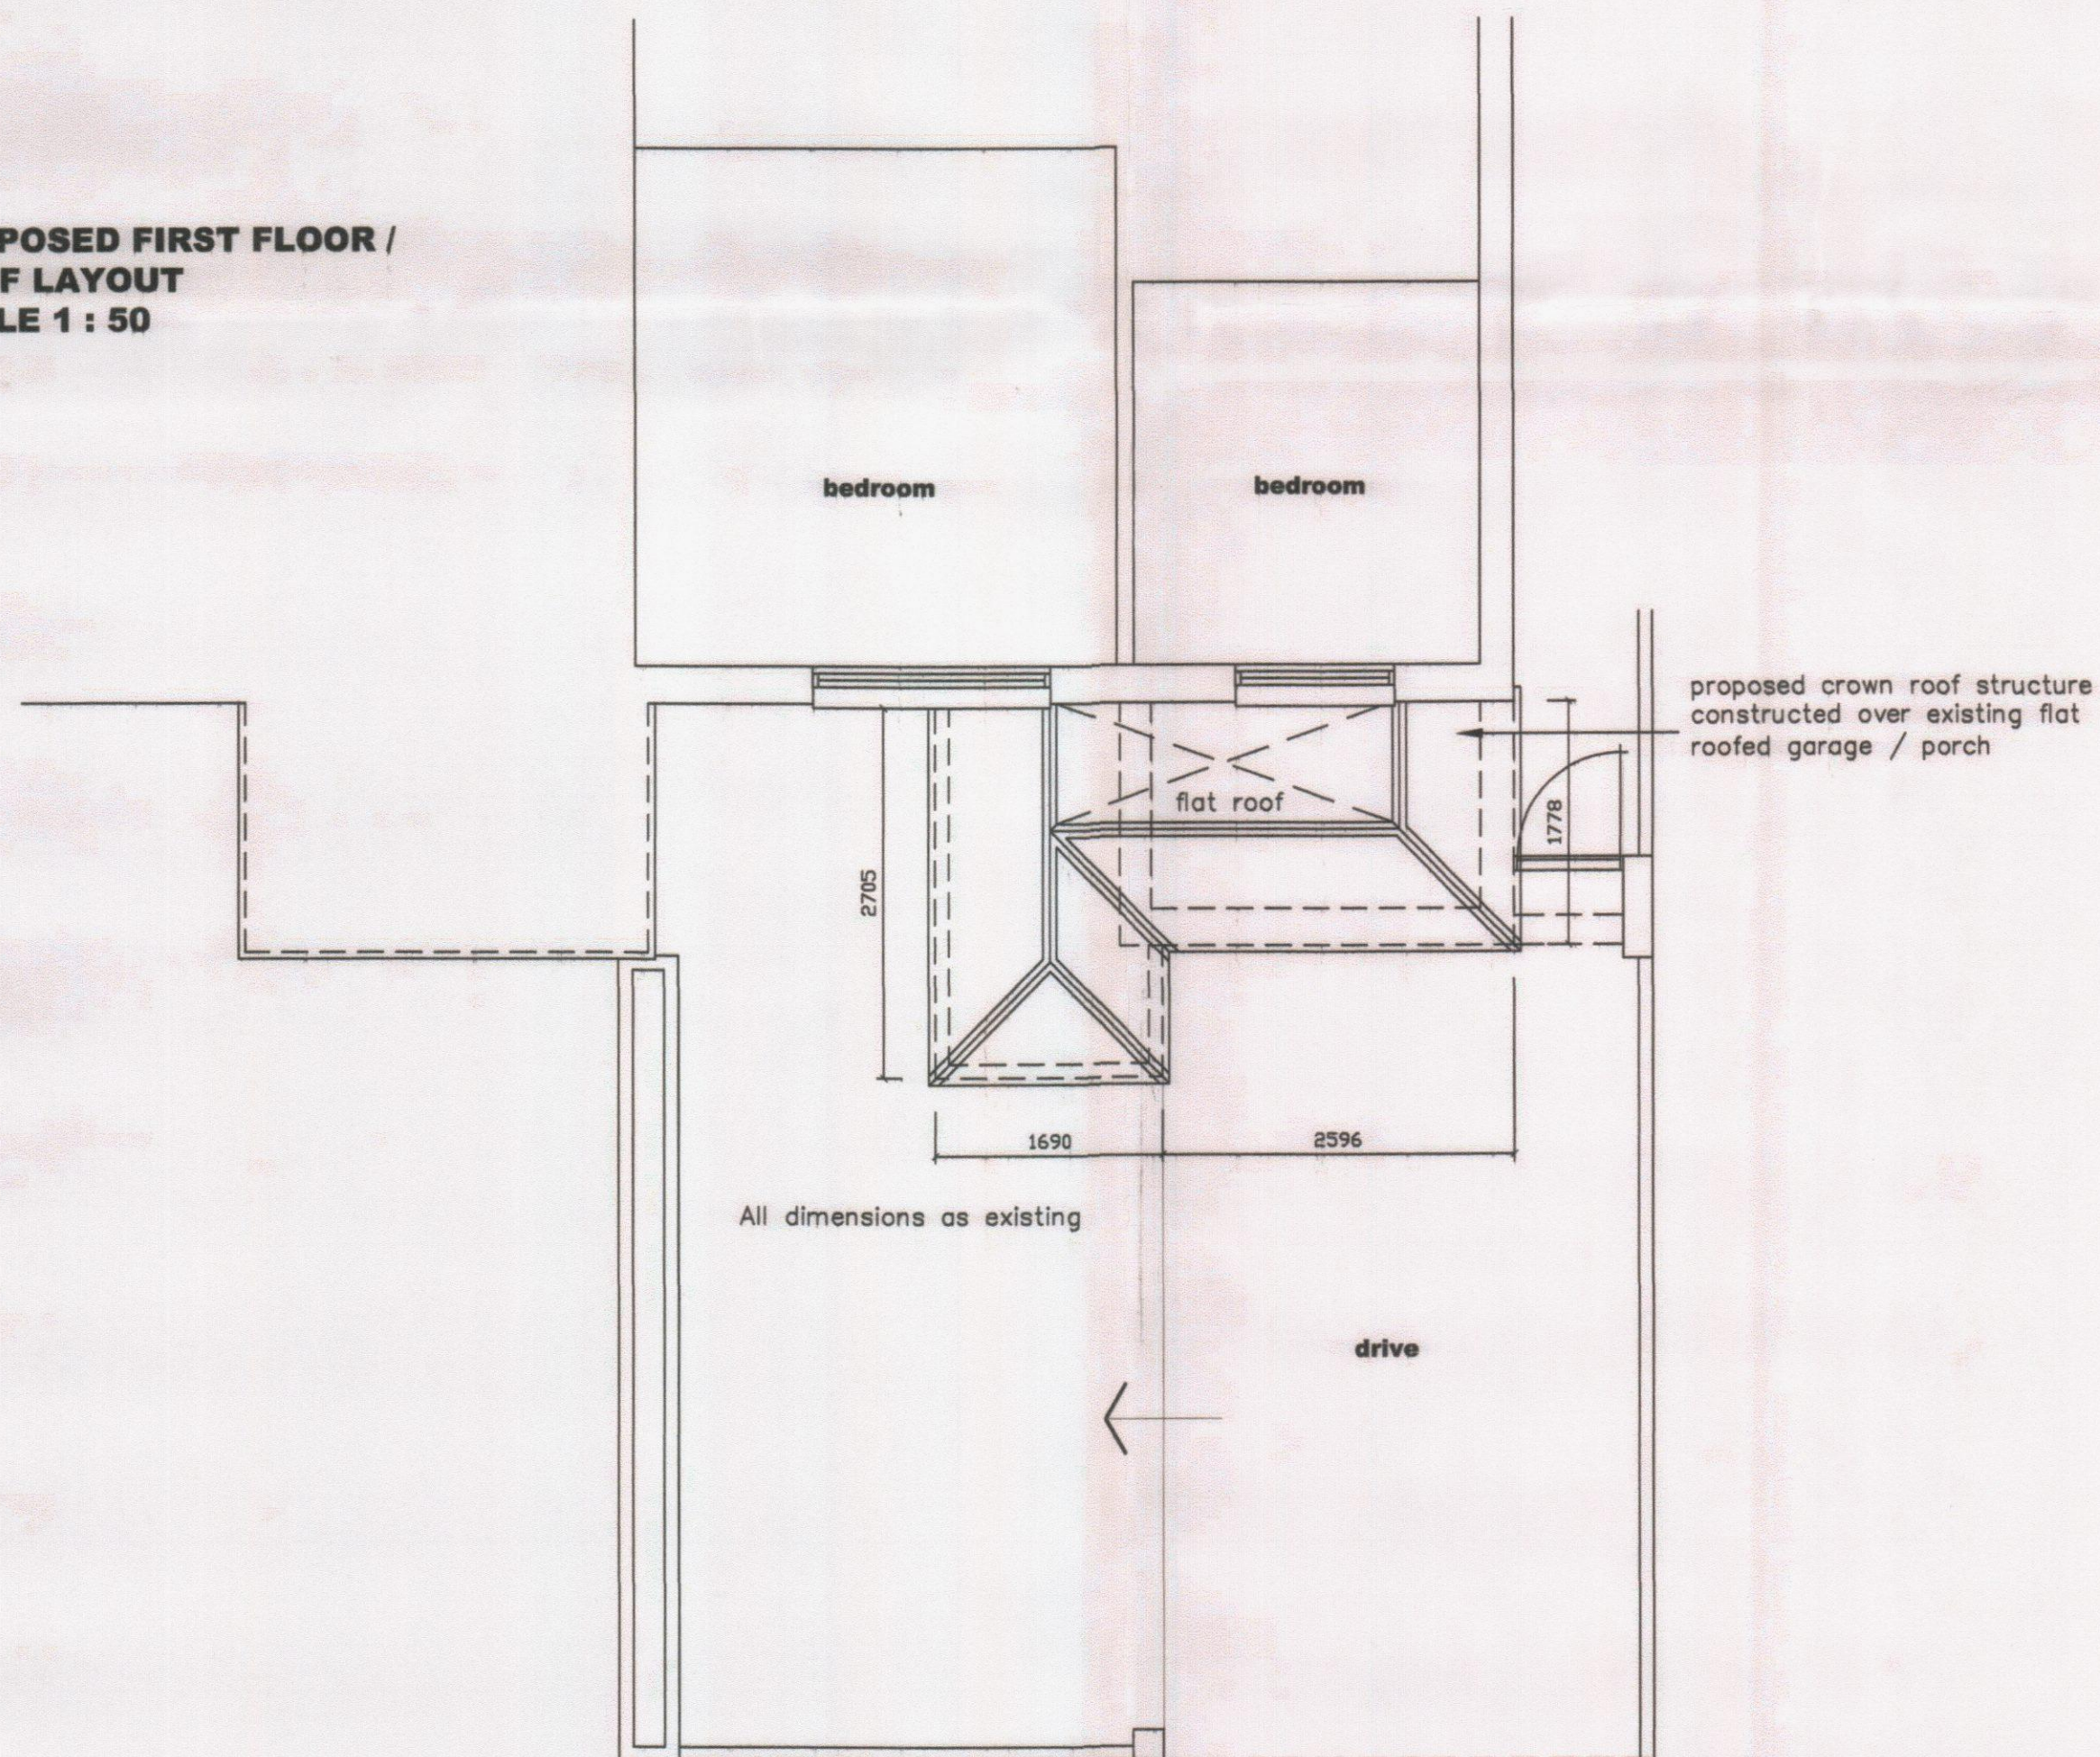


**FIRST FLOOR / ROOF LAYOUT**

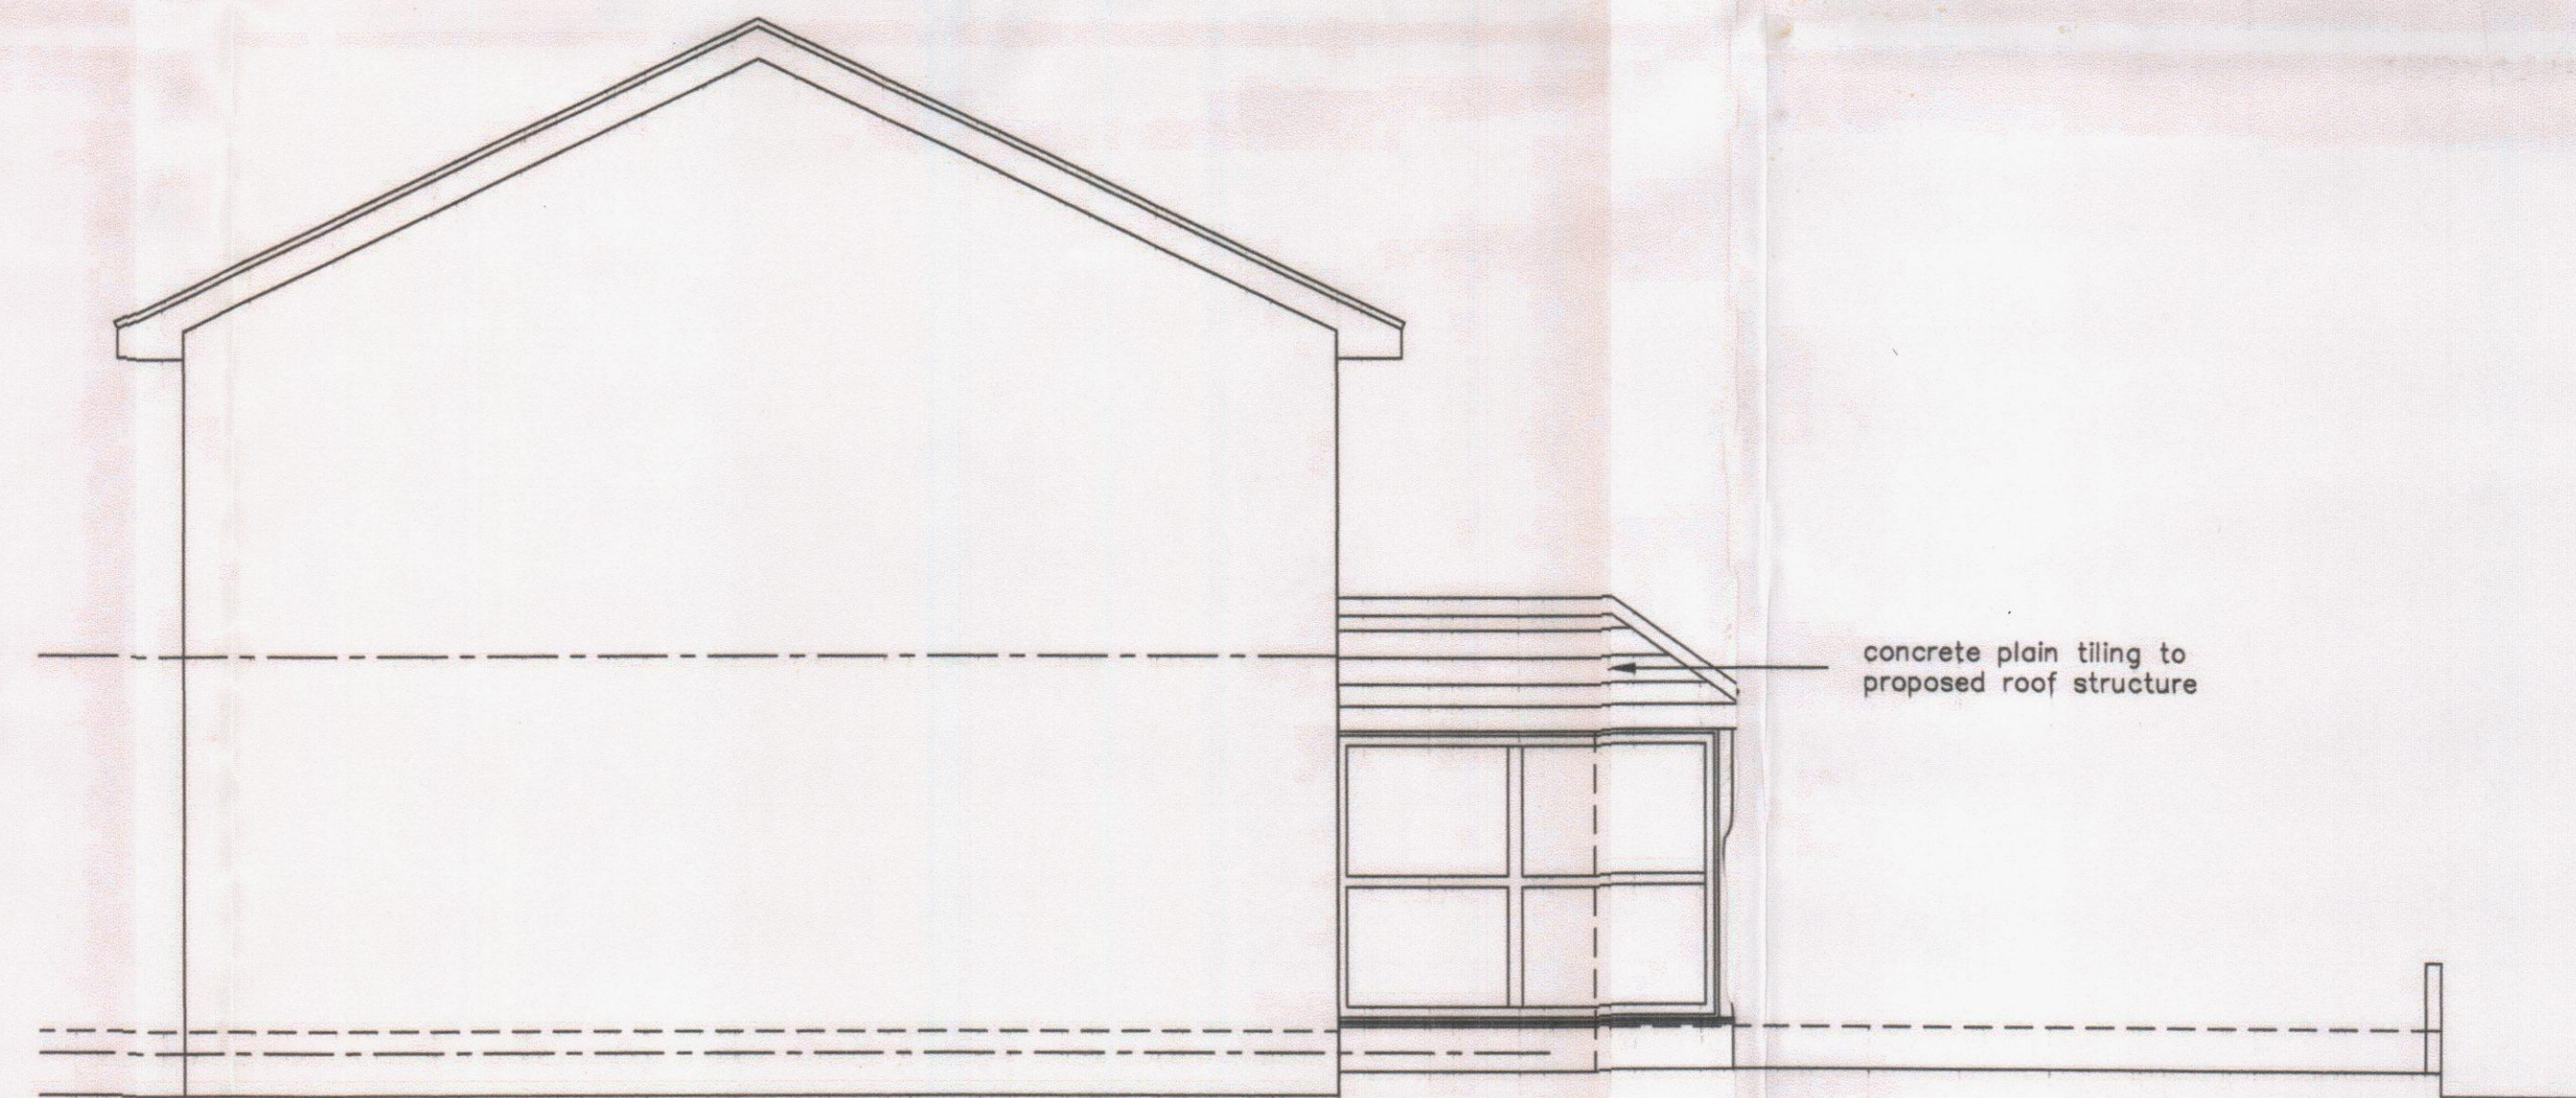

**NORTH ELEVATION**

**NOTES:**  
The design and construction of this project shall be in accordance with the current Building Regulations & NHBC Standards. These notes & drawings have been prepared solely for the purpose of Planning & Building Regulation approval.  
Do not scale from this drawing unless for Planning purposes. All dimensions to be checked on-site and any alterations to be approved by the Architect and/or client prior to any work commencing.  
**Ordinance Survey Licence No: 100047591**  
This drawing to be copyright and to be read in conjunction

**AMENDMENTS:**  
Rev A : General amendments - 09/10/12

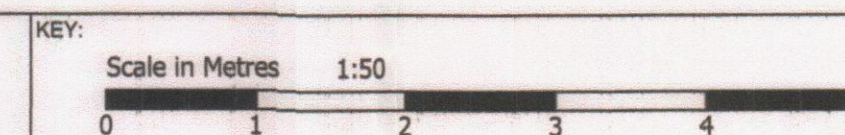

**CLIENT NAME & ADDRESS**  
Miss P Emerson  
6 Fairbourne Close  
Waterlooville  
PO8 8RL

**PROJECT ADDRESS**  
6 Fairbourne Close  
Waterlooville  
PO8 8RL

**DRAWING DETAILS**  
**PLANNING APPLICATION DRAWING**  
Proposed Floor / Roof Layout & Elevations

|                    |              |                  |
|--------------------|--------------|------------------|
| PROJECT No<br>70   | DWG No<br>2  | REV No<br>A      |
| SCALE<br>1:50 @ A1 | DRAWN<br>BWL | DATE<br>14/10/12 |



**B H ARCHITECTURE Ltd**  
Heath Cottage  
Newlands Lane  
Purbrook  
Waterlooville  
Hants  
PO7 5SQ  
Tel: 023 9223 2322  
Mob: 07747 771808