


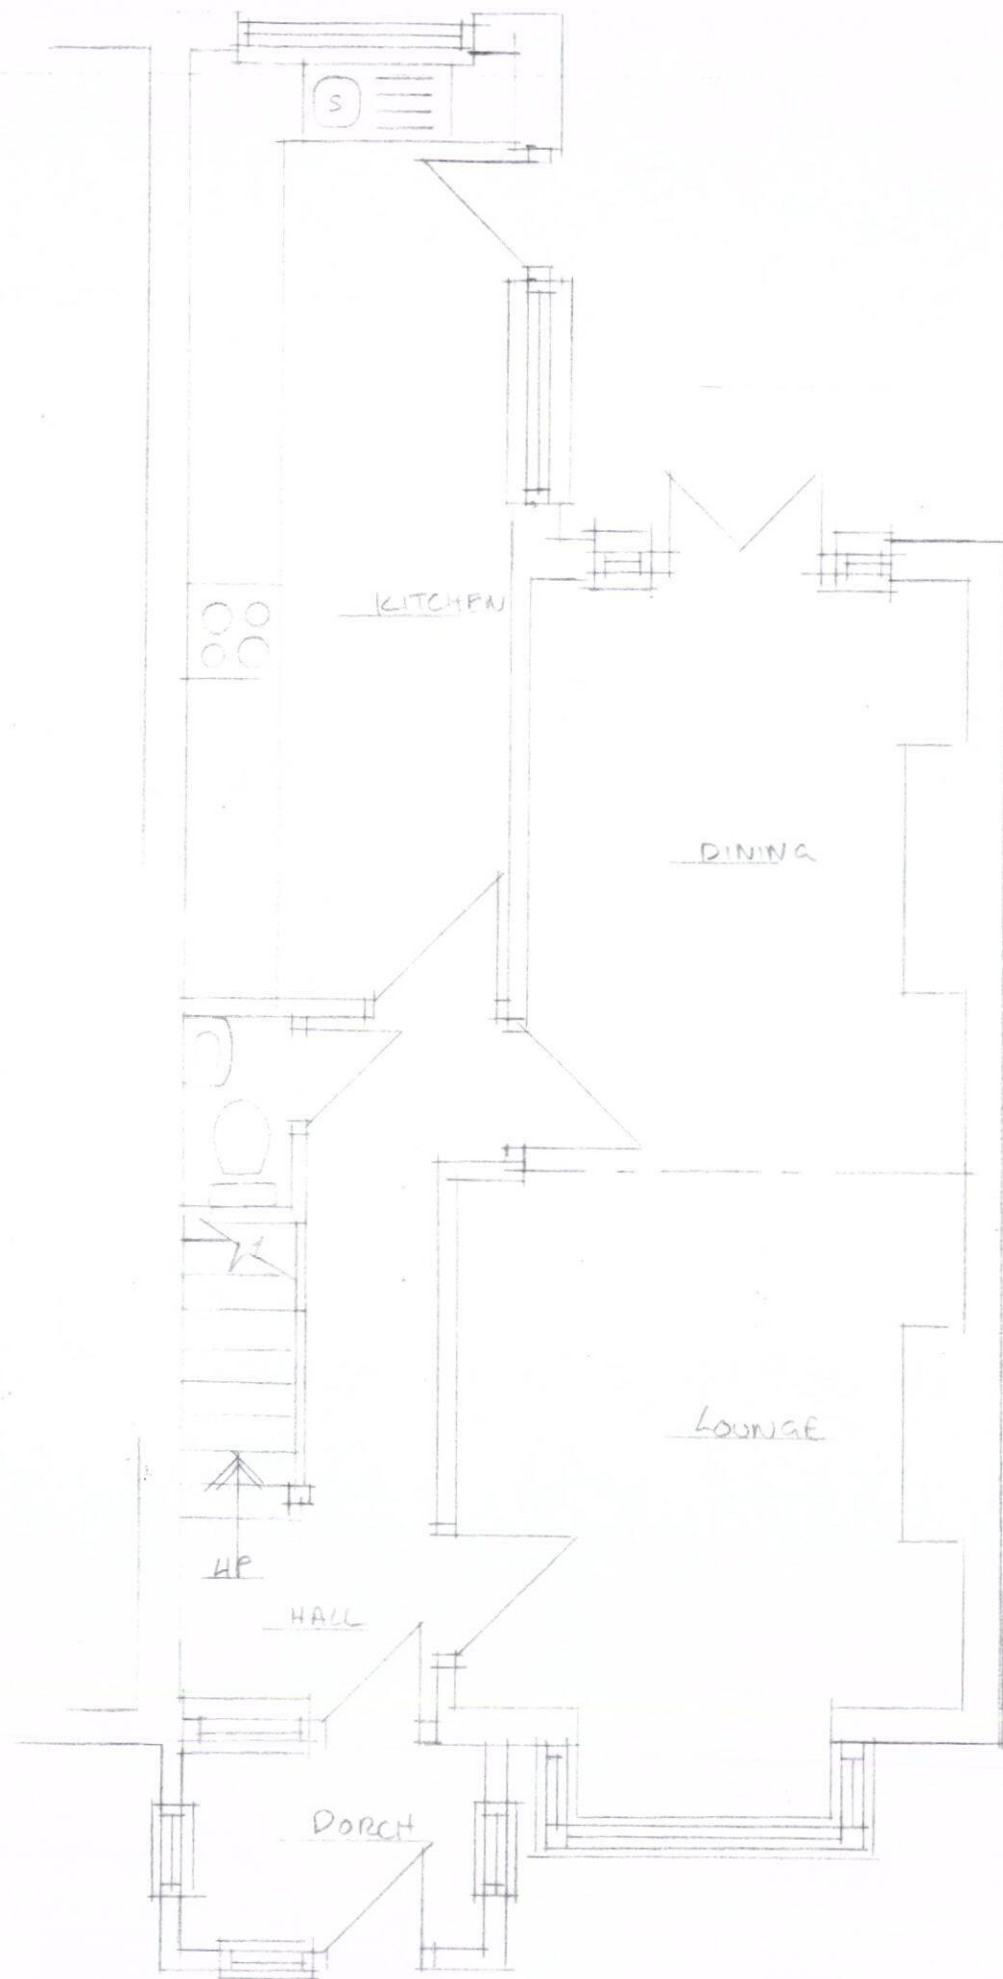

EXG. GROUND FLOOR PLAN 1:50



EXG REAR ELEVATION 1:50

EXG SIDE ELEVATION 1:50

6 HILLSIDE AVE WIDLEY PO75BB

EXISTING GRD FLOOR PLAN AND ELEVATIONS

Scale 1:50