






Existing Rear Elevation

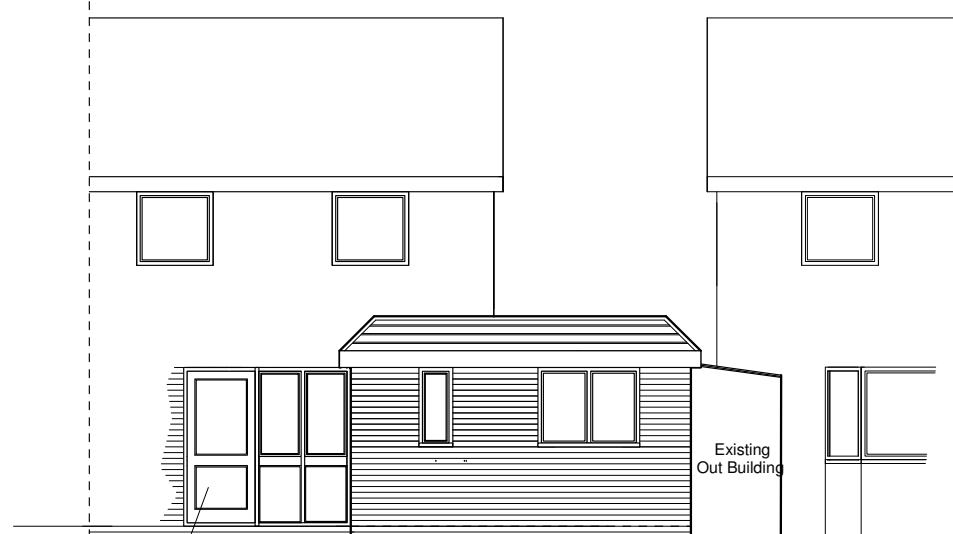

Proposed North Elevation

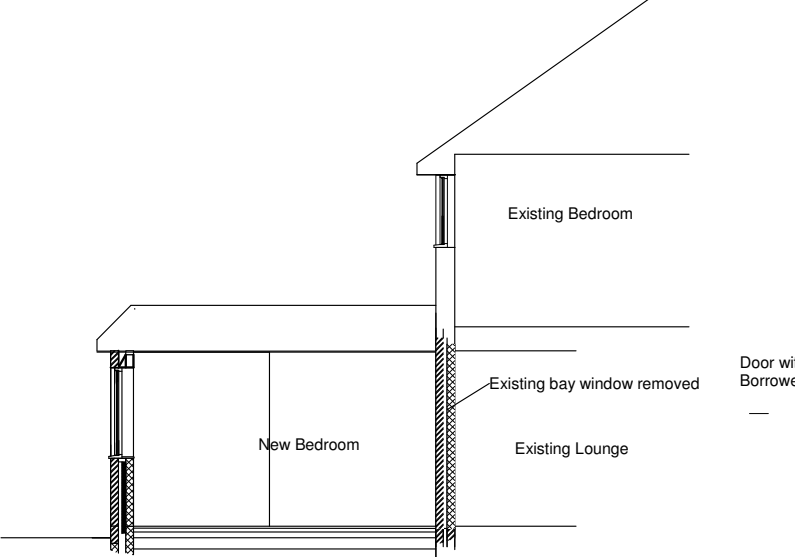


Typical Section

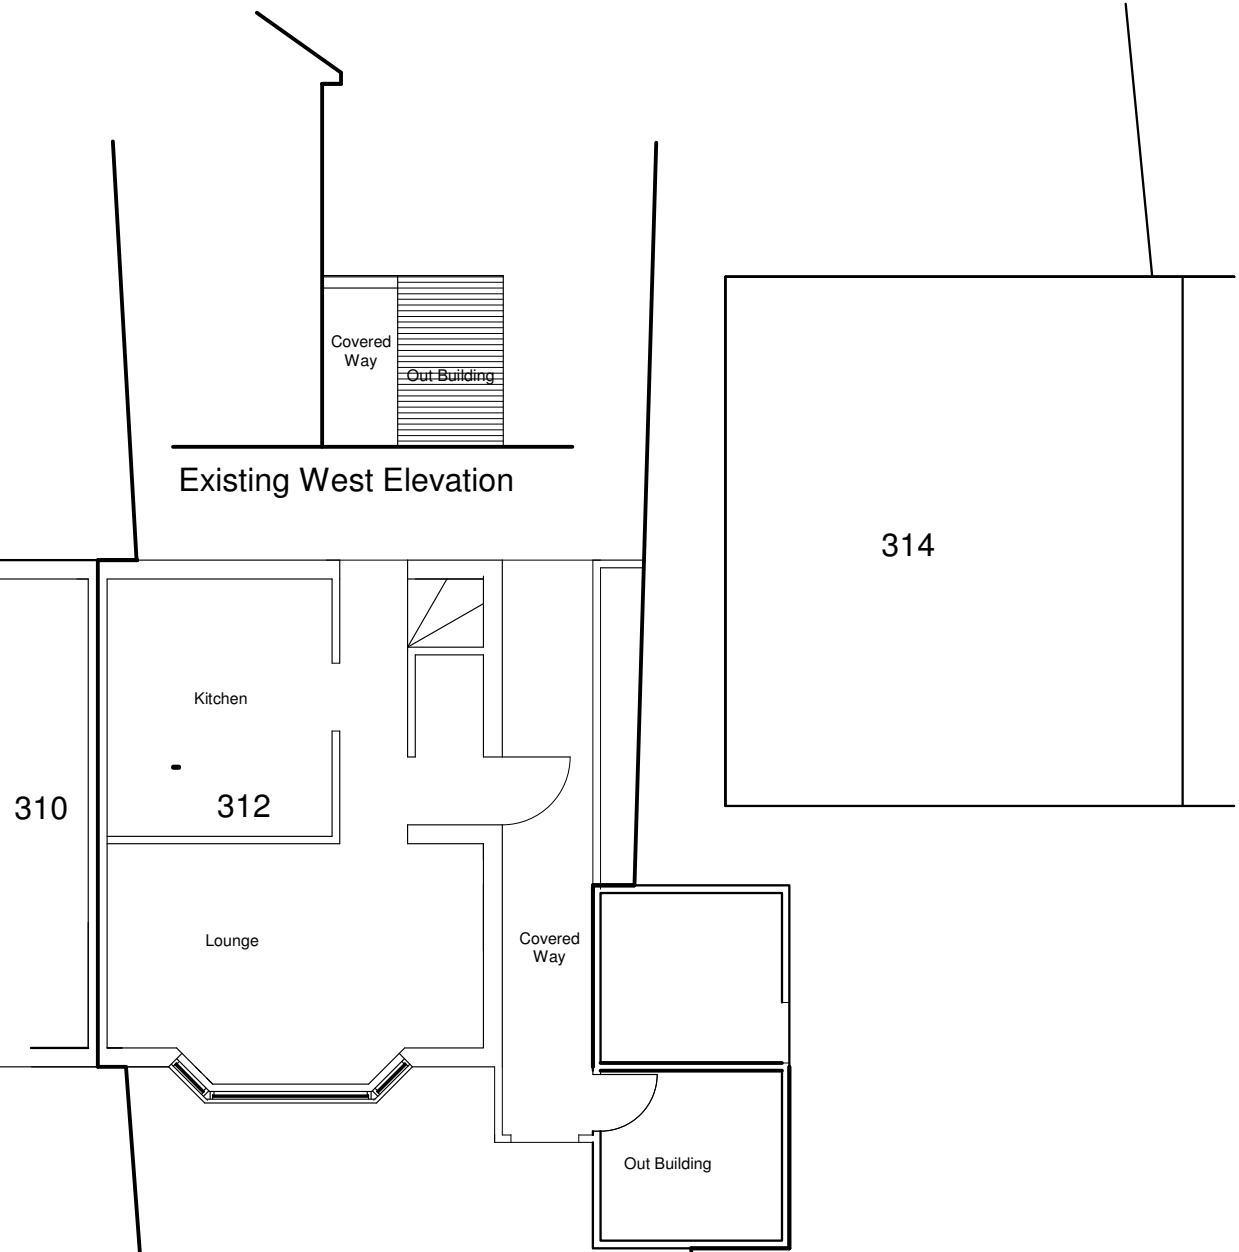


Existing West Elevation

Existing Ground Floor Plan

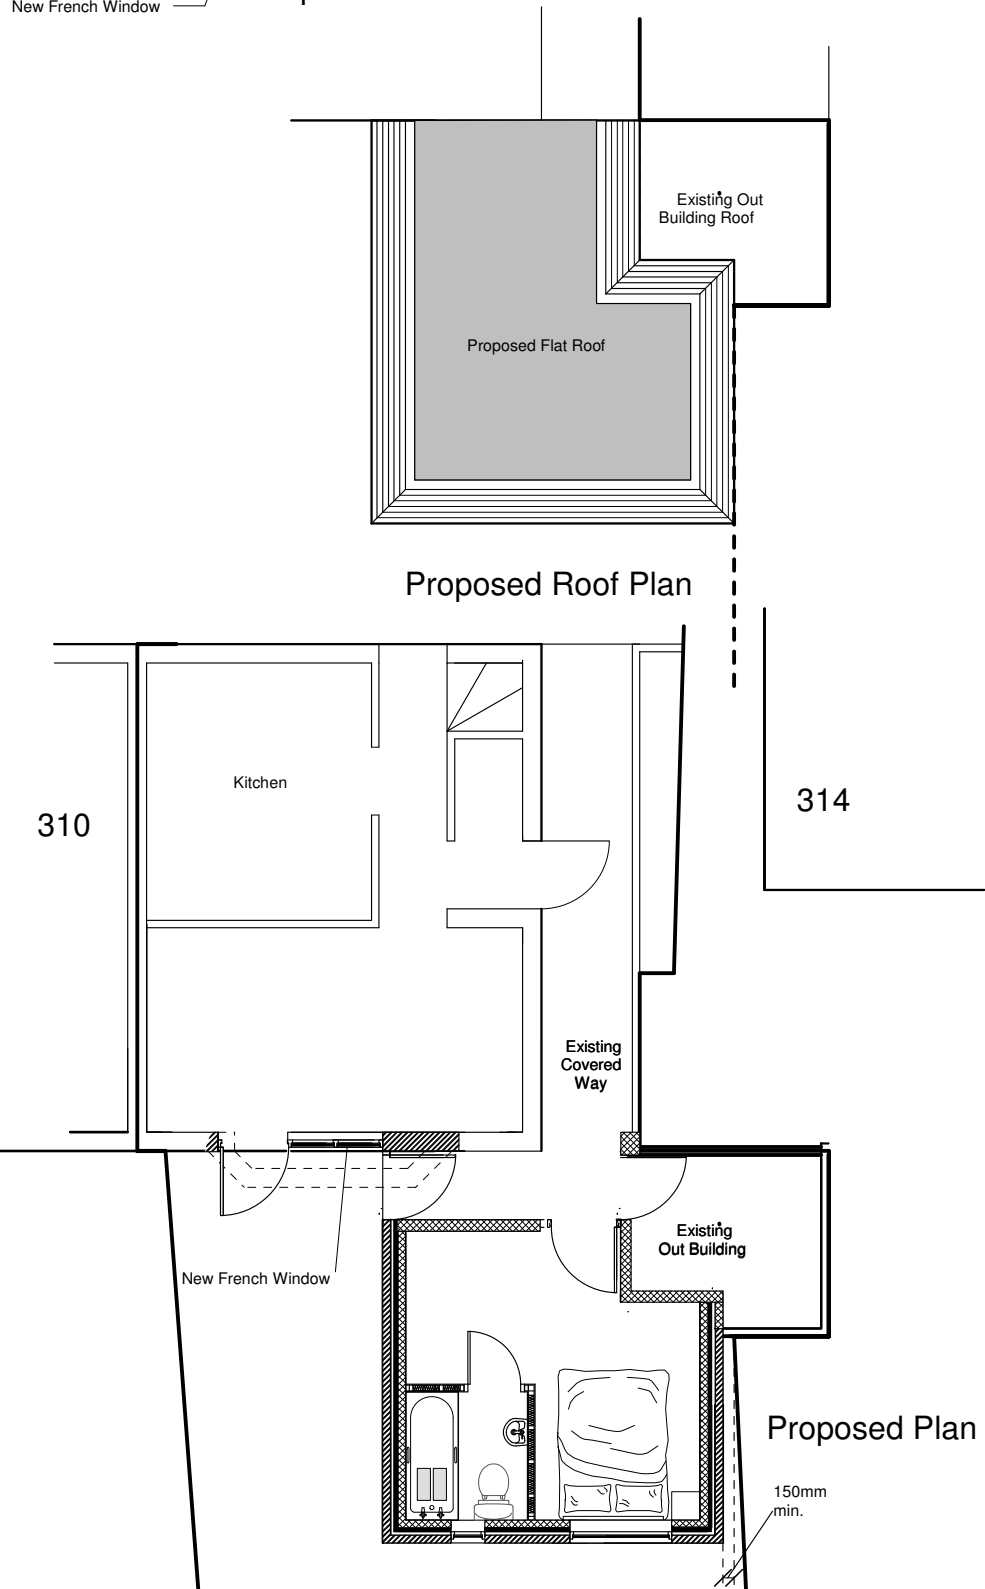


Proposed Roof Plan

Proposed Plan

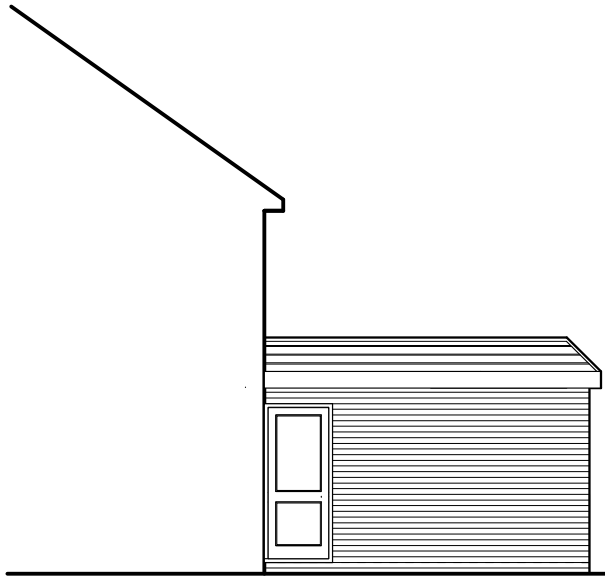

Proposed West Elevation

 

B	kgm	roof plan added	19/05/13
REV	Drawn	Notes	Date

K | G | M | DESIGN

Little Marloes, Farm Road, Bracklesham Bay,
West Sussex, PO20 8JT

T: 01243 673597. M: 07979 406677. E: kgmdesign@live.co.uk

04.133.01

B

Copyright.
Check all dimensions on site.
This drawing is only to be used on the site for which designed.

Client: **Mrs S Symmonds**

Project: **312 Middle Park Way, PO9 5DS**

Drawing: **Proposed Rear Ground
Floor Extension**

Scale: **1:100**

@ A3

Date: **15 .08. 2012**

Drawn: **K.G.M.**

Checked: