


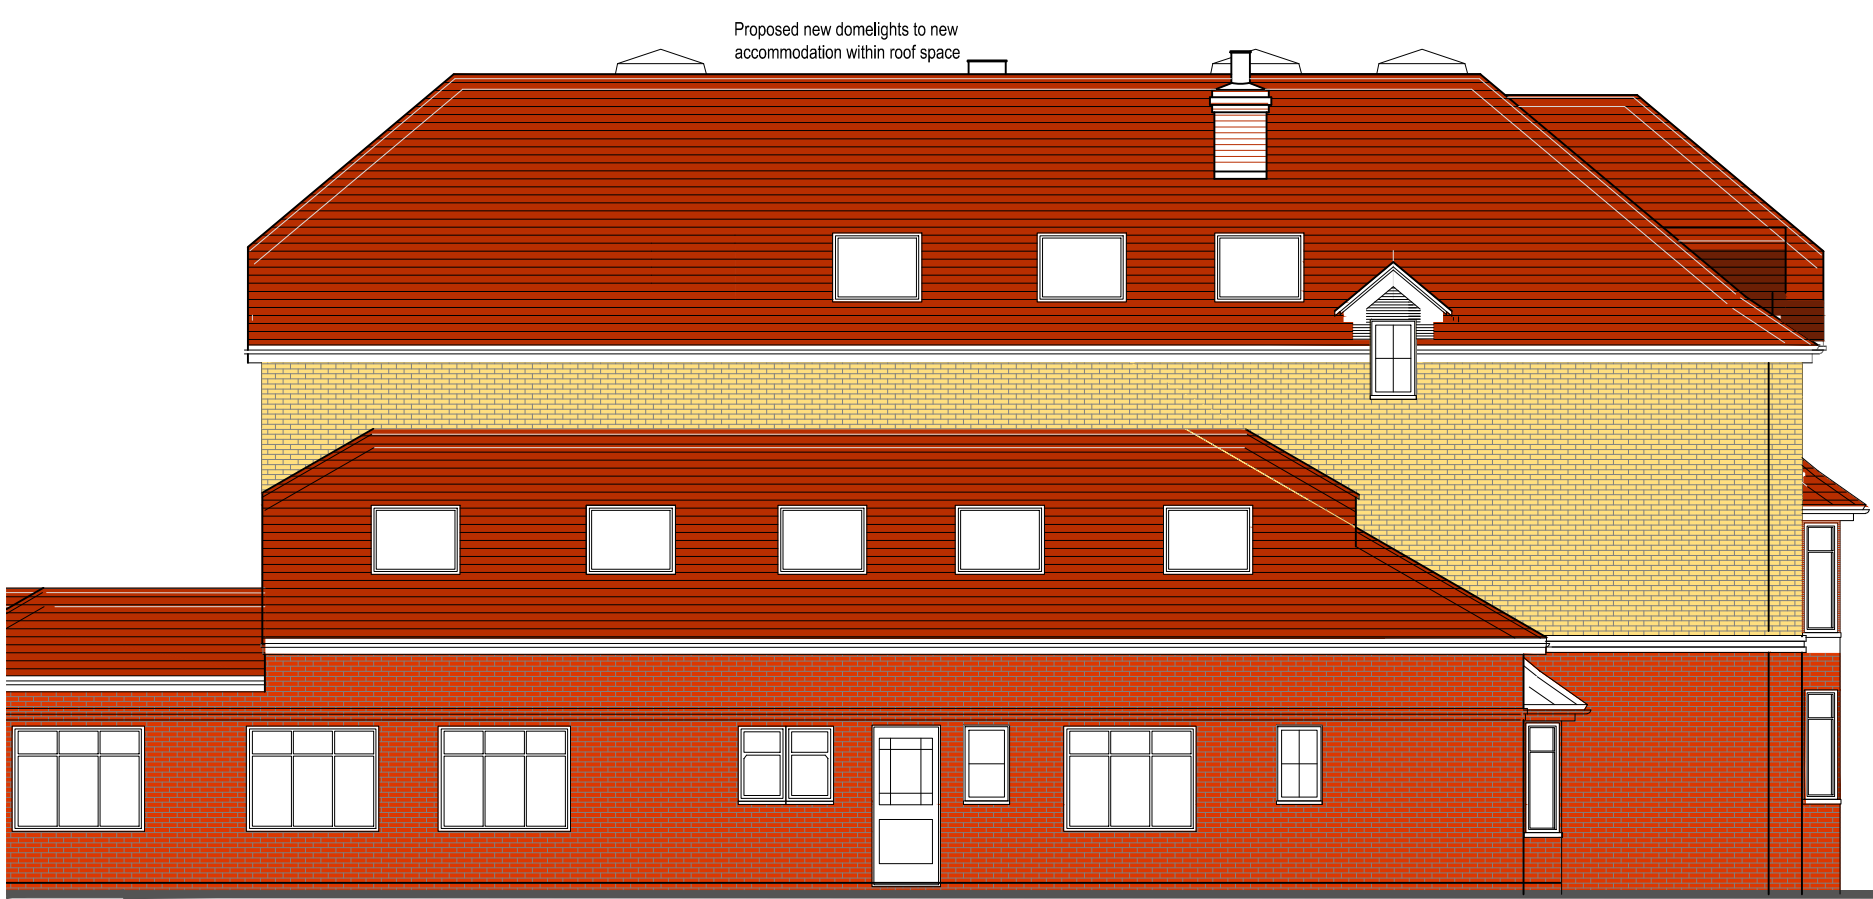

North West Elevation




South East Elevation



North East Elevation



South West Elevation

 

Chivers Architecture
& Planning Ltd.
33, Partridge Road, Dibden Purlieu
Southampton
SO45 4LL
Tel/Fax: 02380 848487
Mobile: 07793 848487
e-mail: rehivers@aol.com

Sundridge Developments Ltd

Project
Proposed elevations
Edenvale Nursing Home
Silverster Road, Waterlooville

scale	drawn	date	revision	no.	chk
1:100	BC	26.4.13	Revised as requested by planners.	B	
January 2013	checked	30.4.13	Revised as requested by planners.	C	
DWG. NO.		07.5.13	Revised as requested by planners.	D	
1301/TP02D			Revised as requested by planners.		

Planning