


01 EXISTING ELEVATION-WEST
1:100

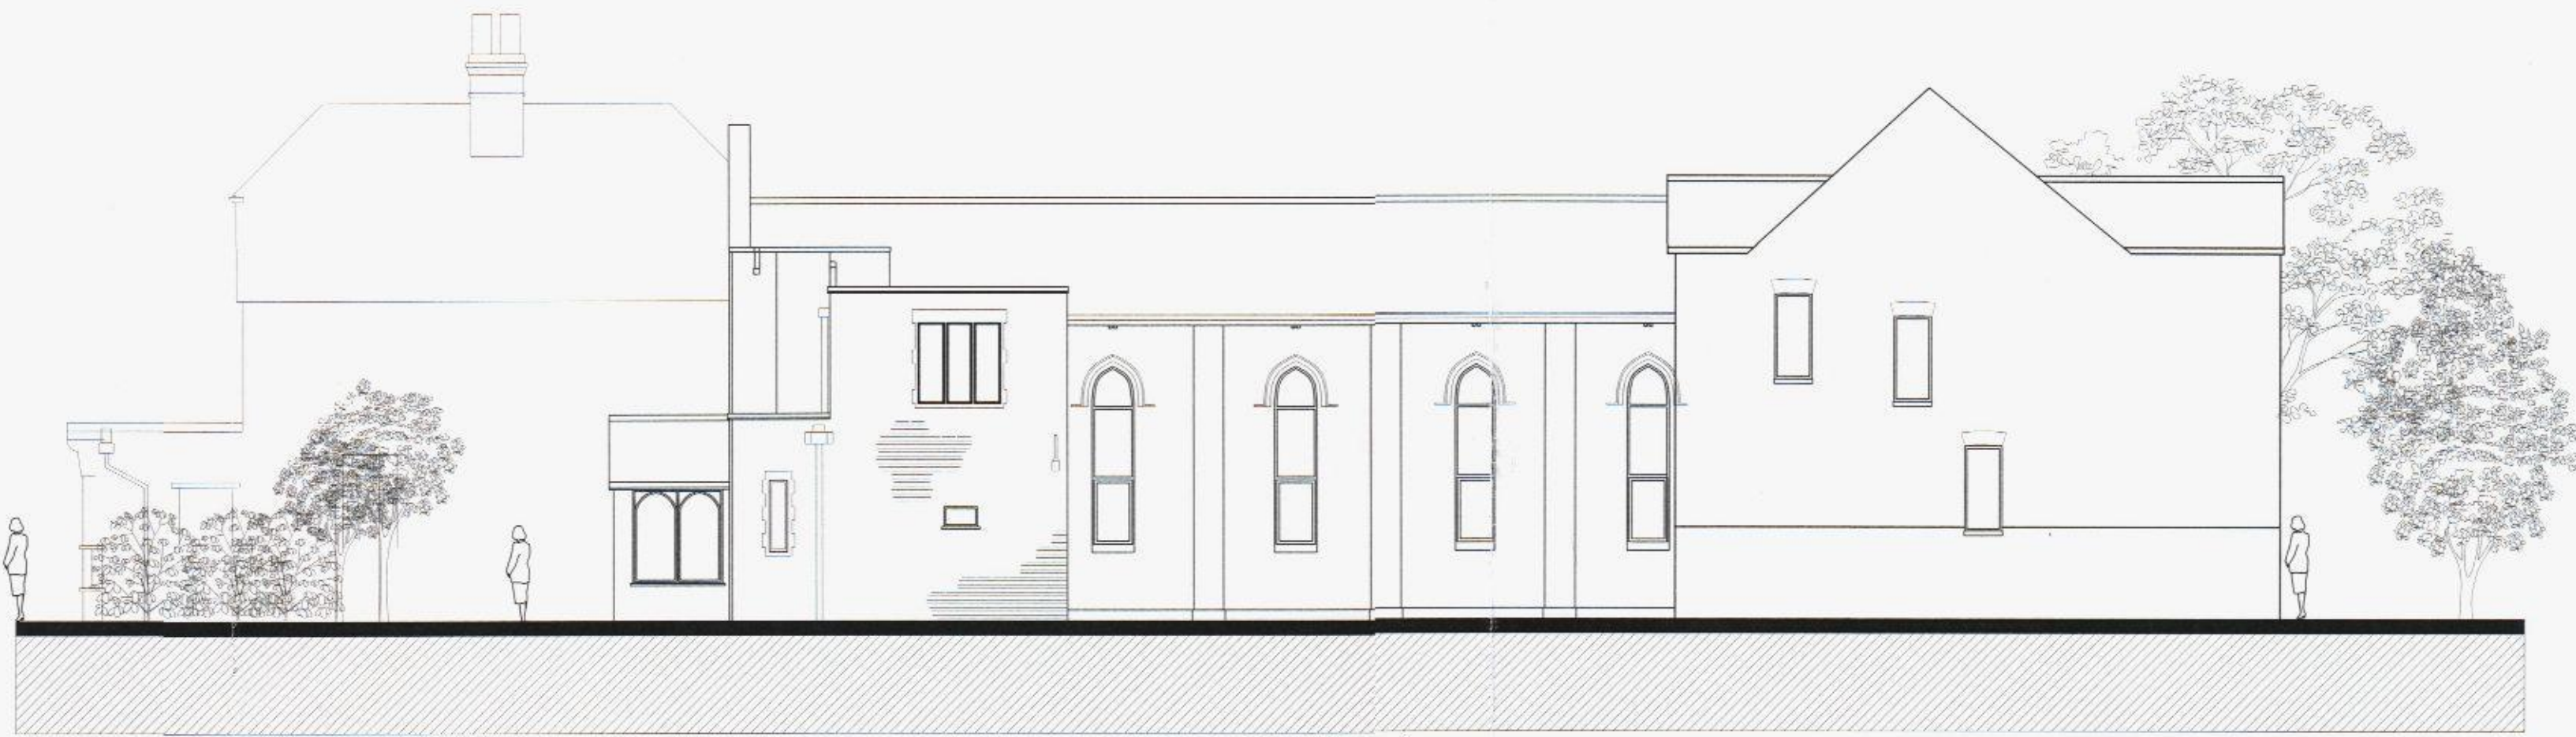

No.11 Emsworth Baptist Church Emsworth Baptist Church Hall

02 EXISTING ELEVATION-SOUTH
1:100




South Elevation

03 EXISTING ELEVATION-EAST
1:100




Emsworth Baptist Church Hall

04 EXISTING ELEVATION-NORTH
1:100

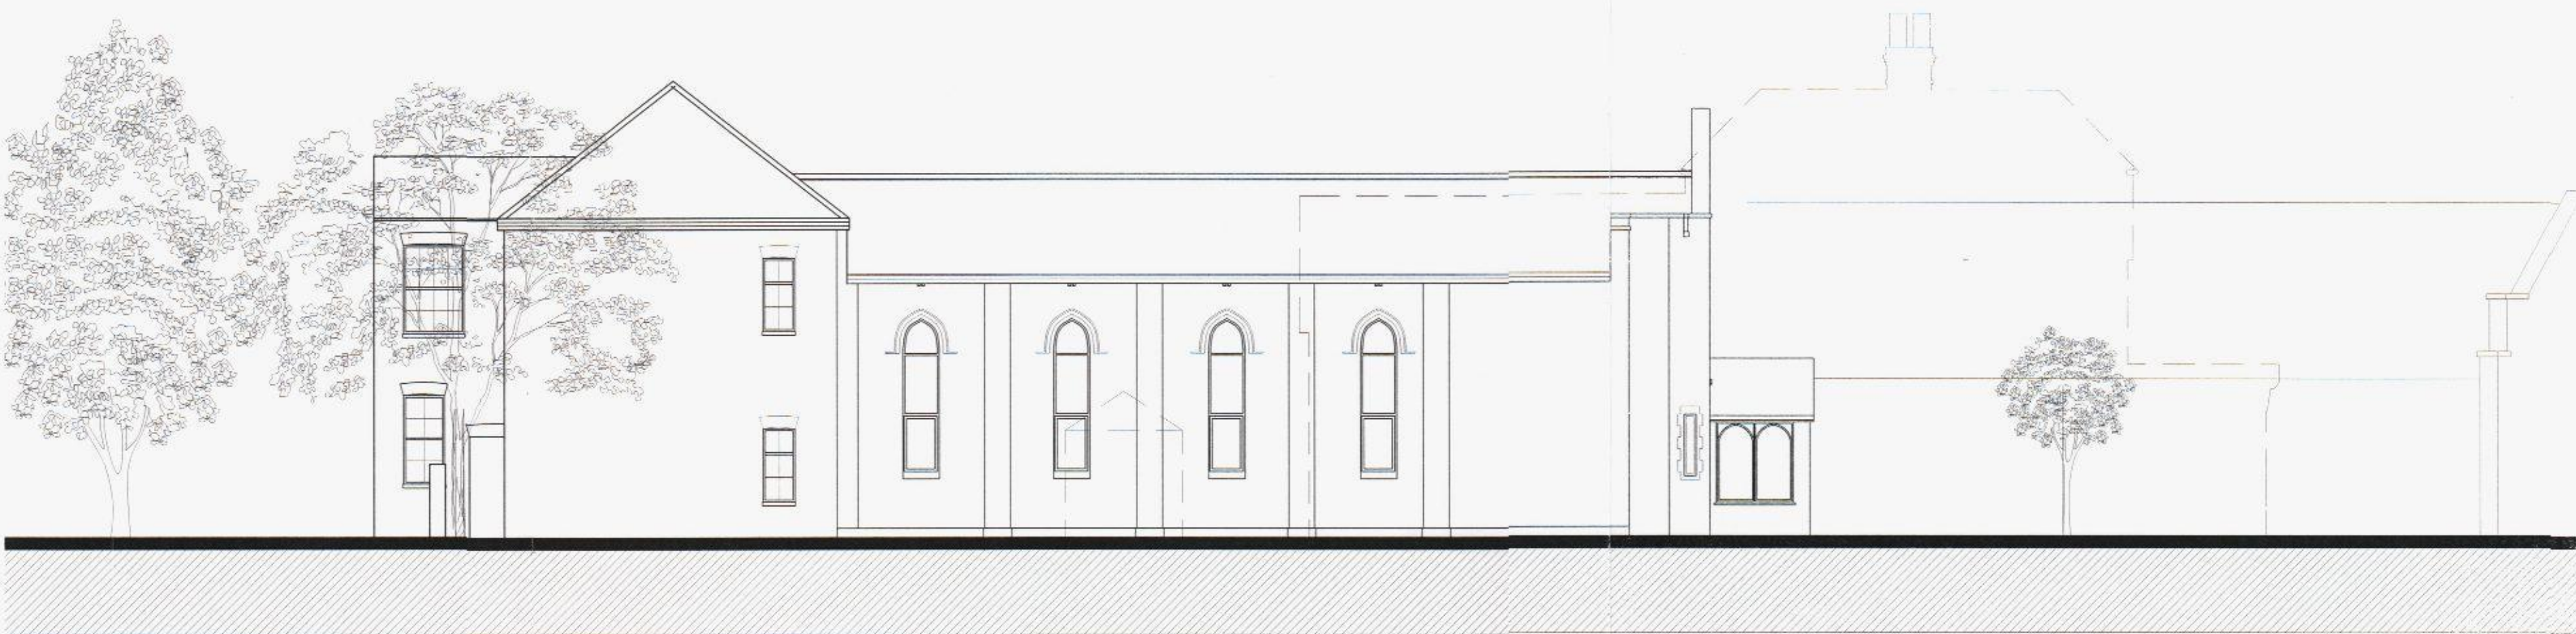

Emsworth Baptist Church Emsworth Baptist Church Hall

 

REV	DATE	DETAILS
A	28.09.12	Annotation & windows amended

studio 5 architects ltd.

DRAWING EXISTING ELEVATIONS	SCALE 1:100 @A1	DATE JULY 2012
PROJECT PROPOSED REFURBISHMENT & REPLACEMENT ANNEXE EMSWORTH BAPTIST CHURCH	STATUS PRELIMINARY	REV. A
	PROJECT NO. 10.453	DRAWING NO. 002a