

NOTES:

All dimensions to be checked on site and any discrepancy notified to The Martin Ralph Group. Written dimensions are to be used in preference to scaled dimensions.

This drawing is the property of The Martin Ralph Group and must not be reproduced, in part or whole, or deviated from, without their permission.


It is essential that prior to commencement and during construction works, the contractor reviews the drawings and specification and agrees any variations, amendments, omissions, additions, and non-industry standard features or other concerns.

For both pricing and construction purposes Structural, Mechanical and Electrical services shall be provided in accordance with the relevant standards and specifications. Any discrepancies are to be brought to the immediate attention of The Martin Ralph Group.

NOTE



location plan

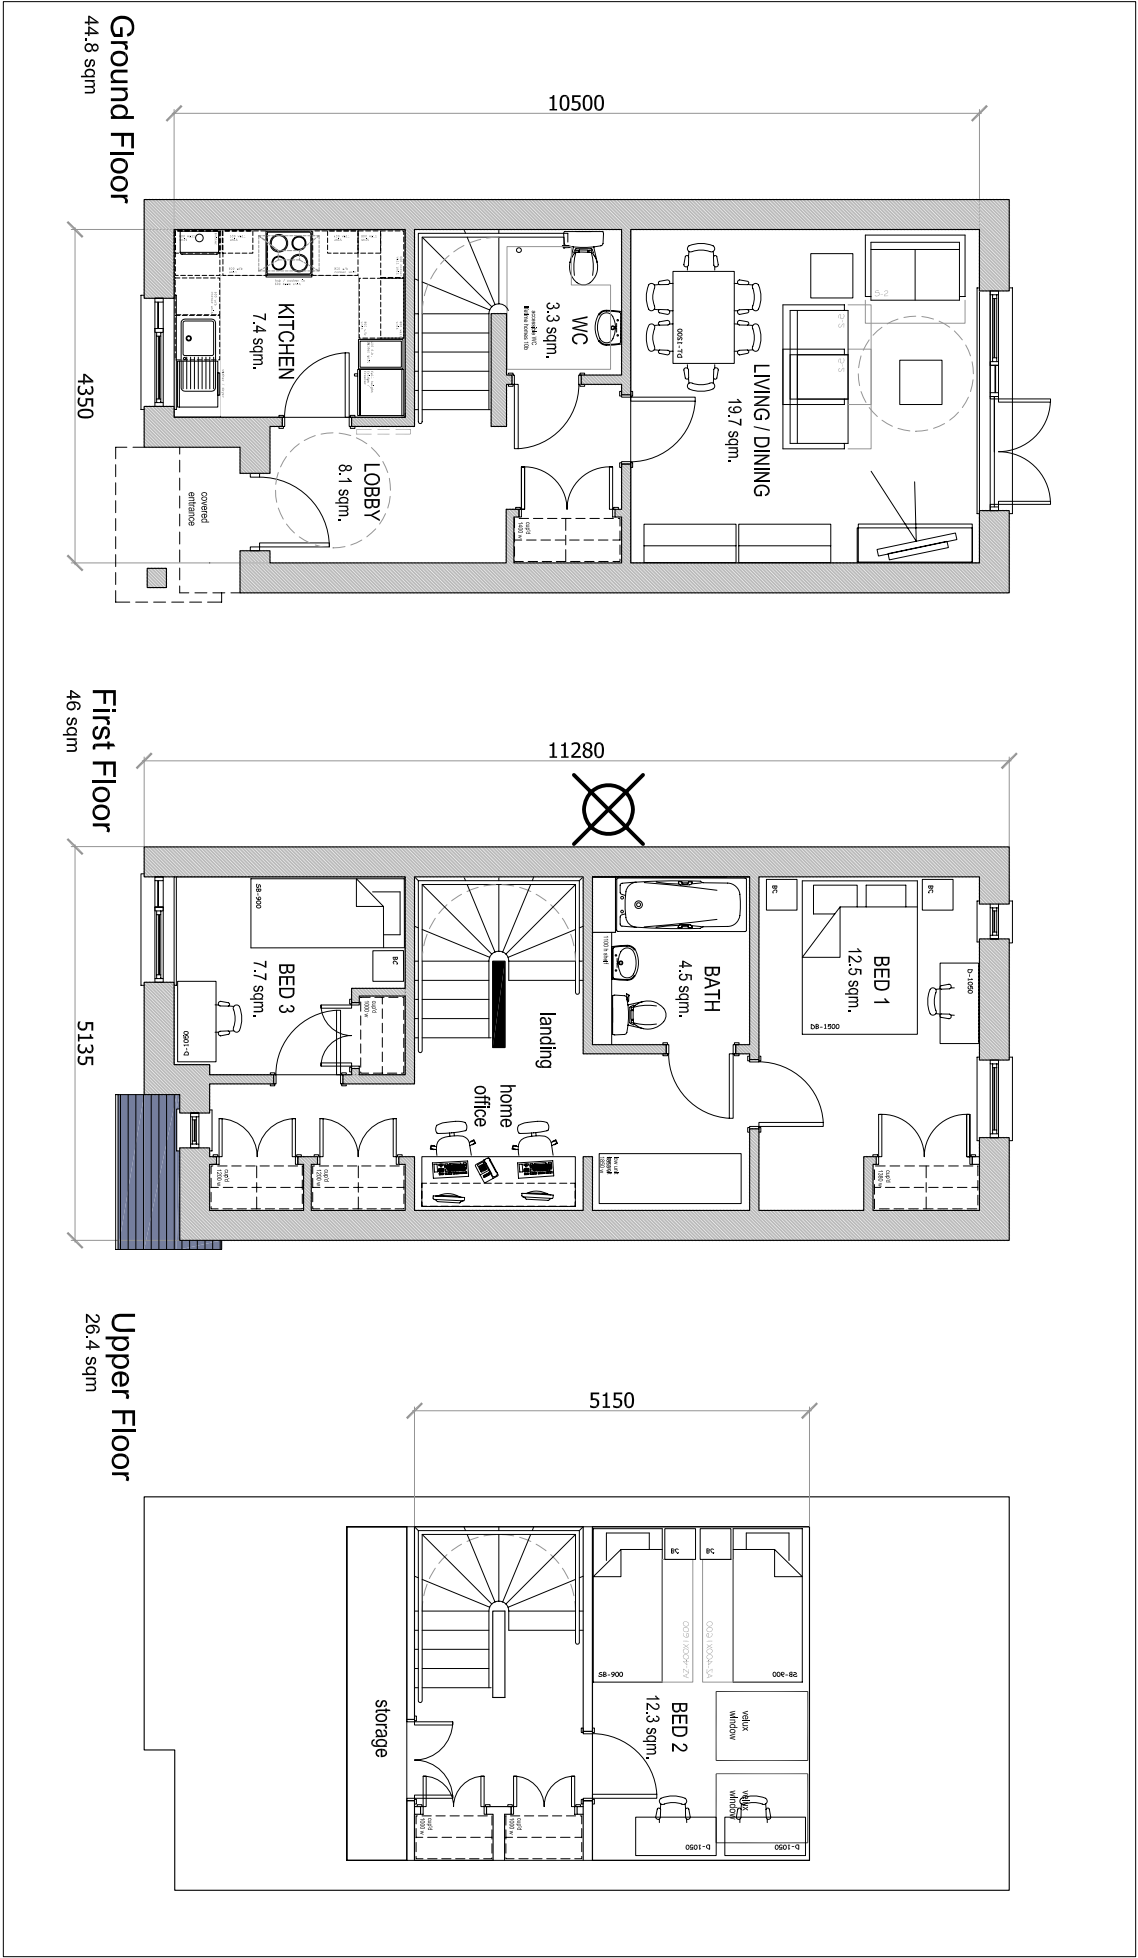

PROPOSED HOUSE TYPE E

MARY ROSE HAVANT

HOUSE TYPE E - SHARED OWNERSHIP
UNIT: 1

1:50

AMENDMENTS	DATE
B	PLANNING APPLICATION ISSUE
A	LAYOUT UPDATED

CLIENT	PMIC Construction and Development Services Ltd
PROJECT	Mary Rose House, Woolston Road, Havant, PO9 4LZ

DRAWING TITLE	House Type E - Indicative floor plans as Proposed
DATE	03. 02. 2012
SCALE	1:50 @ A1
DRAWING No.	11256 / RM / 14
REVISION	B

THE

MARTIN RALPH

GROUP

CHARTERED SURVEYORS
ARCHITECTS & ENGINEERS

11 Dragon House
Haverhill
Bramble Business Park
Portsmouth
PO7 7SE

www.martinralph.co.uk
info@martinralph.co.uk
T: 023 9225 7711
F: 023 9225 7712