
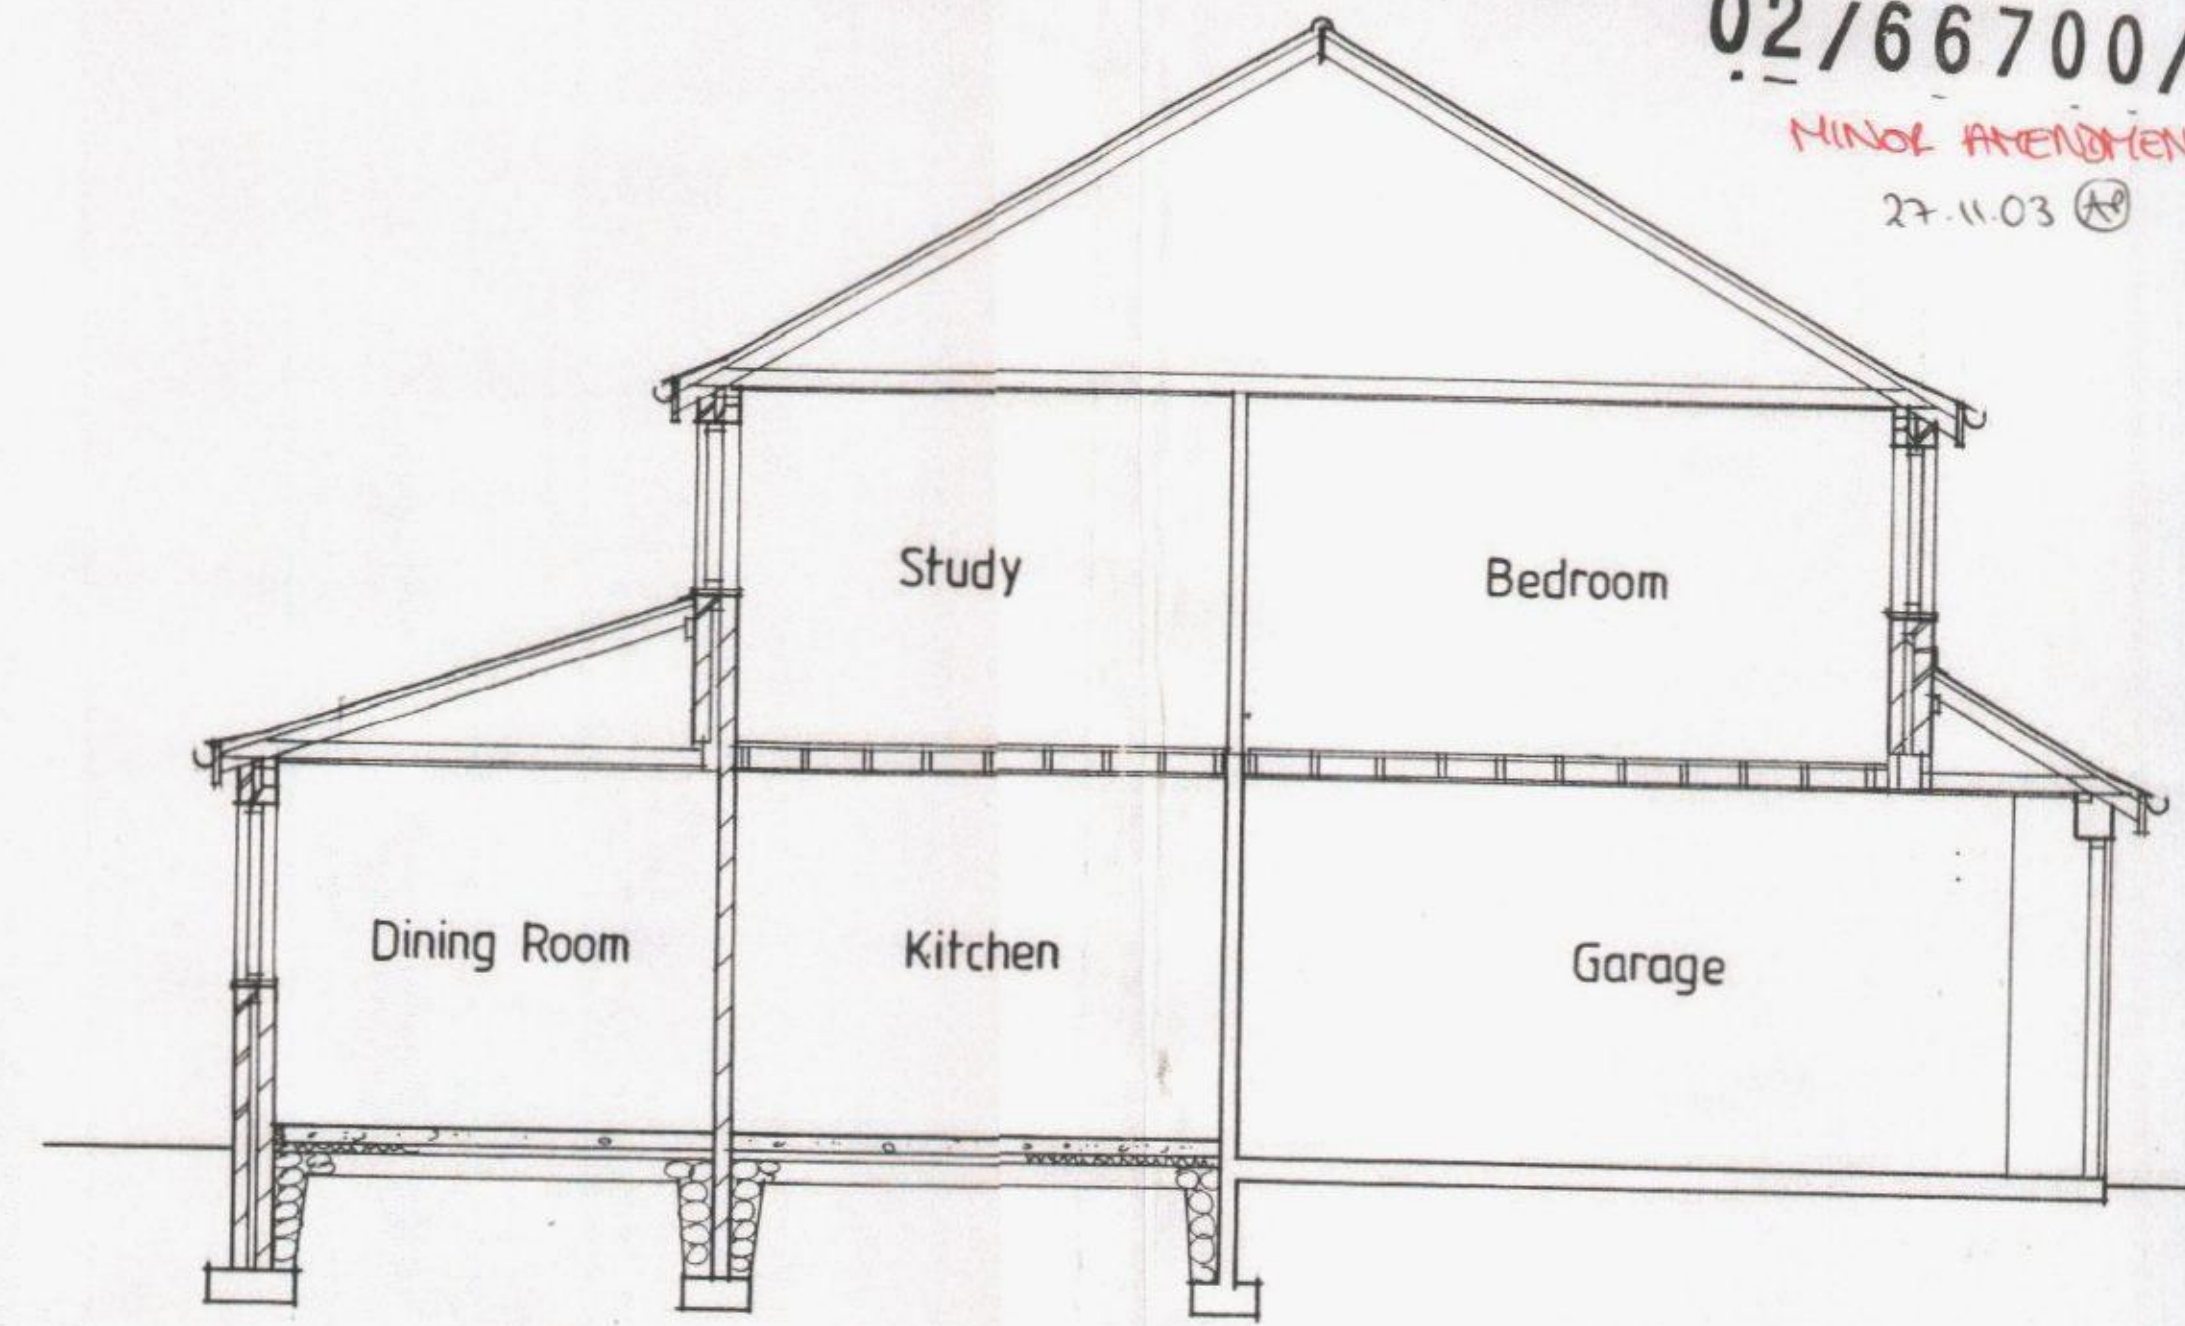


02/66700/000


MINOR AMENDMENT
27.11.03

HAVANT BOROUGH COUNCIL
ENVIRONMENTAL SERVICES
17 NOV 2003
RECEIVED


B.O.H.
PERMIT

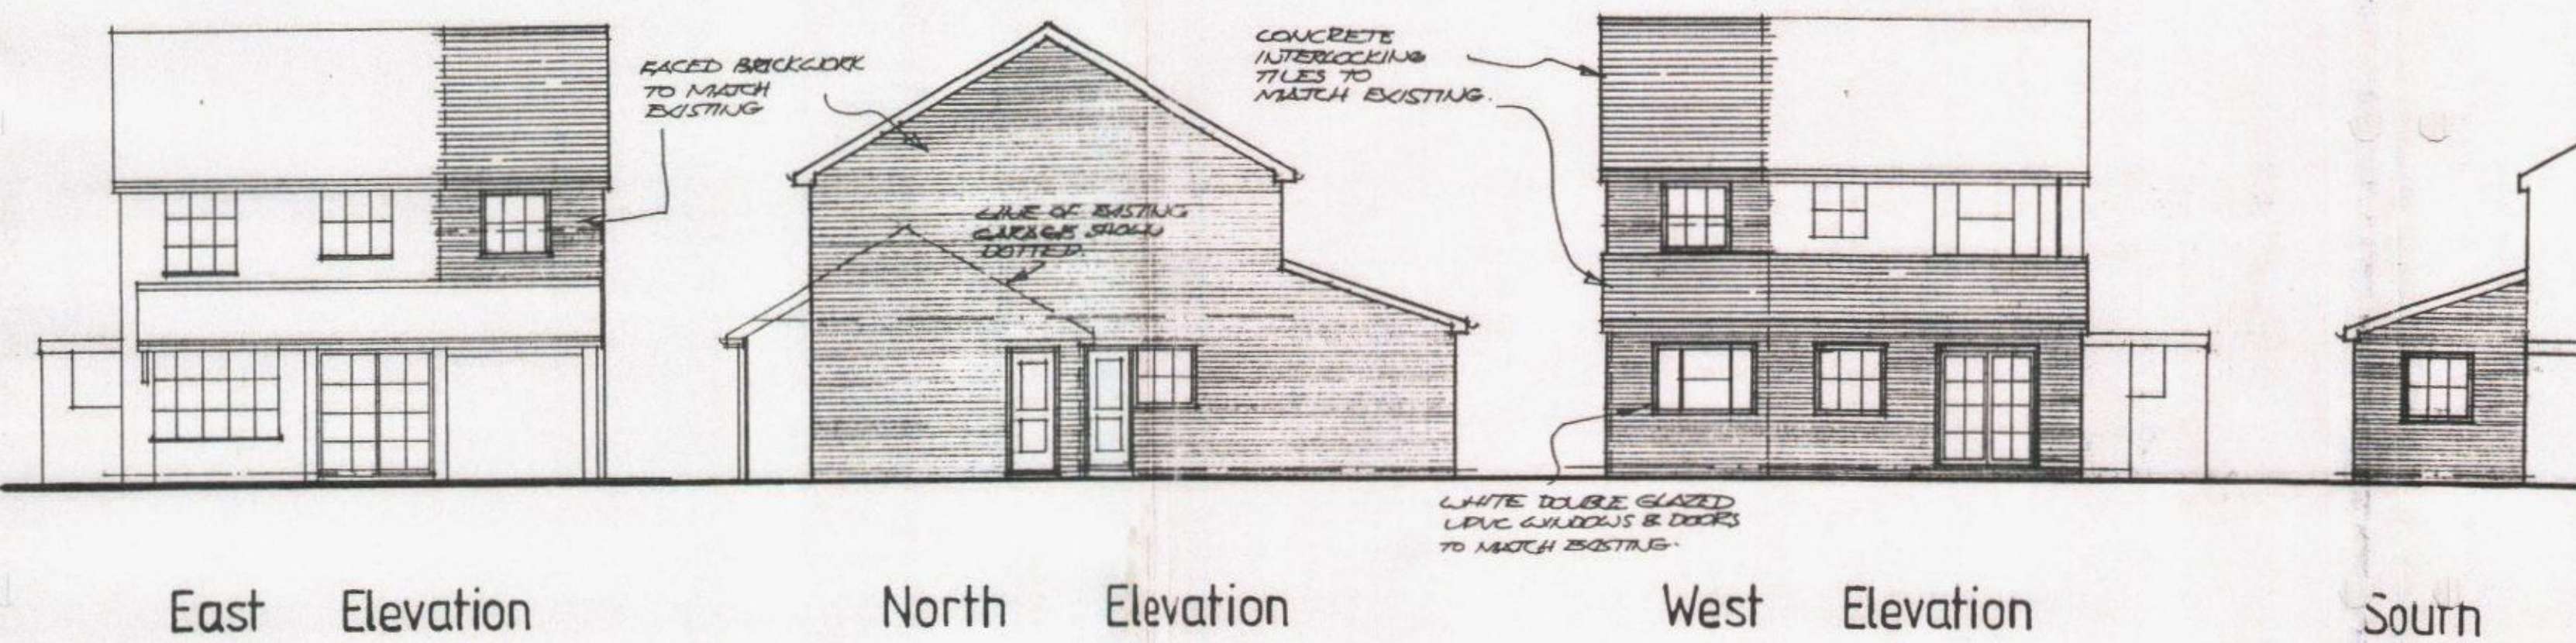


Section A-A

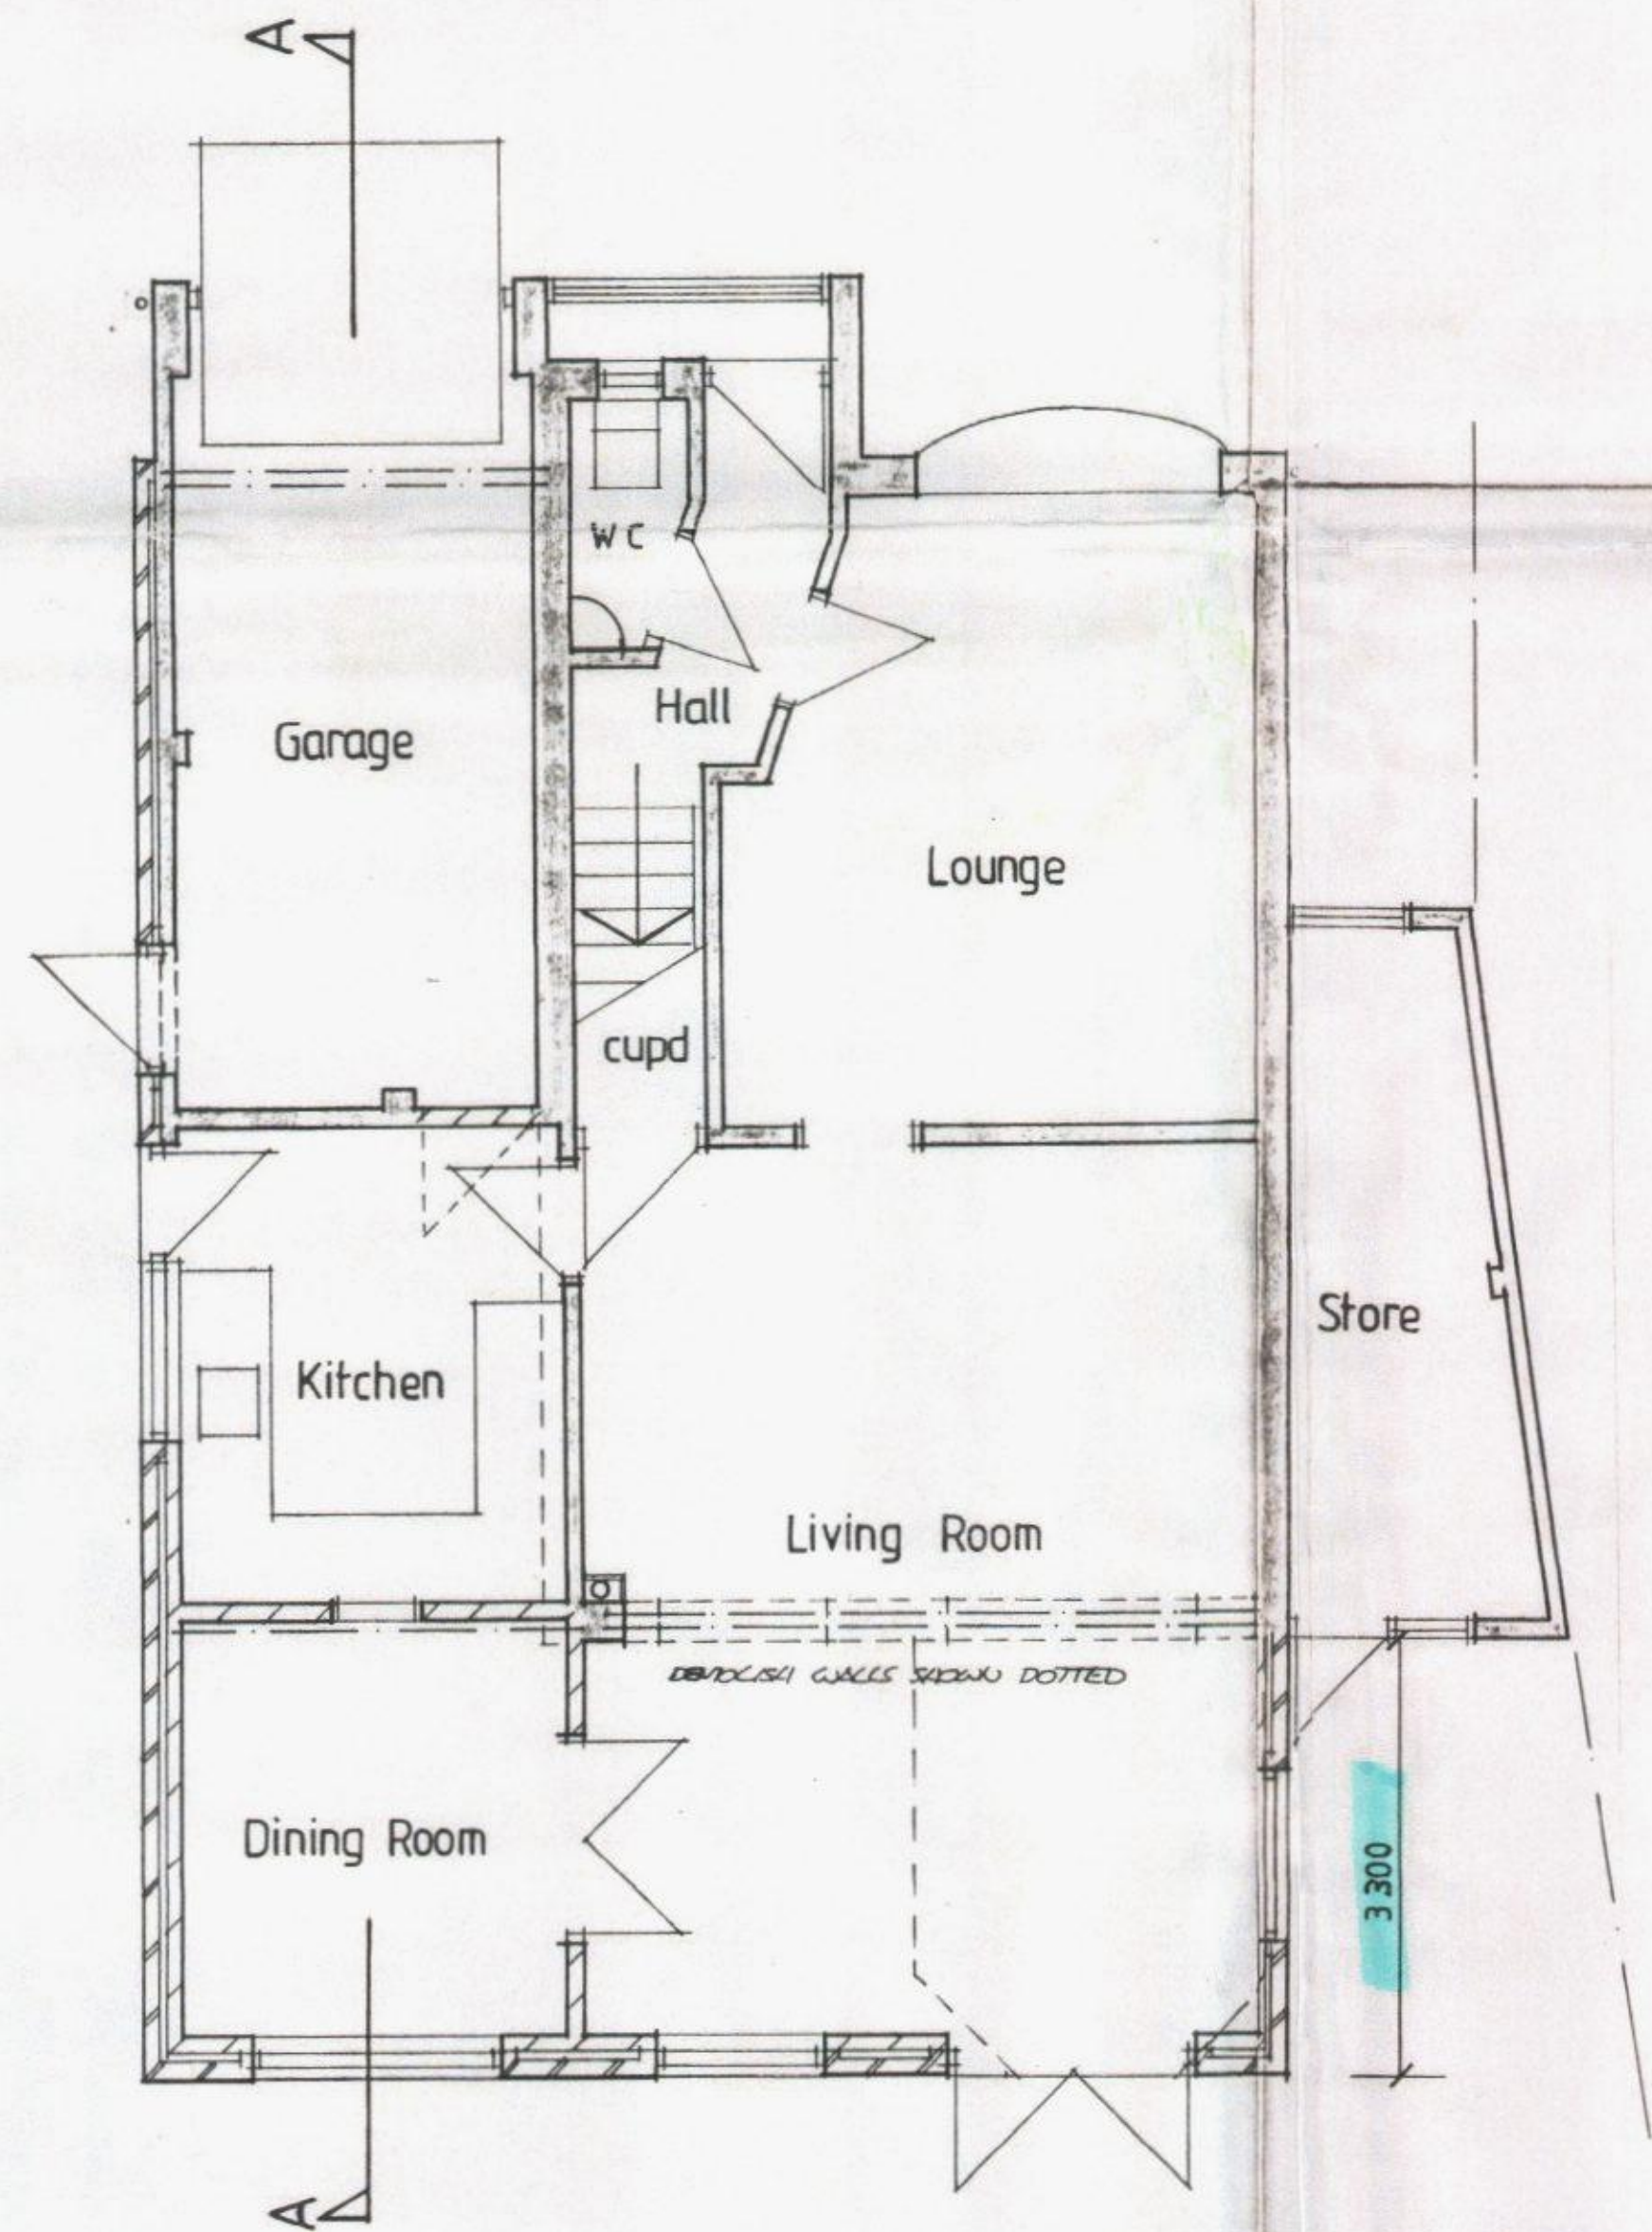


Ground Floor Plan

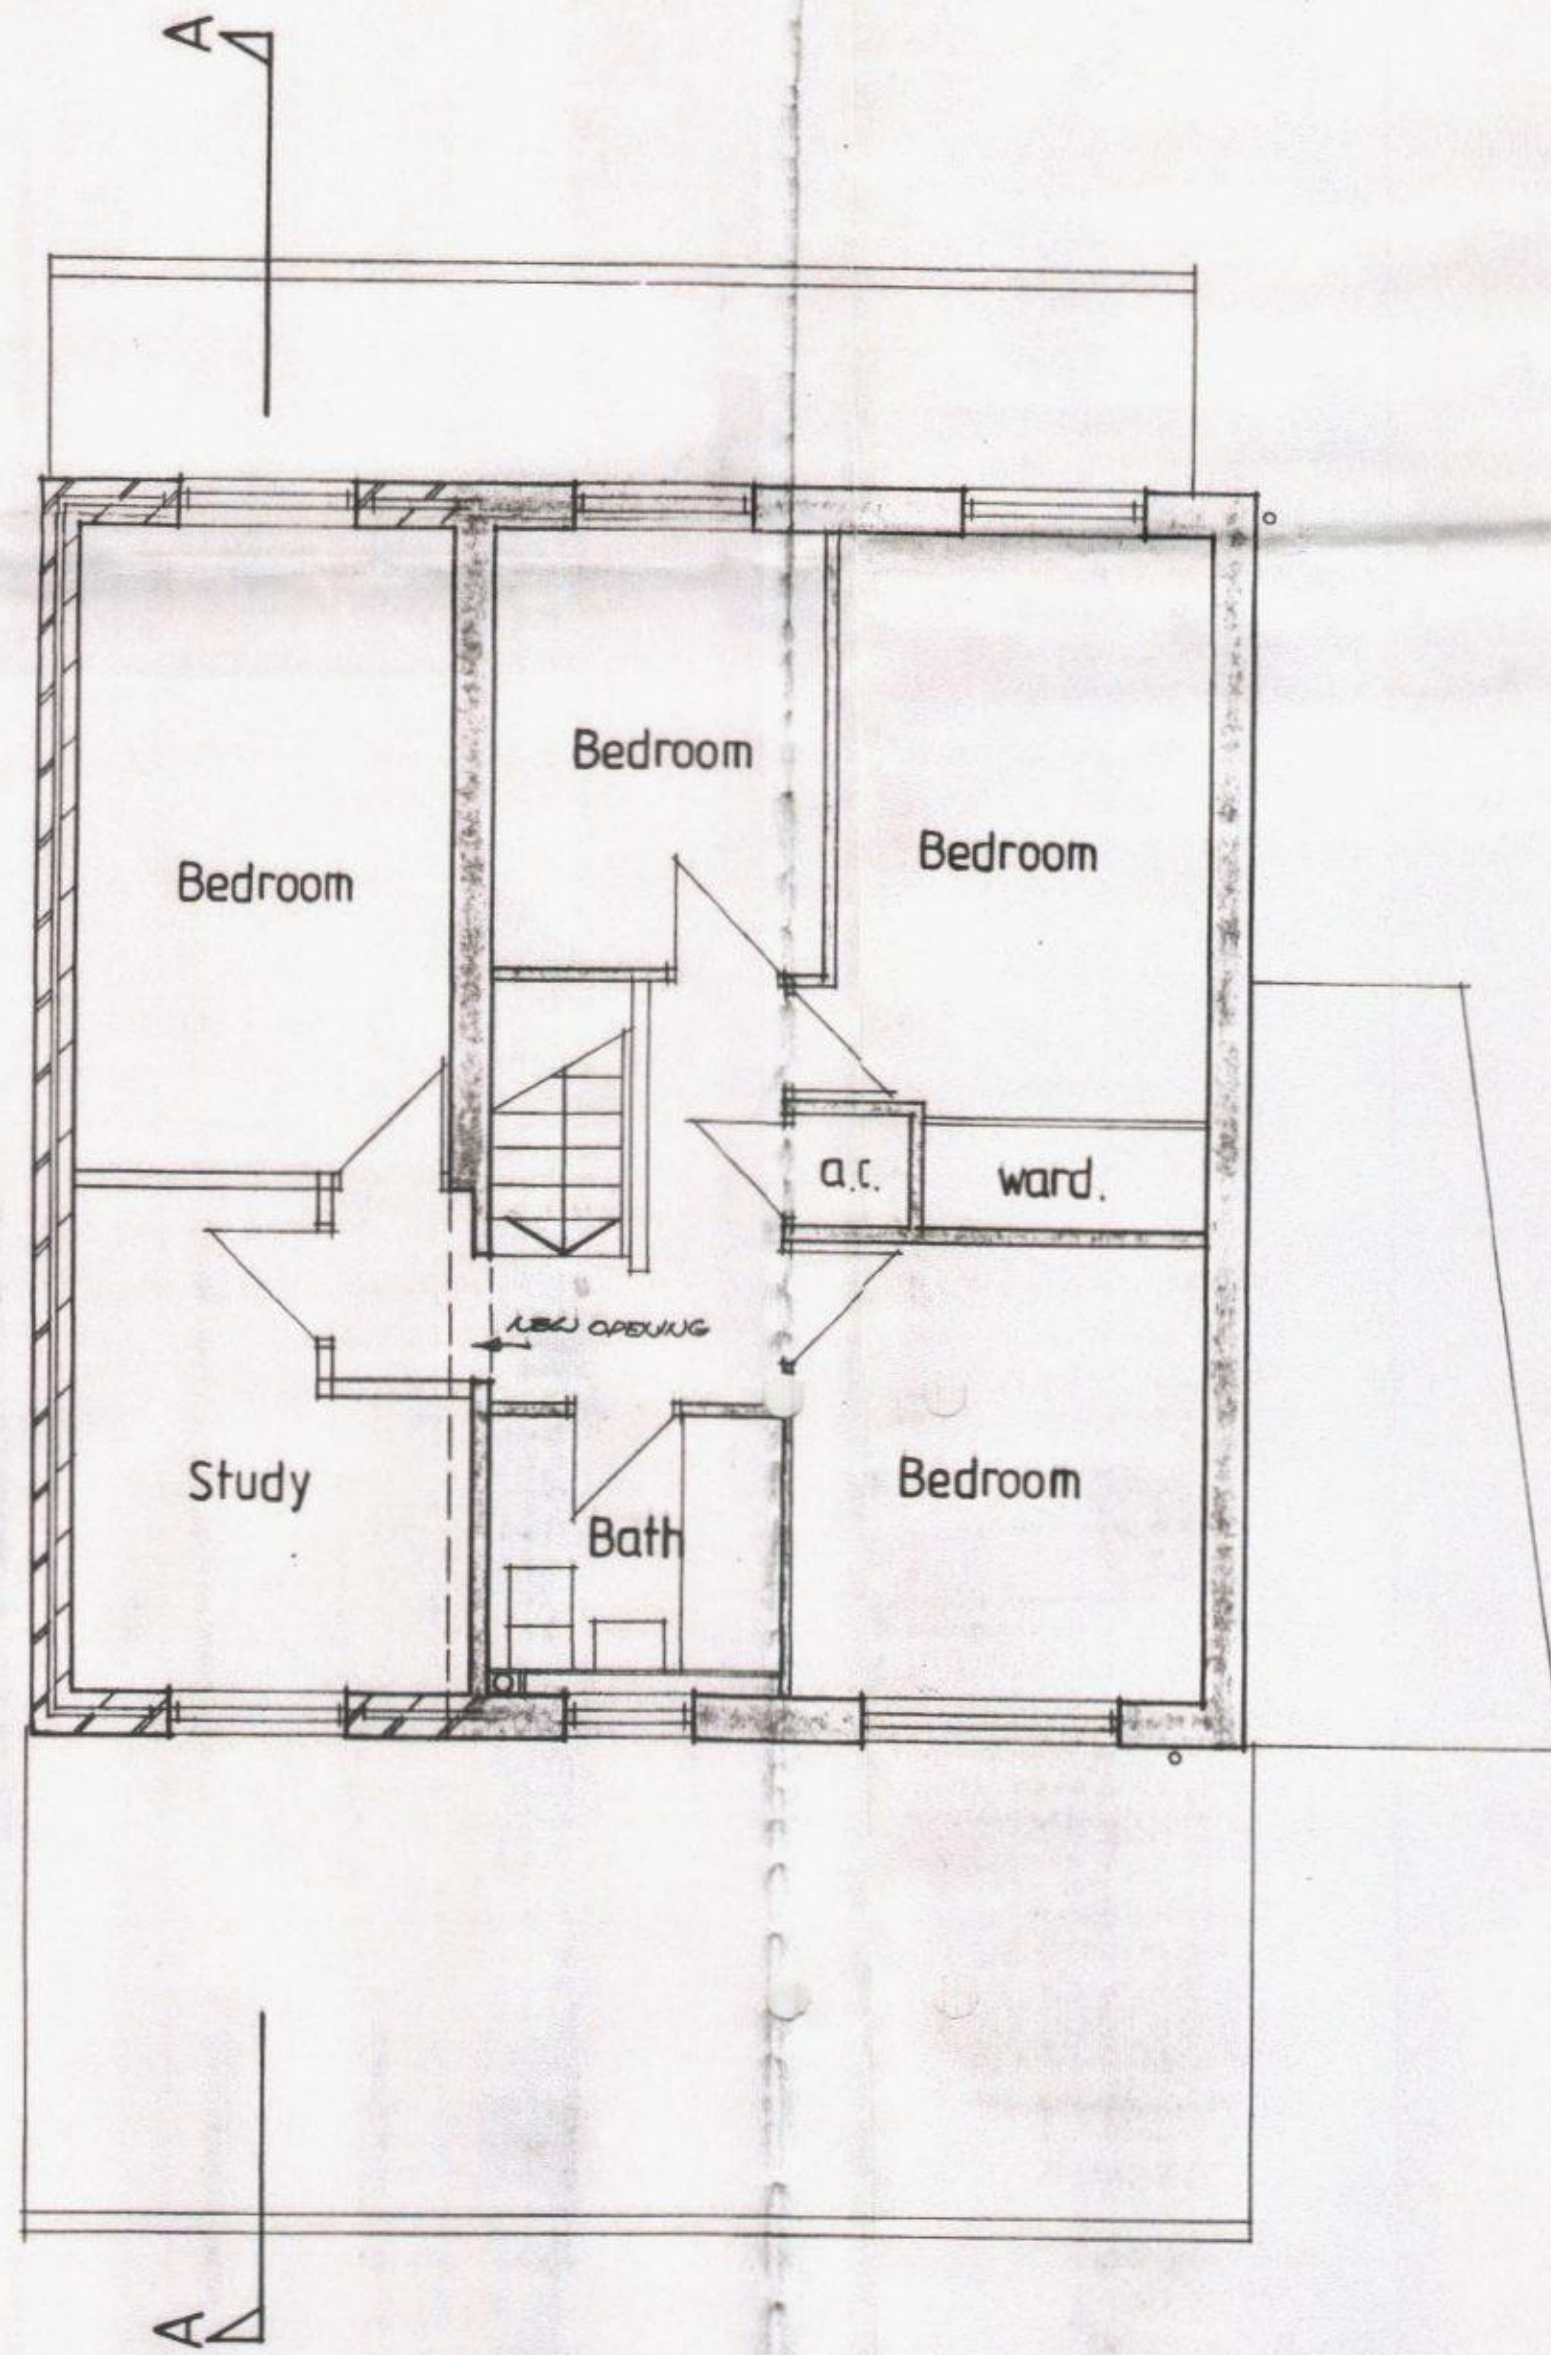

First Floor Plan

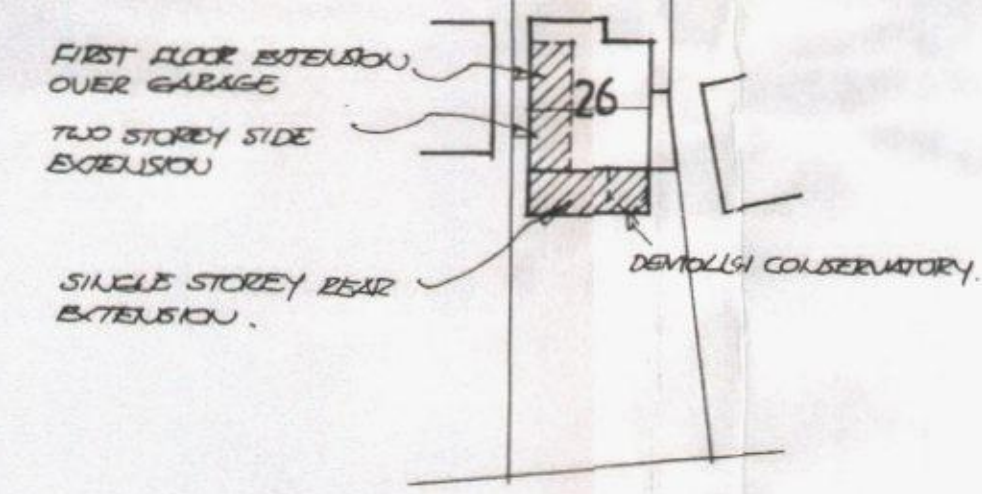

Site Plan Scale 1:500

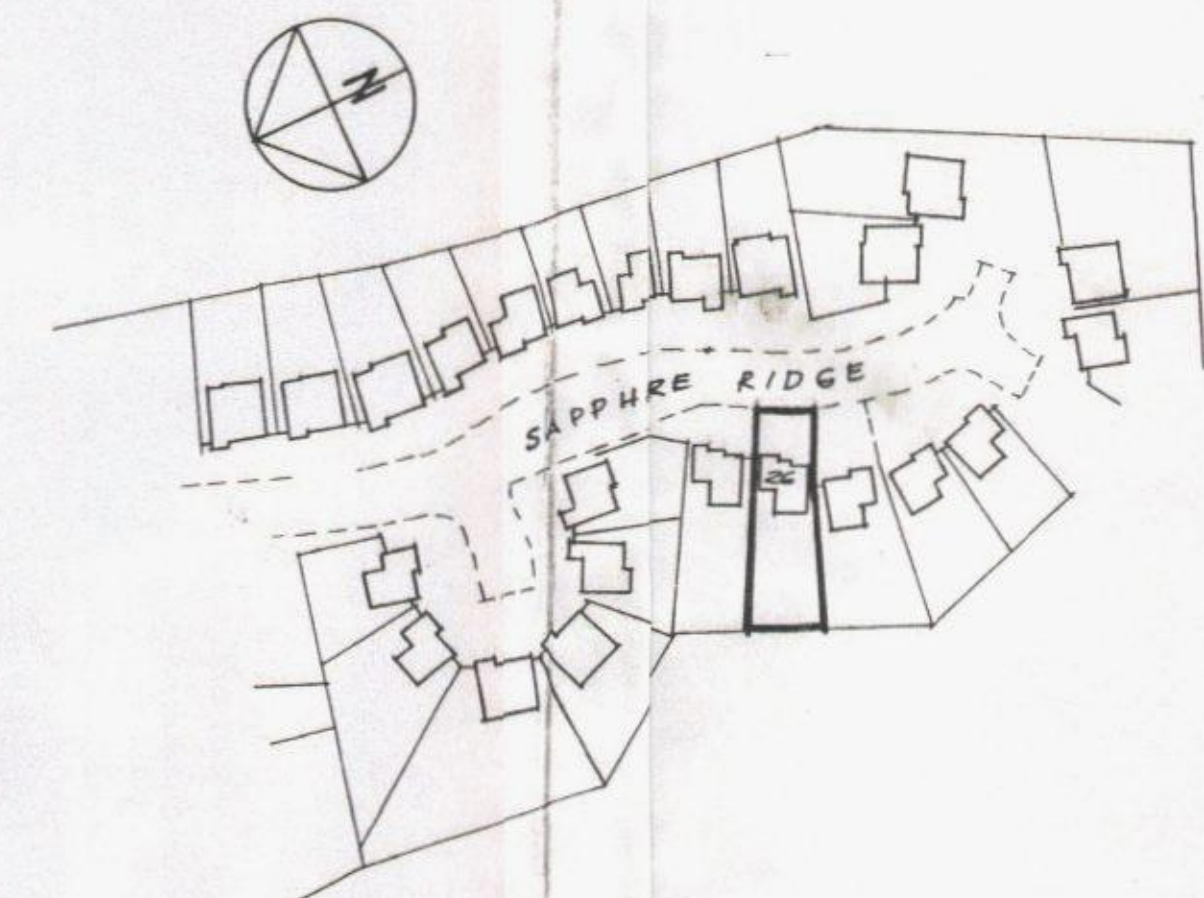

Location Plan Scale 1:1250

CLIENT
MR. M. GOULD.

26. SAPPHIRE RIDGE,
WATERLOOVILLE, HANTS.

First Floor Side and
Storey Rear Extensions

SCALE 1:50, 1:100. DATE Feb 02 DRAWN BY AB1/1
BY IGF