
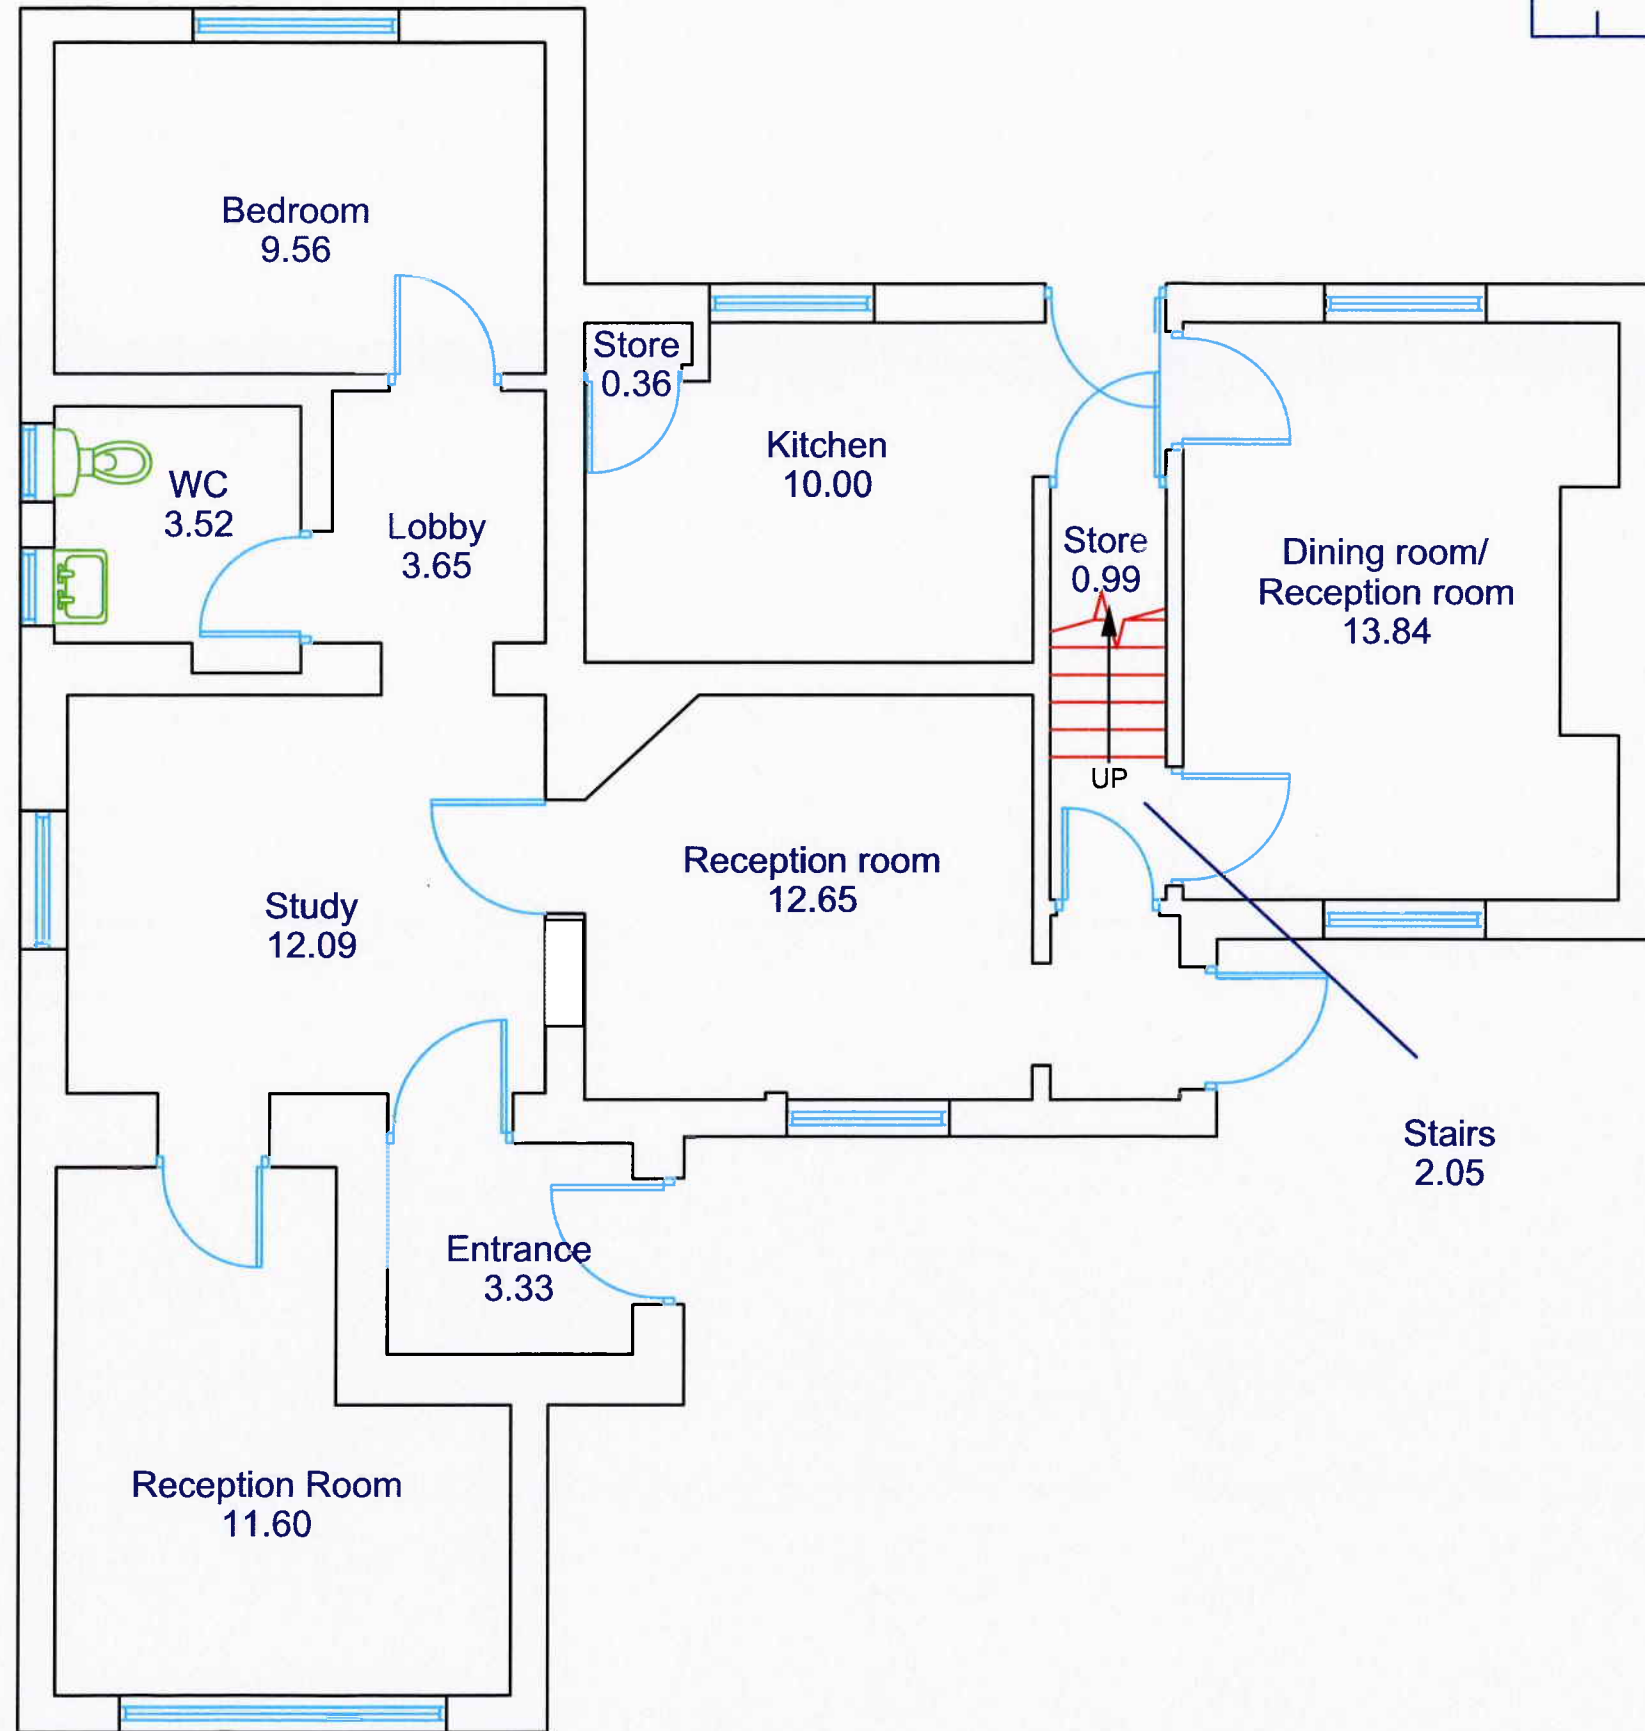


Notes:
This drawing should not be scaled. All
dimensions should be checked on site.

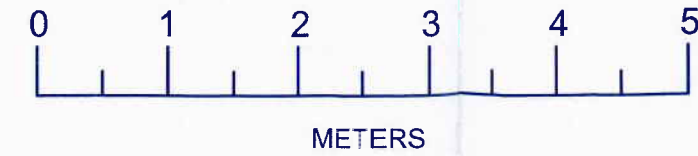

Rev.	Description	Date
Source: Oakleaf Measured Survey		
Site: Hayling Island Police Station		
Drawing: Ground Floor Plan		
File Name:		
Date: Scale: 1:50	Dwg No:	Rev.
Drawn By:		