


Drawing Notes:


The copyright of this drawing belongs solely with BPS Design Consultants Ltd, it should not be copied or reproduced without their written consent.

Written dimensions to take precedent over scaling the drawing however all dimensions to be checked and verified on site prior to commencing works. The Contractor shall take all responsibility for setting out. Any discrepancies should be clarified prior to proceeding with work.


All workmanship and materials shall comply with BS 8000 Parts 1-15.

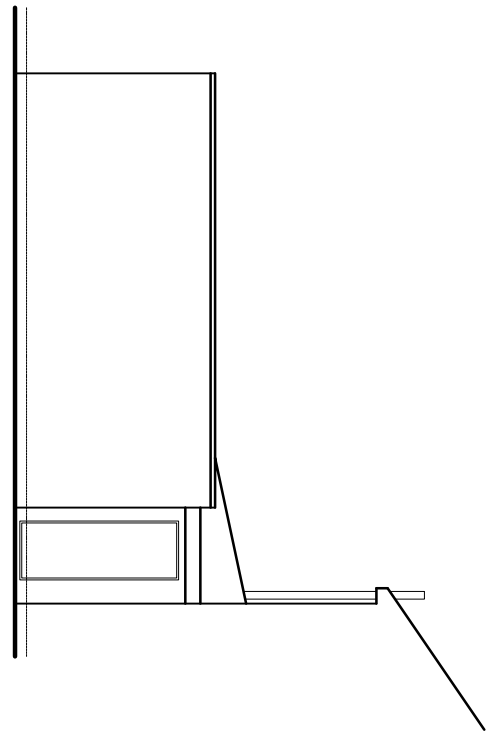

Existing Side Elevation

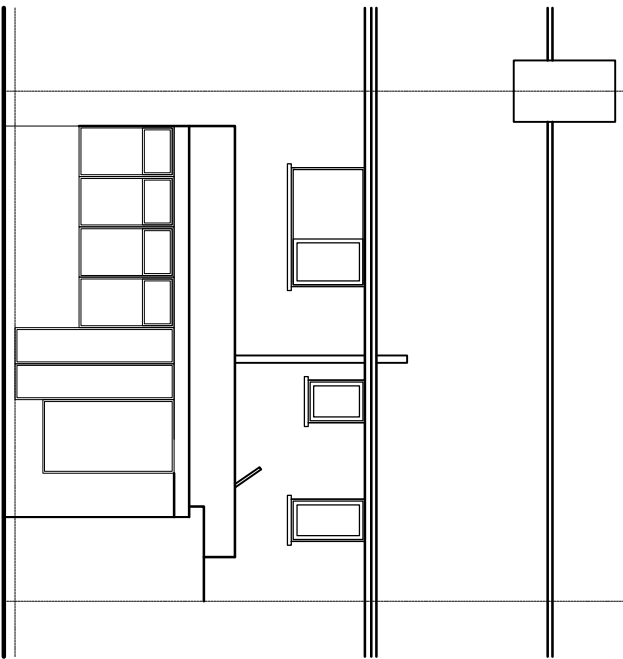


Existing Rear Elevation

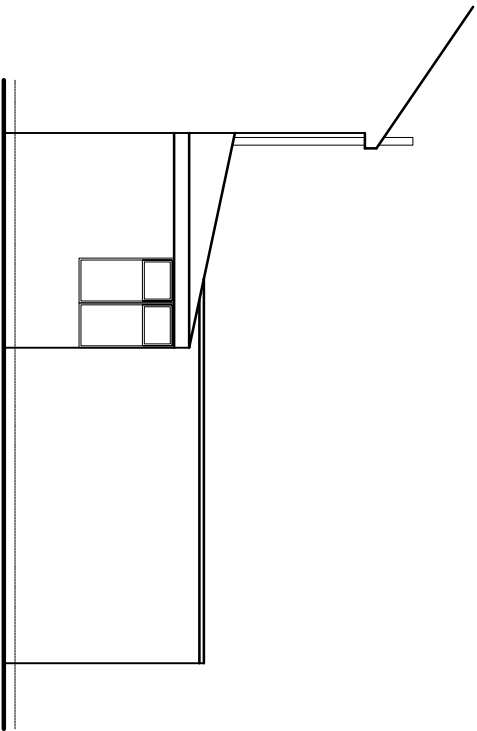


Existing Side Elevation


Existing Elevations 1:100

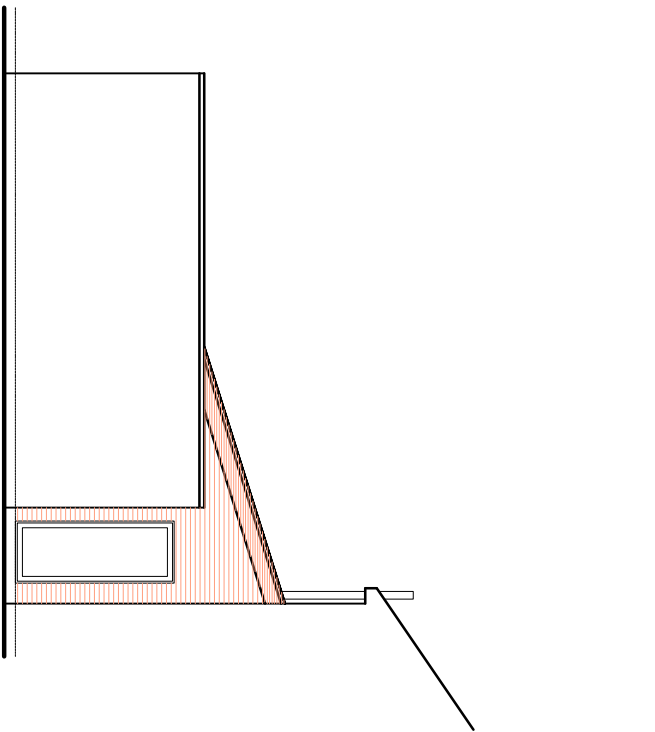

Existing Side Elevation

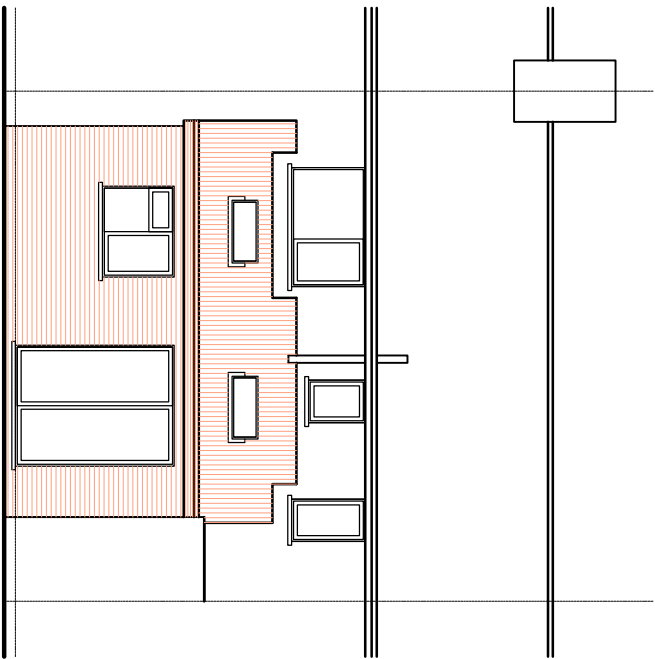

Existing Rear Elevation

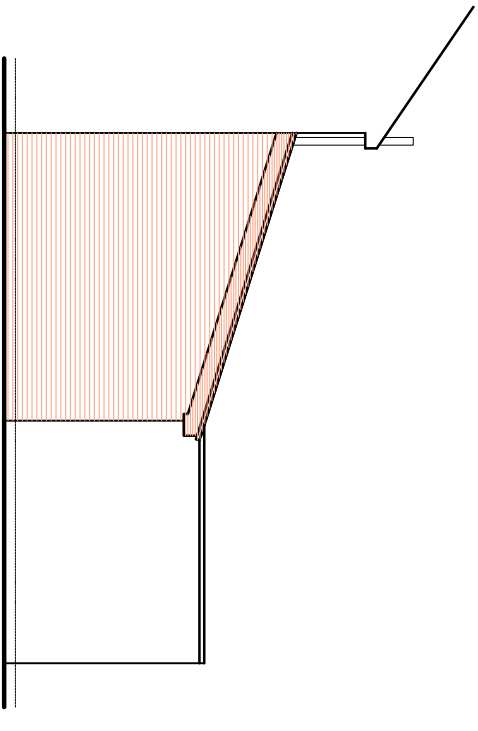

Existing Side Elevation

Proposed Elevations 1:100

BPS Design Consultants Ltd Seafields Doddwell Lane Bursledon Southampton SO31 1DJ		 Building Design and Construction Consultants	
Phone: 023 8000 4017 E-mail: enquiries@bpc-consulting.co.uk www.bps-consulting.co.uk			
Project: 56 Braishfield Road Havant PO9 2HS			
Client: Mr and Mrs Gosden			
Dwg Title: Planning Application			
Dwg No: PL/03		Revision: -	
Date: July 2012	By: rjn	Scale: As Shown	
The Copyright of this drawing belongs solely to BPS Design Consultants Ltd, it should not be copied or reproduced without consent from BPS Design Consultants Ltd. Original drawing at A3 size.			