

NOTES:


Dimensions to be checked on site before commencing work. Any discrepancies should be reported to the architect immediately.

Do not scale from these drawings except for planning purposes.


Use figured dimensions only.

Where applicable this drawing is to be read in conjunction with other drawings.


Drawings to be read in conjunction with specification and all other drawings and documents forming part of the contract and specification.

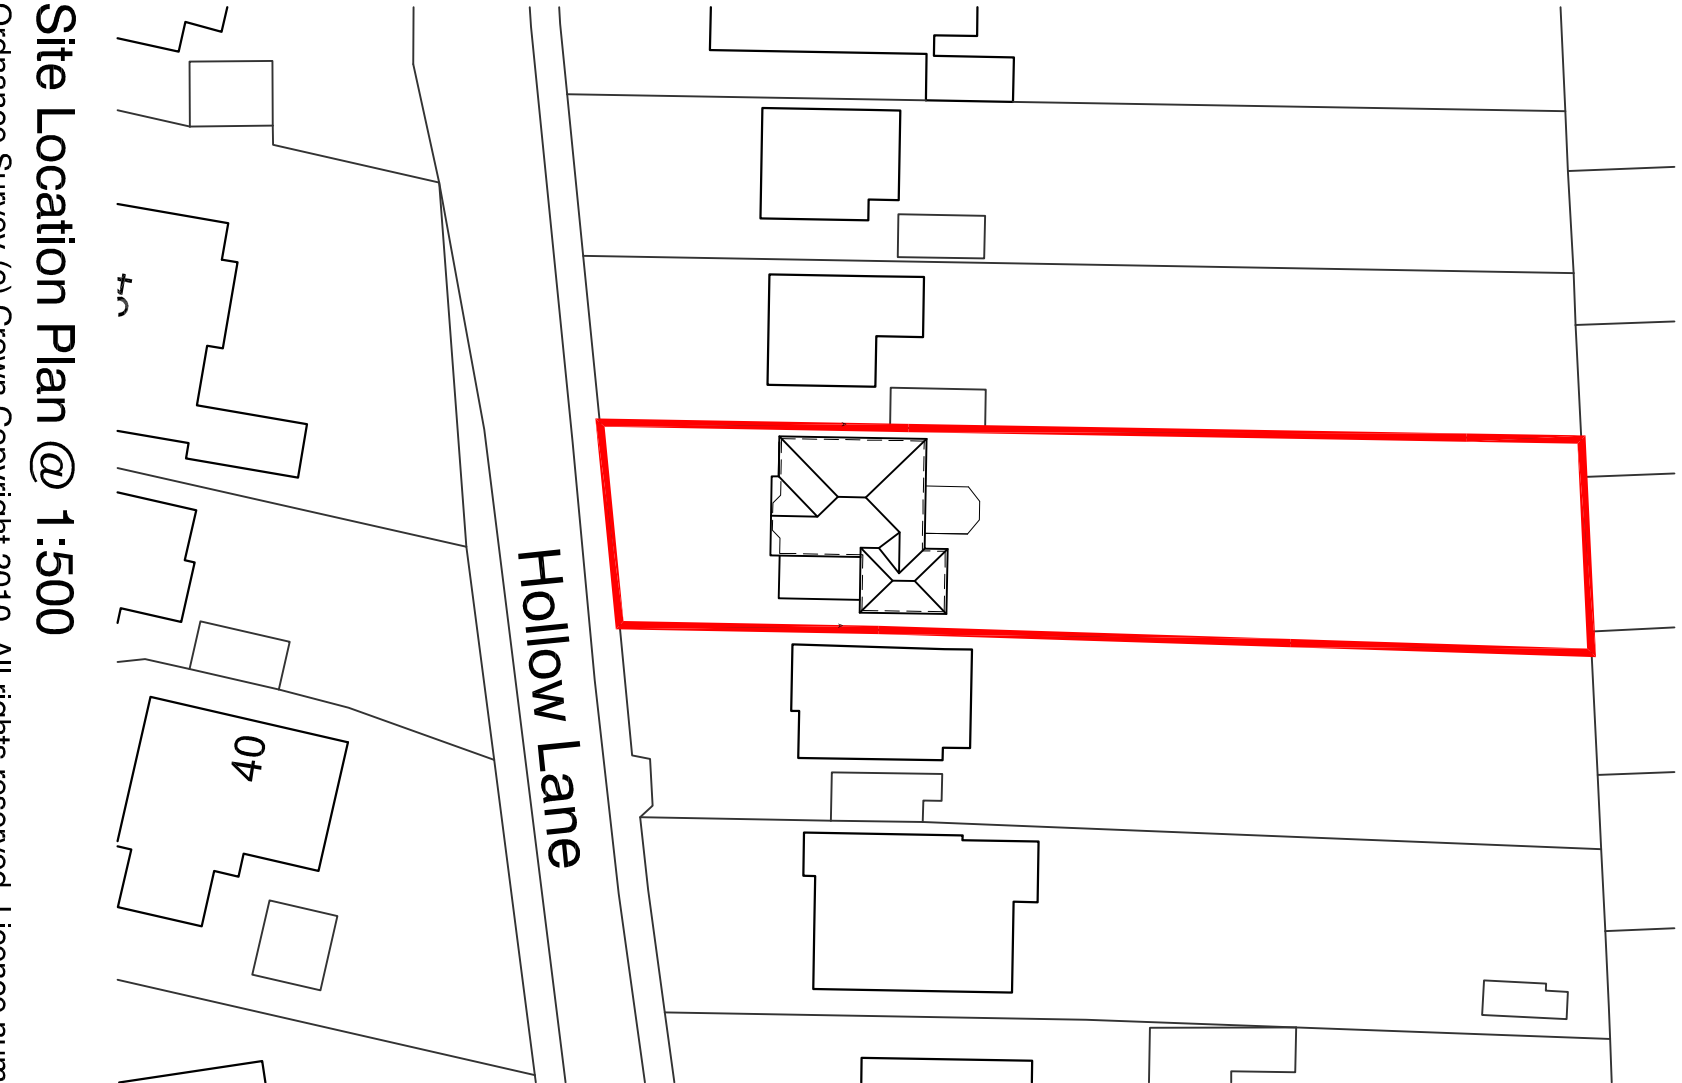


Site Location Plan @ 1:500
Ordnance Survey (c) Crown Copyright 2010. All rights reserved. Licence number 100020449

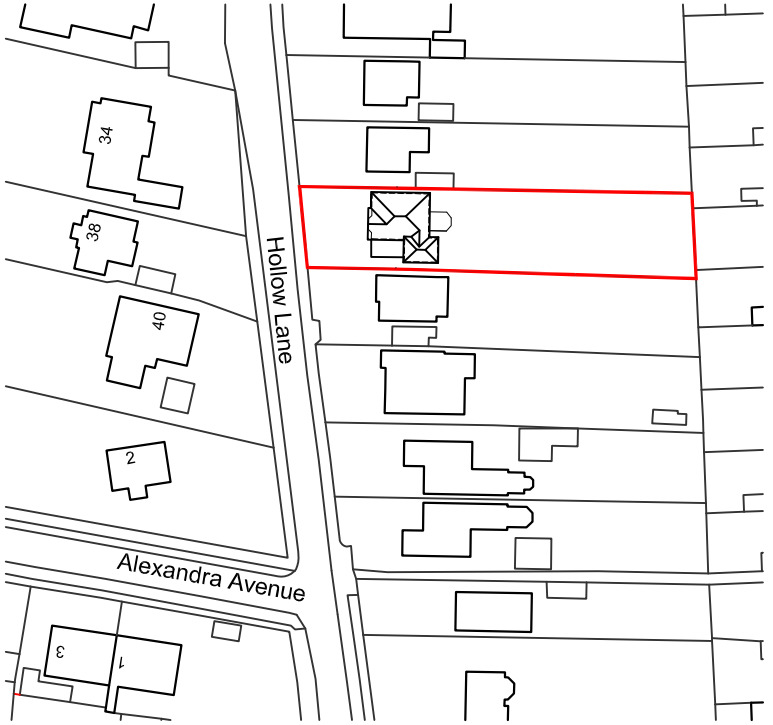


Site Location Plan @ 1:1250
Ordnance Survey (c) Crown Copyright 2010. All rights reserved. Licence number 100020449

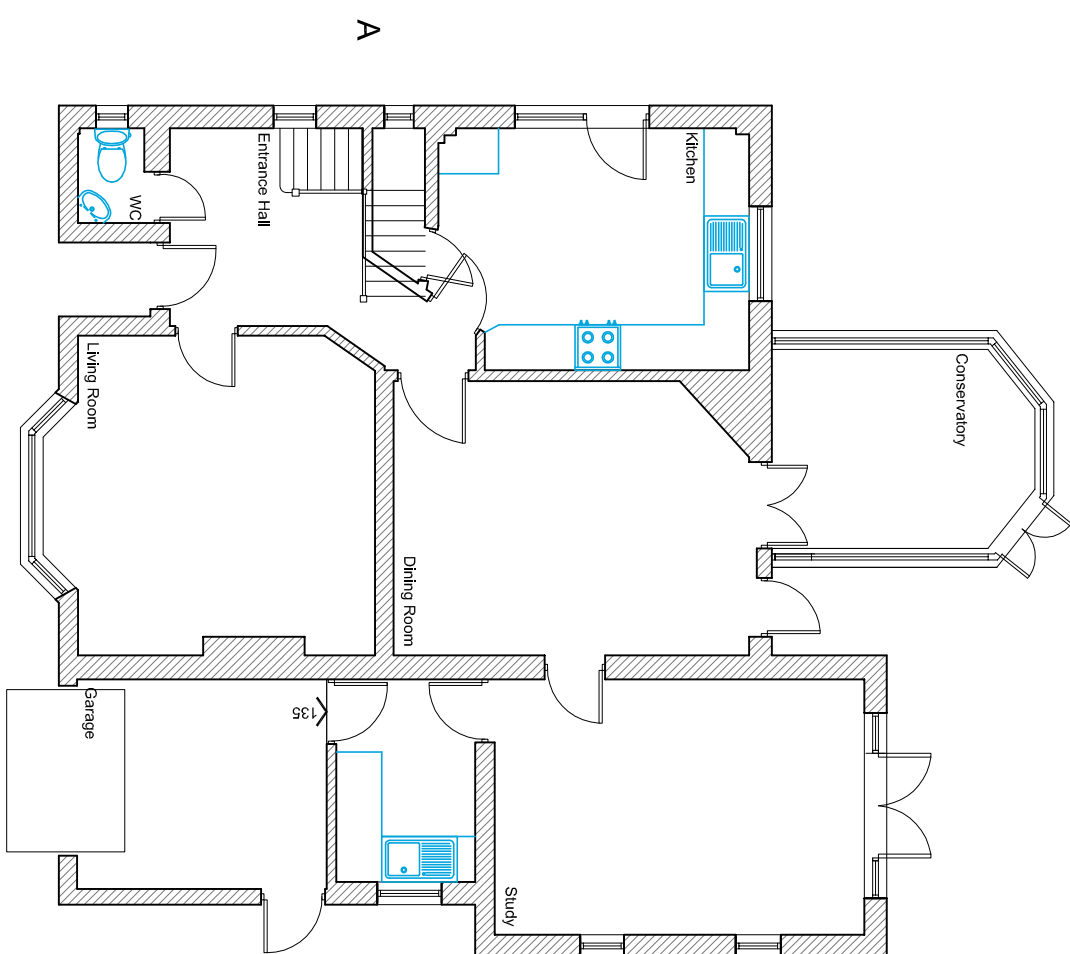


Existing Ground Floor Plan @ 1:100

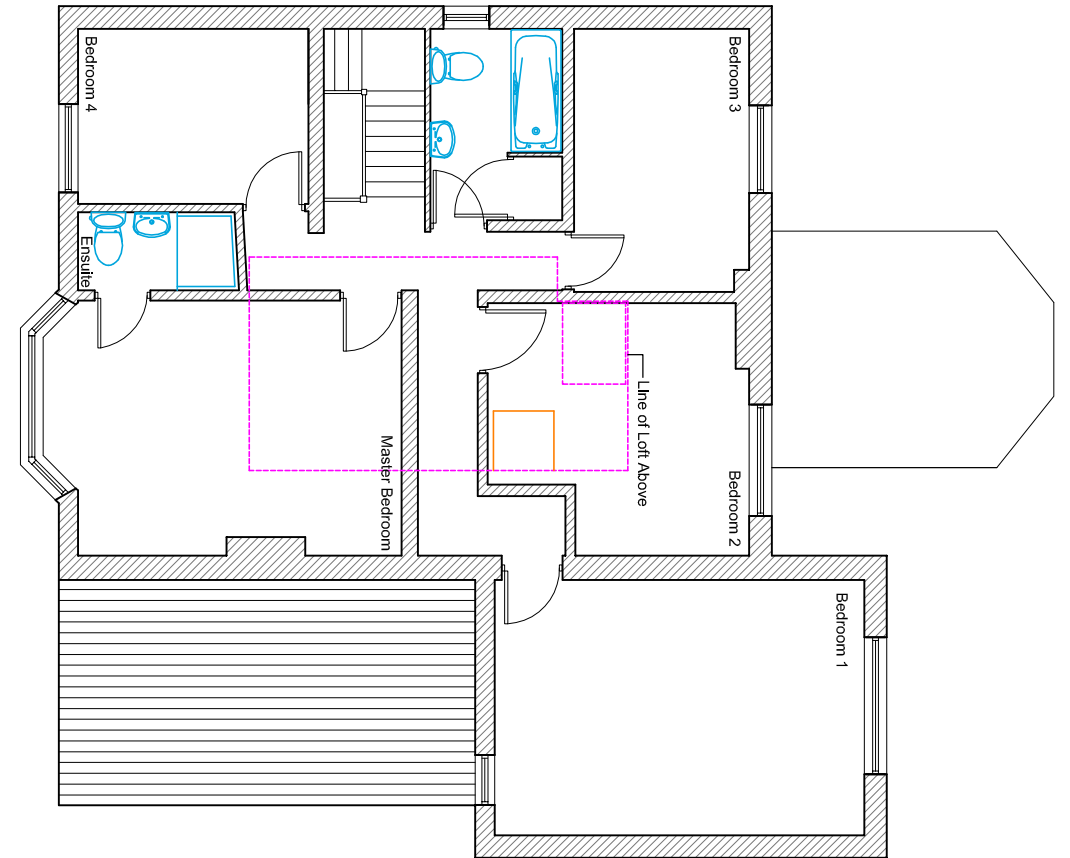


Existing First Floor Plan @ 1:100

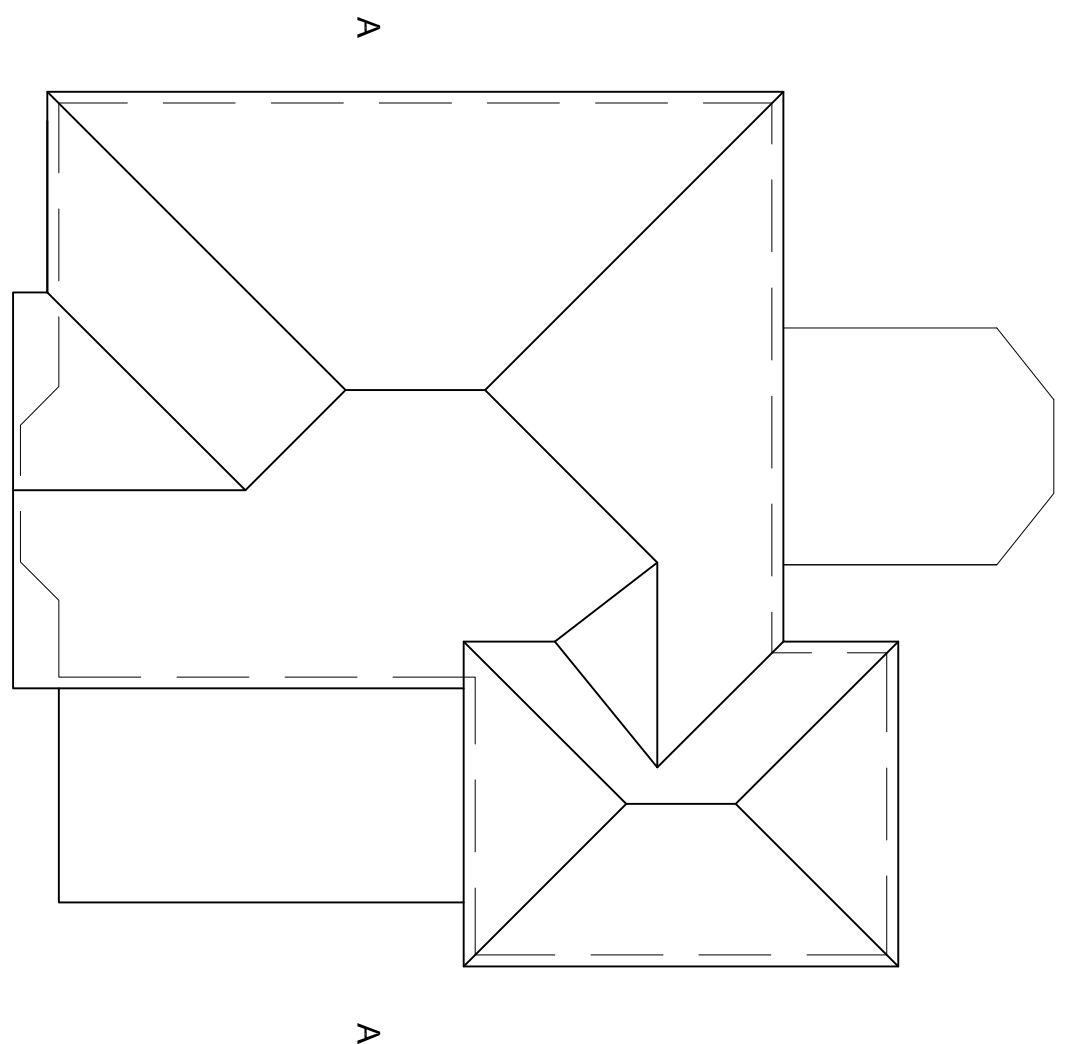


Existing Roof Plan @ 1:100

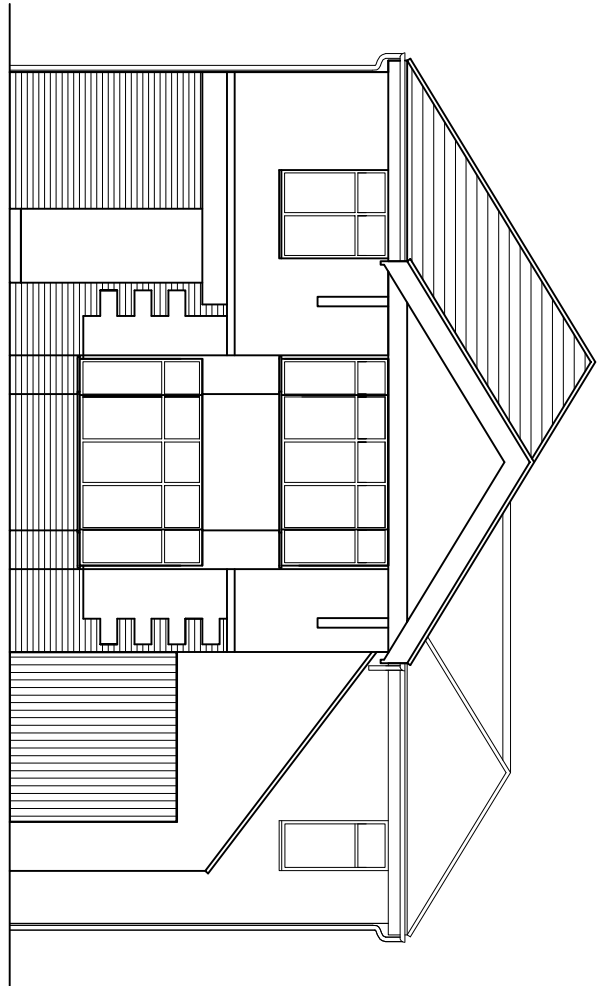


Existing South Elevation @ 1:100

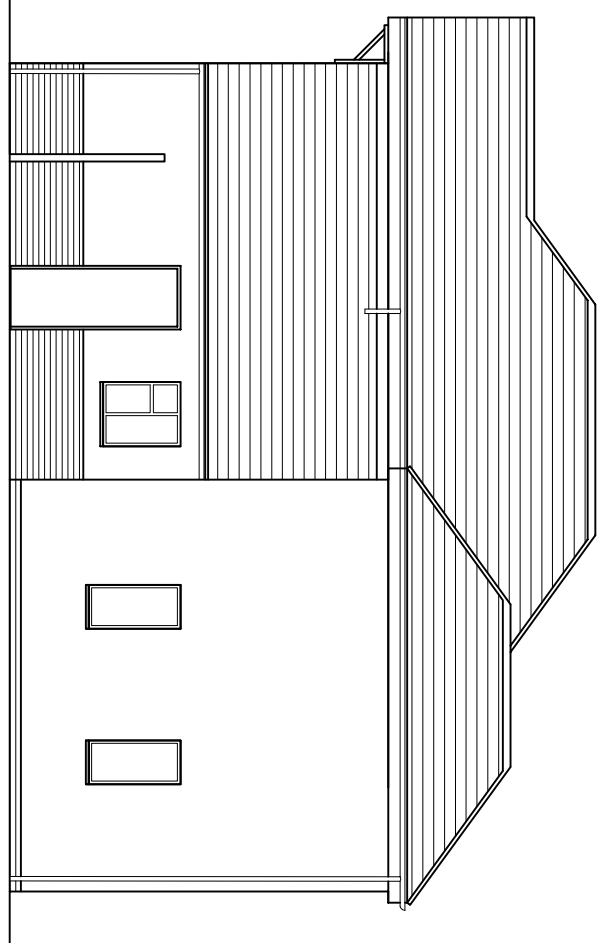


Existing East Elevation @ 1:100

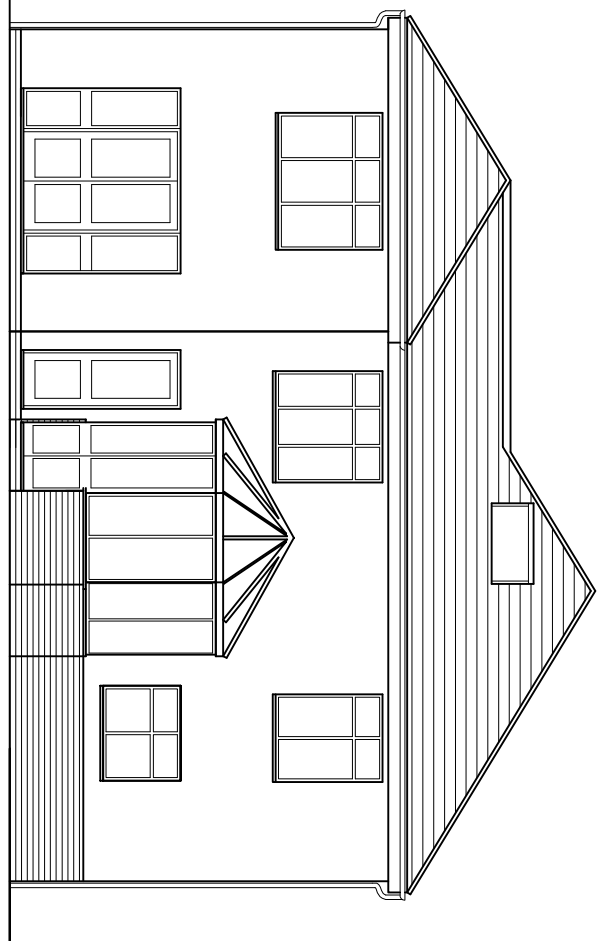


Existing North Elevation @ 1:100

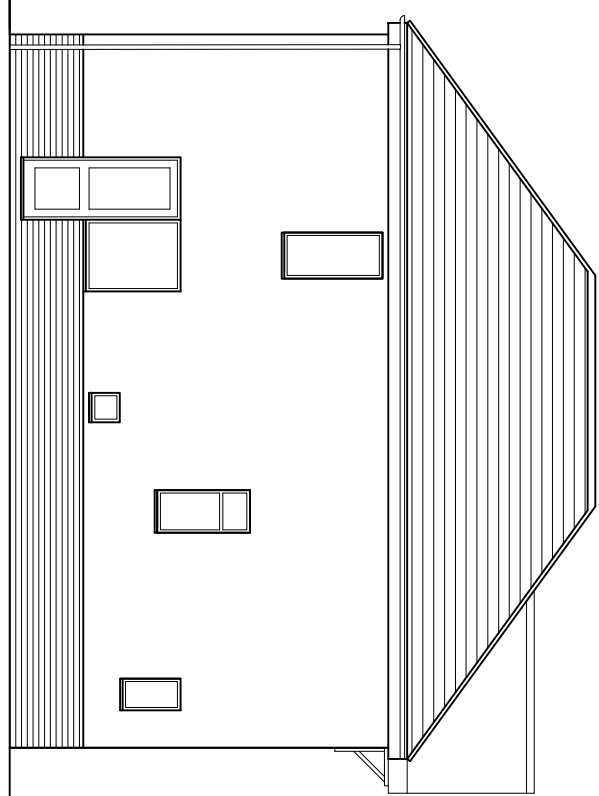


Existing West Elevation @ 1:100

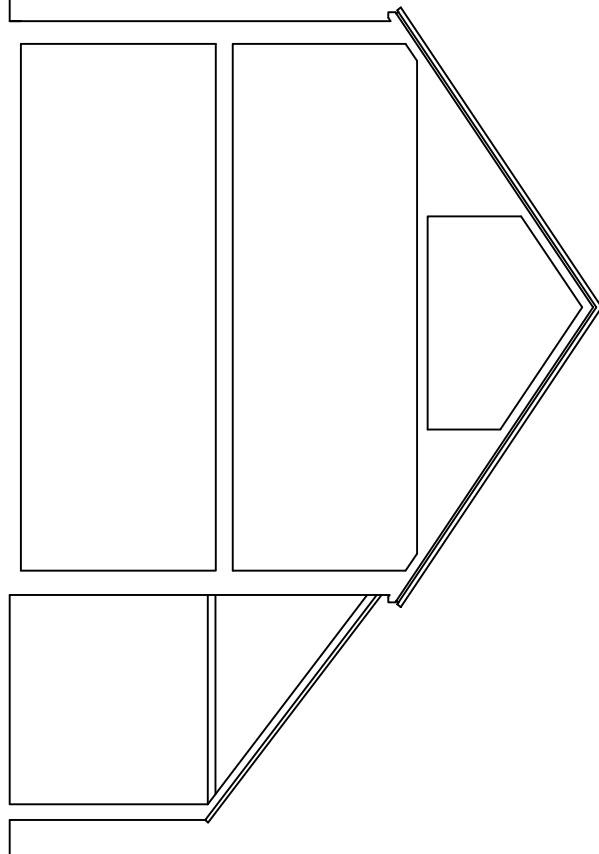


Existing Section AA @ 1:100

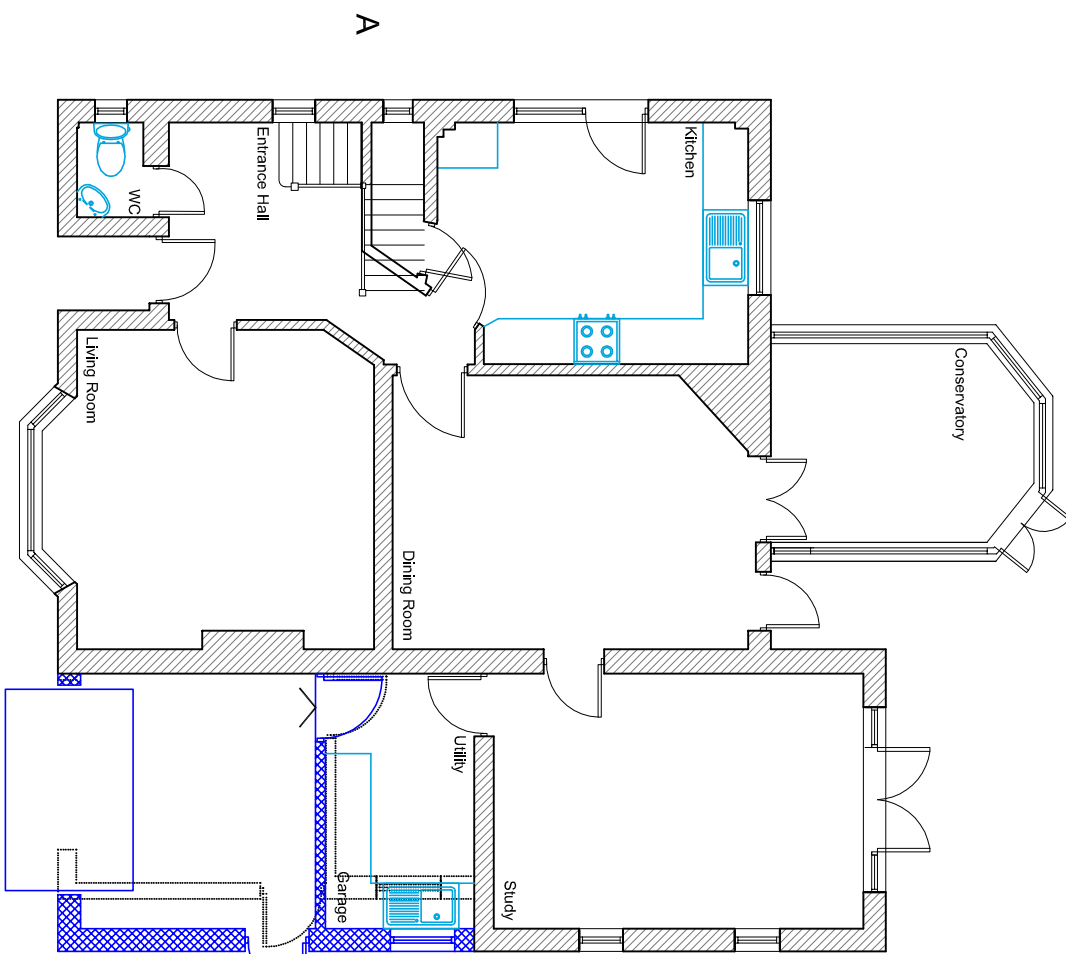


Proposed Ground Floor Plan @ 1:100

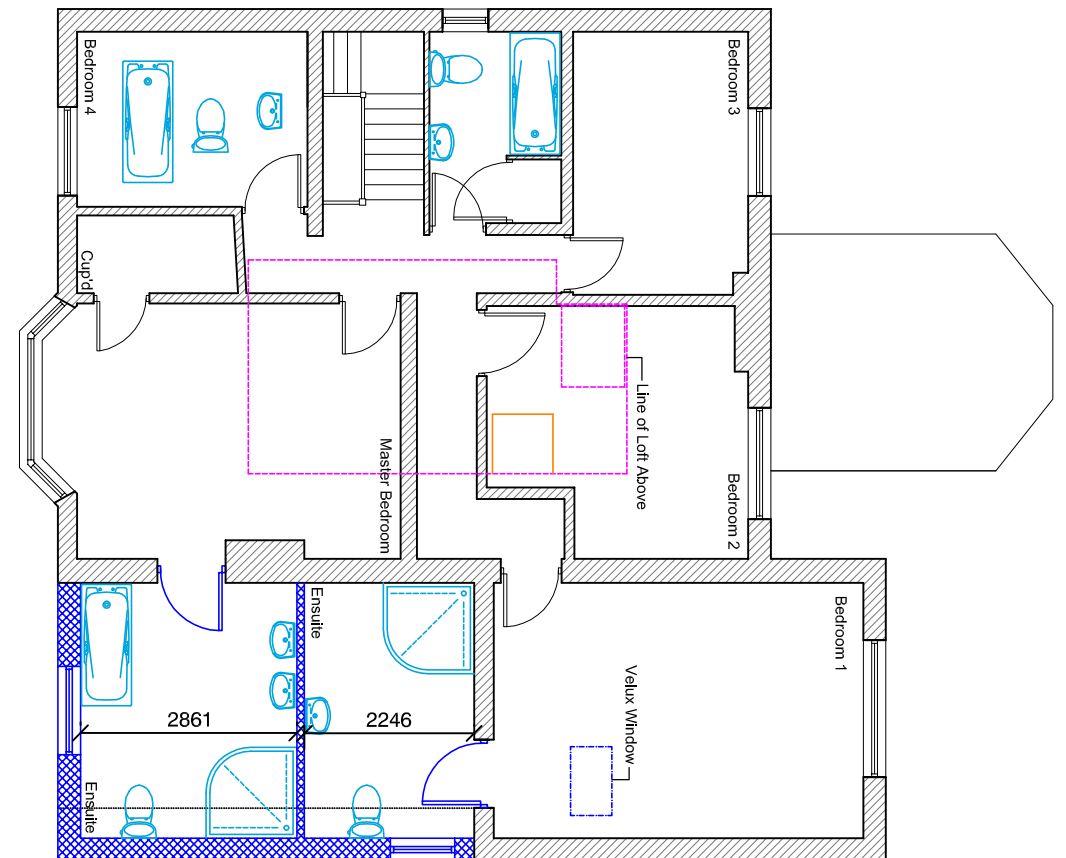


Proposed First Floor Plan @ 1:100

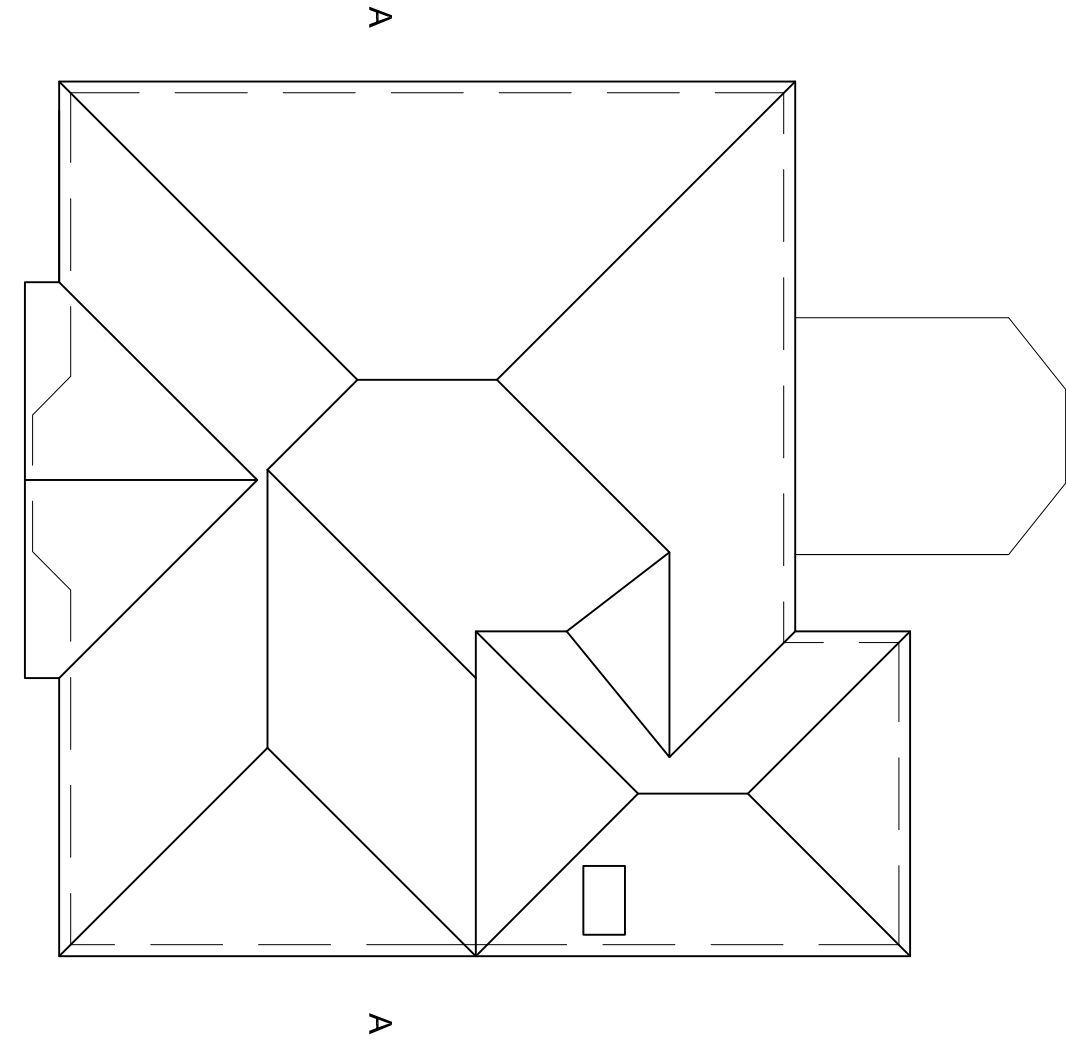


Proposed Roof Plan @ 1:100

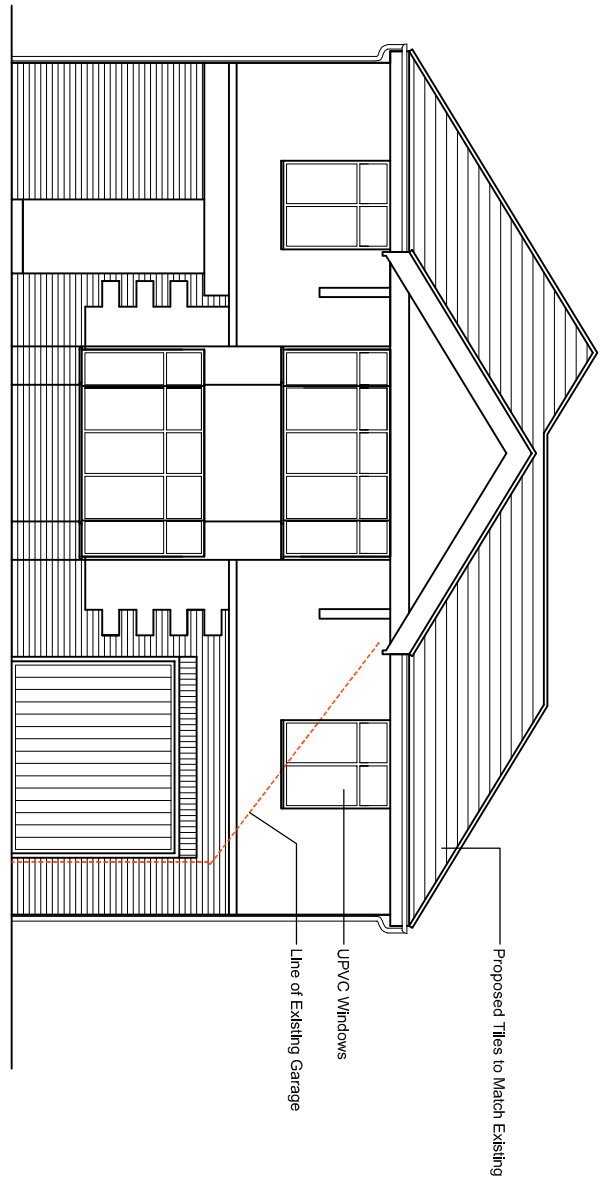


Proposed South Elevation @ 1:100

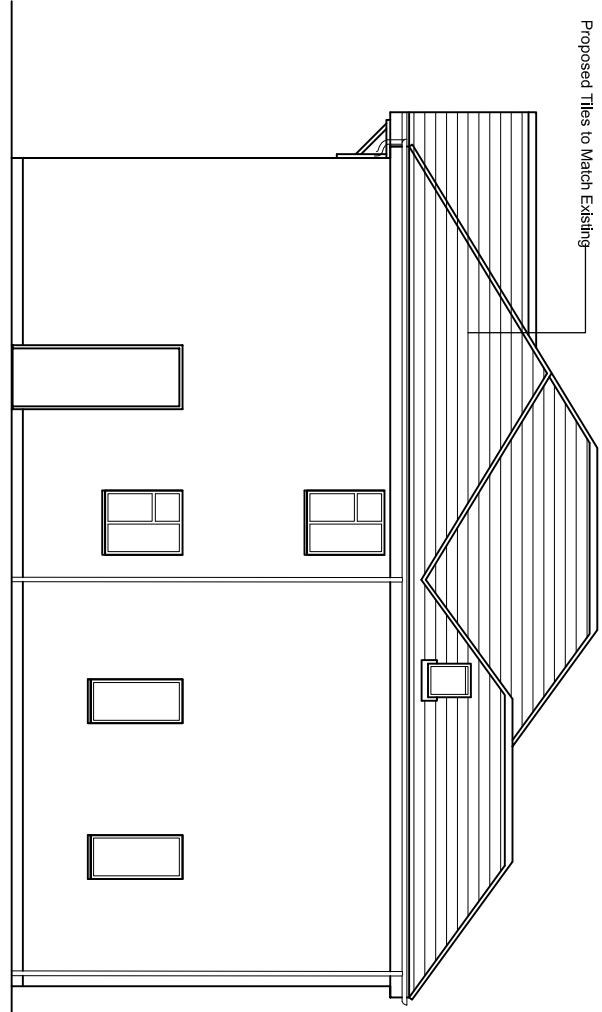


Proposed East Elevation @ 1:100

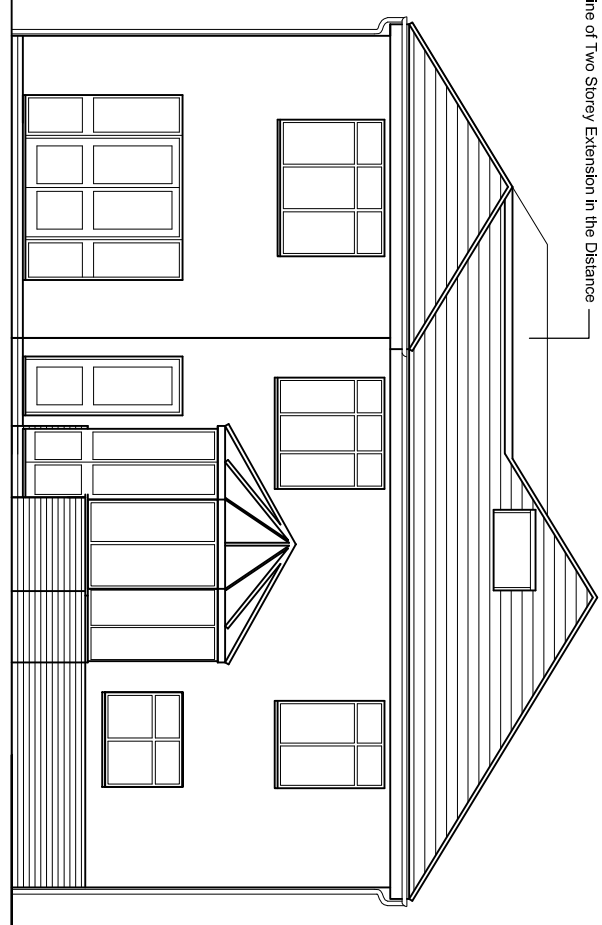

Proposed North Elevation @ 1:100

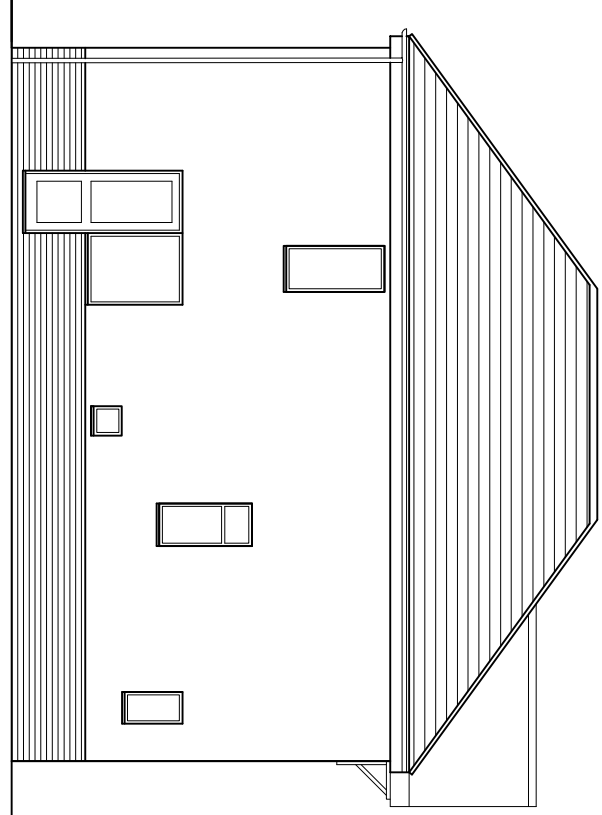

Proposed West Elevation @ 1:100

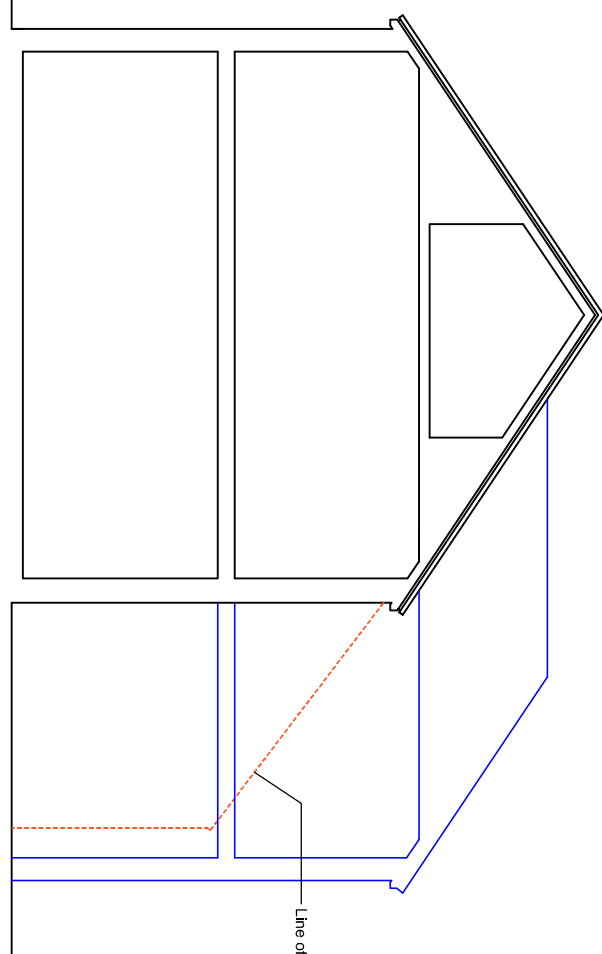

Proposed Section AA @ 1:100

CLIENT David Scott		
PROJECT Proposed Extension to 51 Hollow Lane Hawling Island PO11 9EX		
DRAWING Existing and Proposed		
SCALE Varies		
DATE April 2013	DRAWN TD	REVISION
DRAWING NUMBER 1004/001		

hd Hayler Davies Architects Ltd 1 The Old Flour Mill, Emworth, PO10 7BT 01243 210 715 www.hdaylarchitects.co.uk mail@hdaylarchitects.co.uk	
---	--