


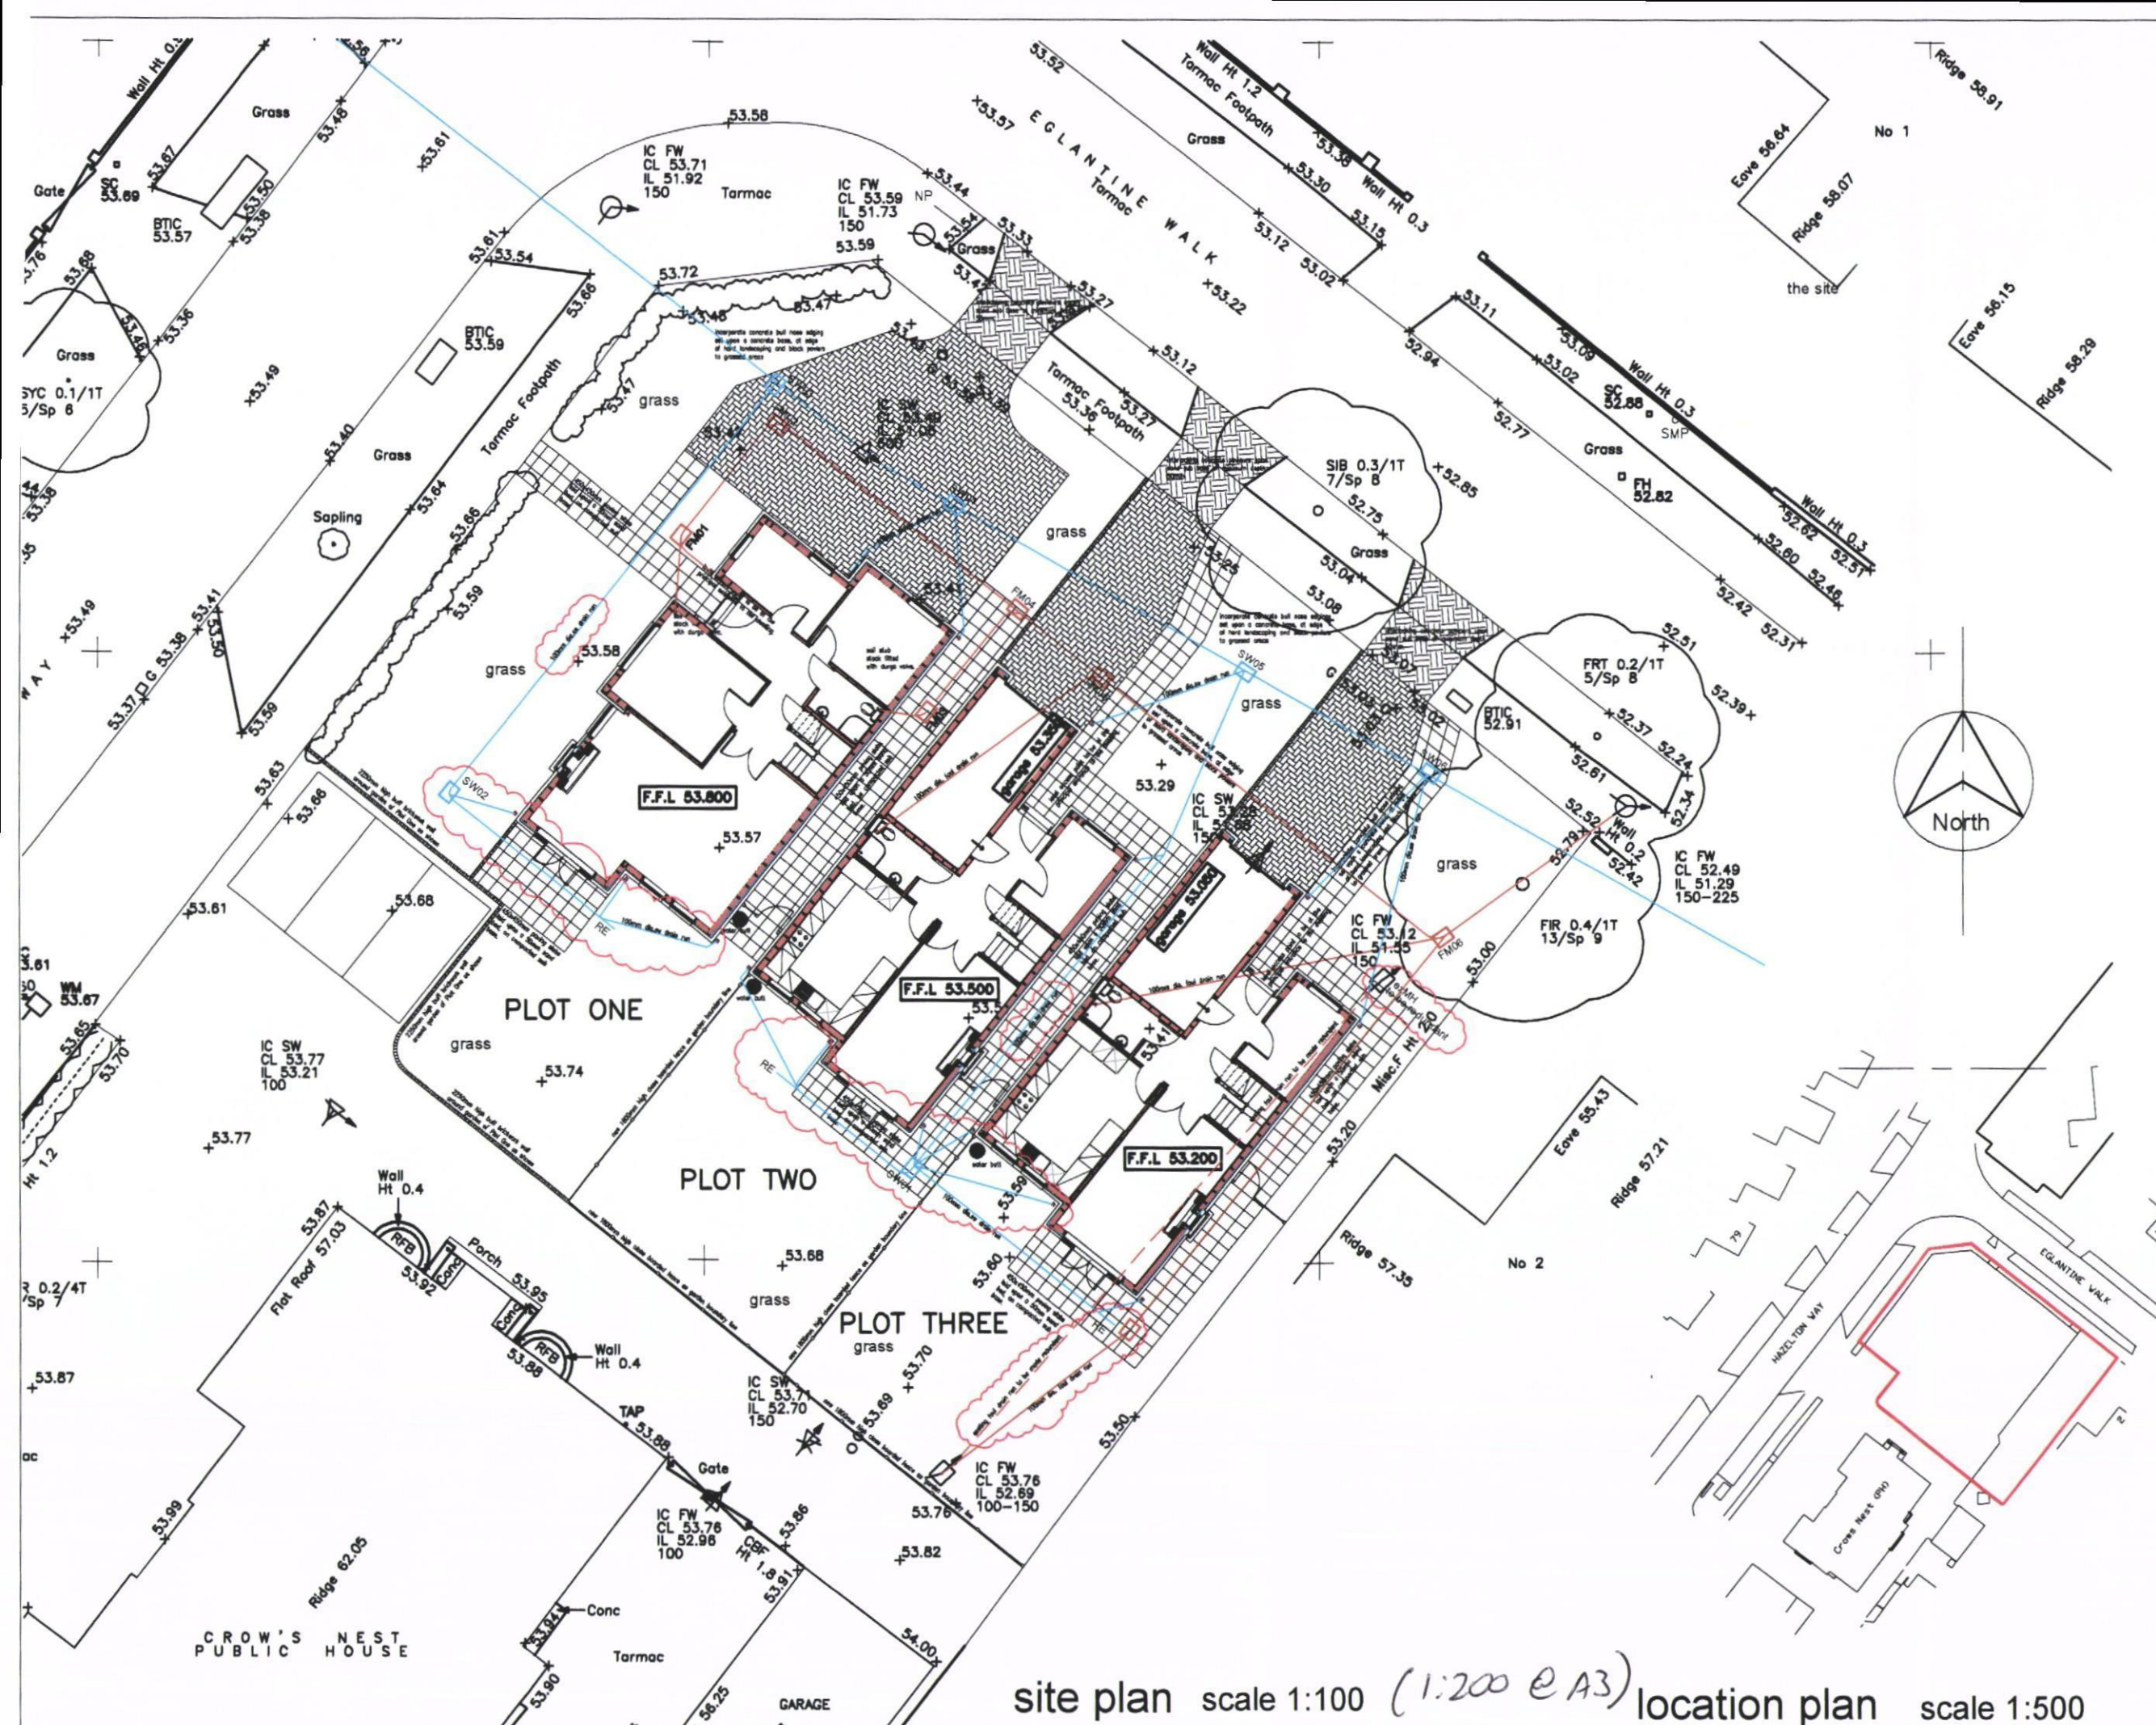

this drawing is the copyright of the Holman Reading partnership llp and must not be reproduced in whole or part or used for the execution of works without their permission.

all dimensions to be checked on site prior to commencement of construction works and the architect notified of any discrepancy.

figured dimensions are to be used in preference to scaled dimensions.

no deviation from this drawing will be permitted without prior consent of the architect.

all drawings are prepared subject to a full measured and structural survey of the buildings and site.

all structural work is subject to the appointment of a structural engineer to confirm and agree the structural proposals.

os promap licence no. 100020449.

scale width 100mm @ a1 - 50mm @ a3	
client	Boundstone
revision	notes
A	Building Regs amendments shown clouded
date	20.03.13
drawn	mmh
check	PS

hrp
architects

holman reading
partnership llp

18 Limbline Spur
hillsa, portsmouth, hampshire, po3 5hj

tel: 023 9289 1843
fax: 023 9253 9722
email: info@hrp-architects.com
website: hrp-architects.com

project	Proposed 3 no. dwellings Land adjacent Crows Nest PH Waterlooville
detail	Proposed site layout location & block plans
drawn	mmh
date	Jan 13
status	Const
a1 scale	100/500
a3 scale	200/1000
rev	8307 10 A

site plan scale 1:100 (1:200 @ A3) location plan scale 1:500