




Existing Side Elevation

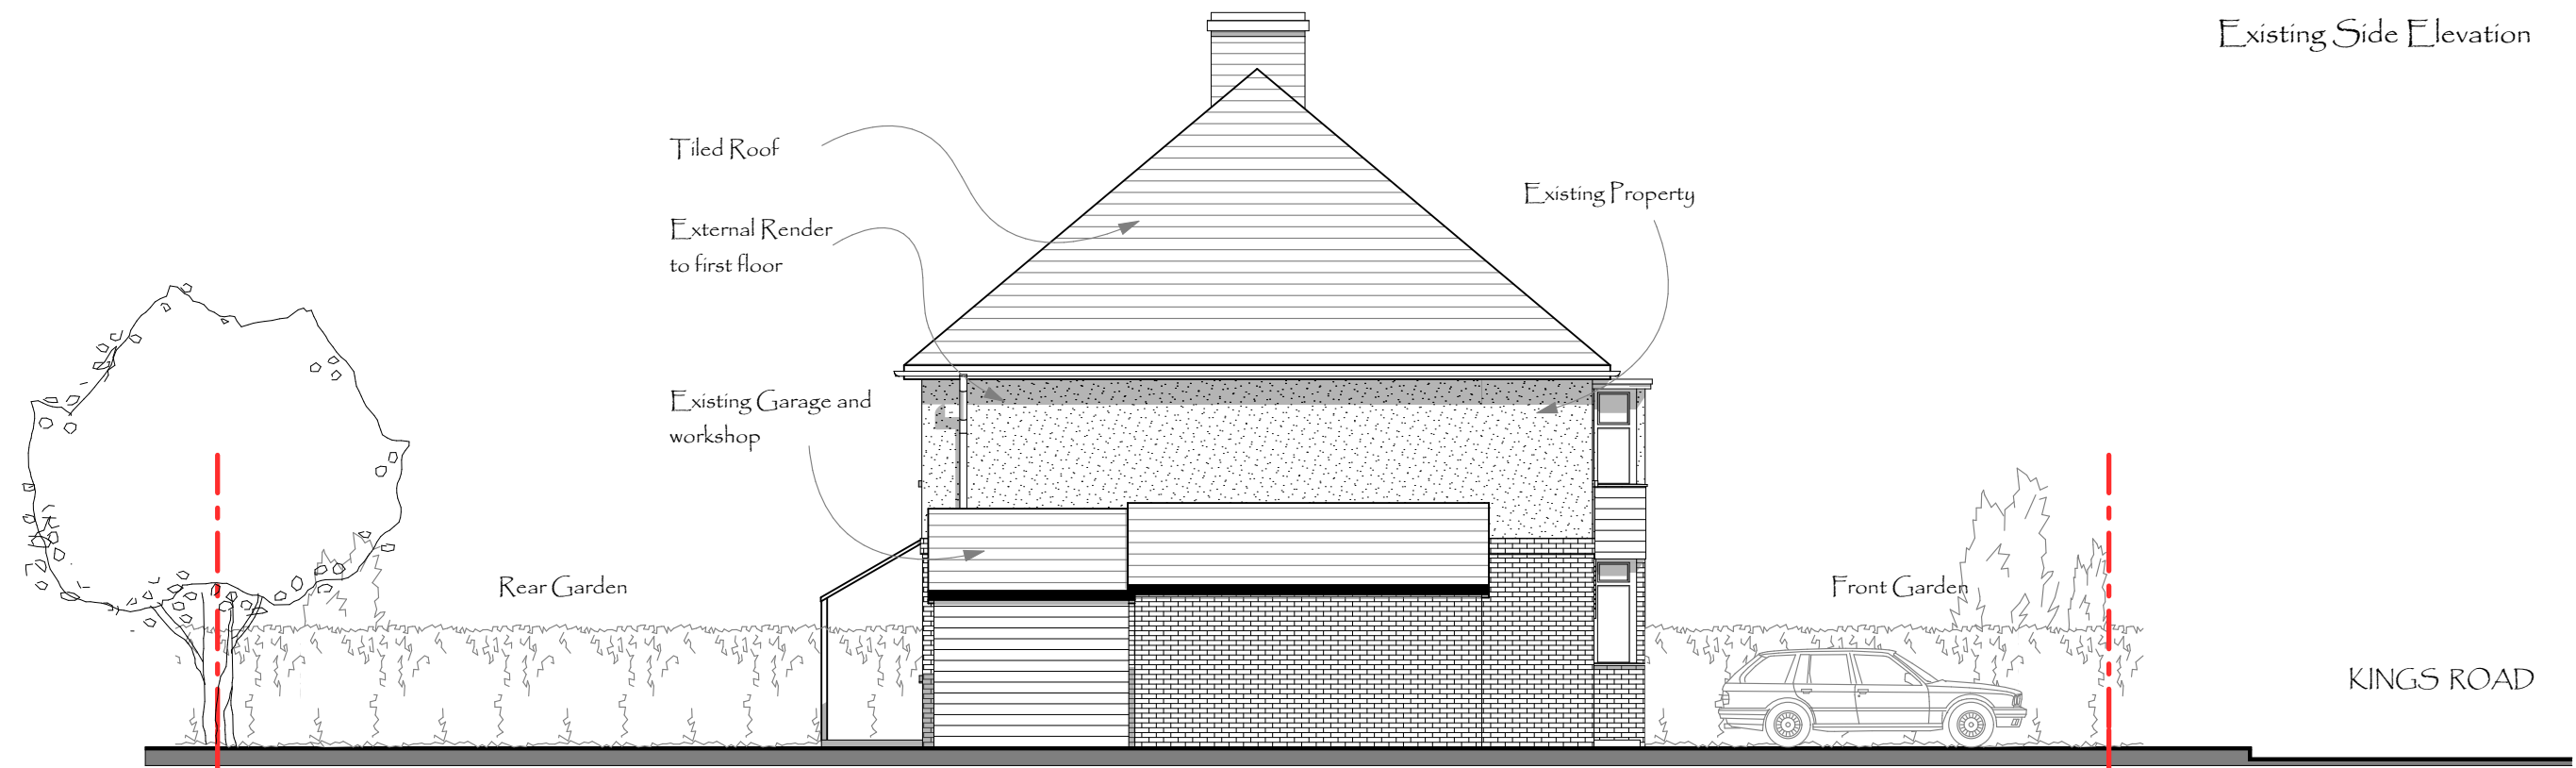


Existing Front Elevation

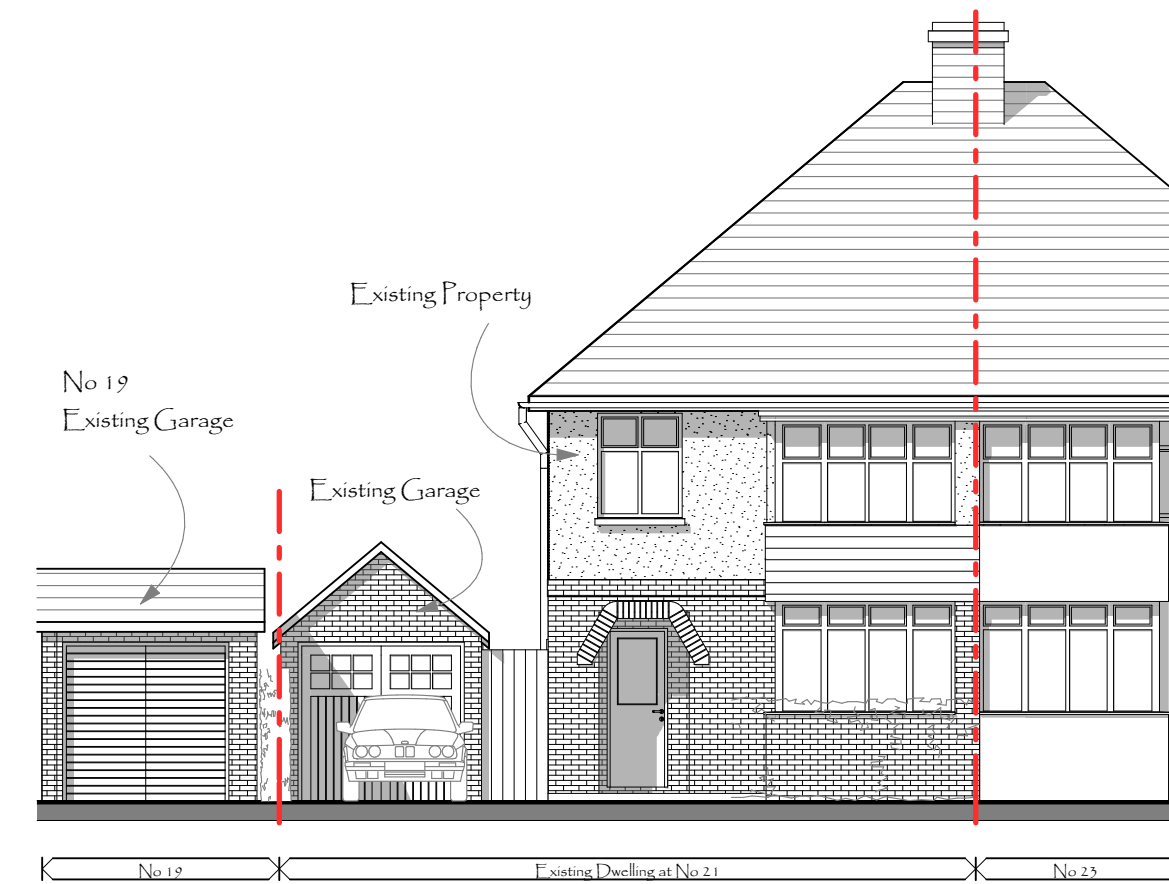



Existing Rear Elevation

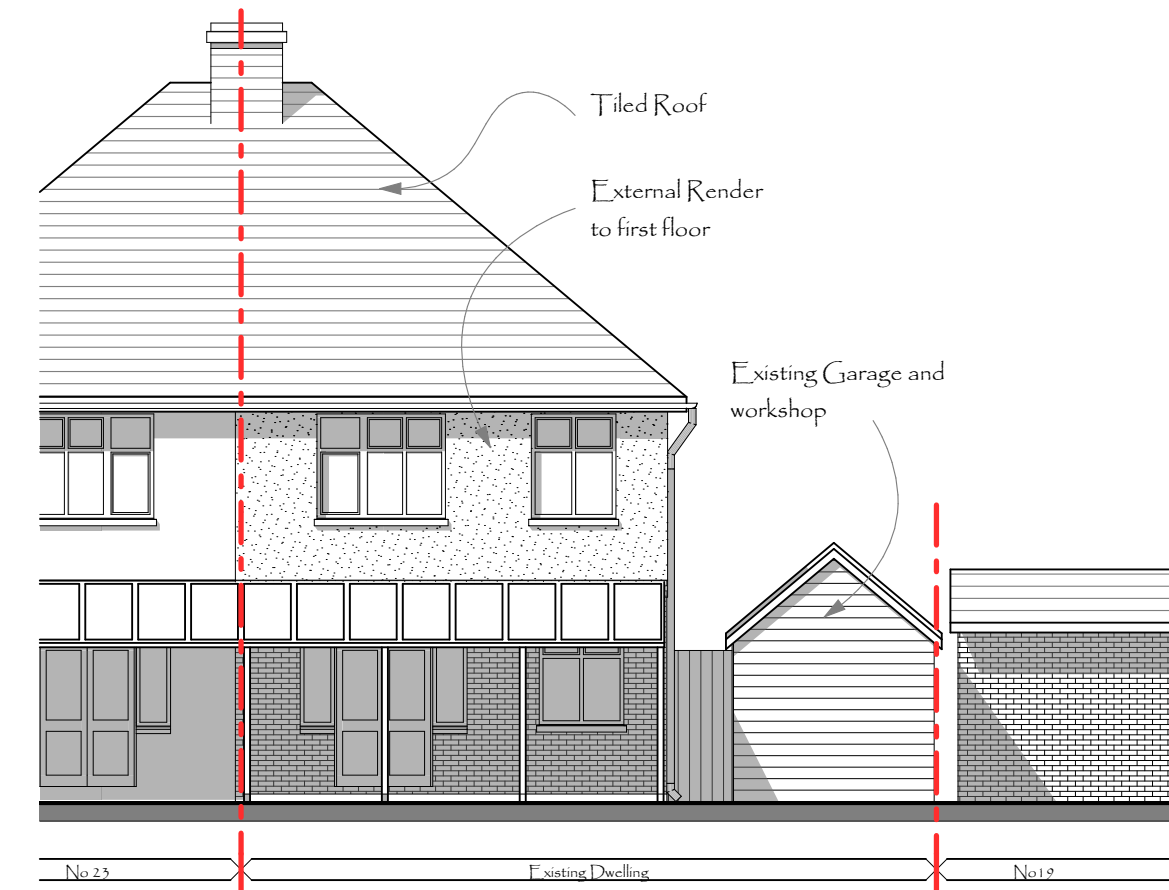

Existing Ground Floor Plan

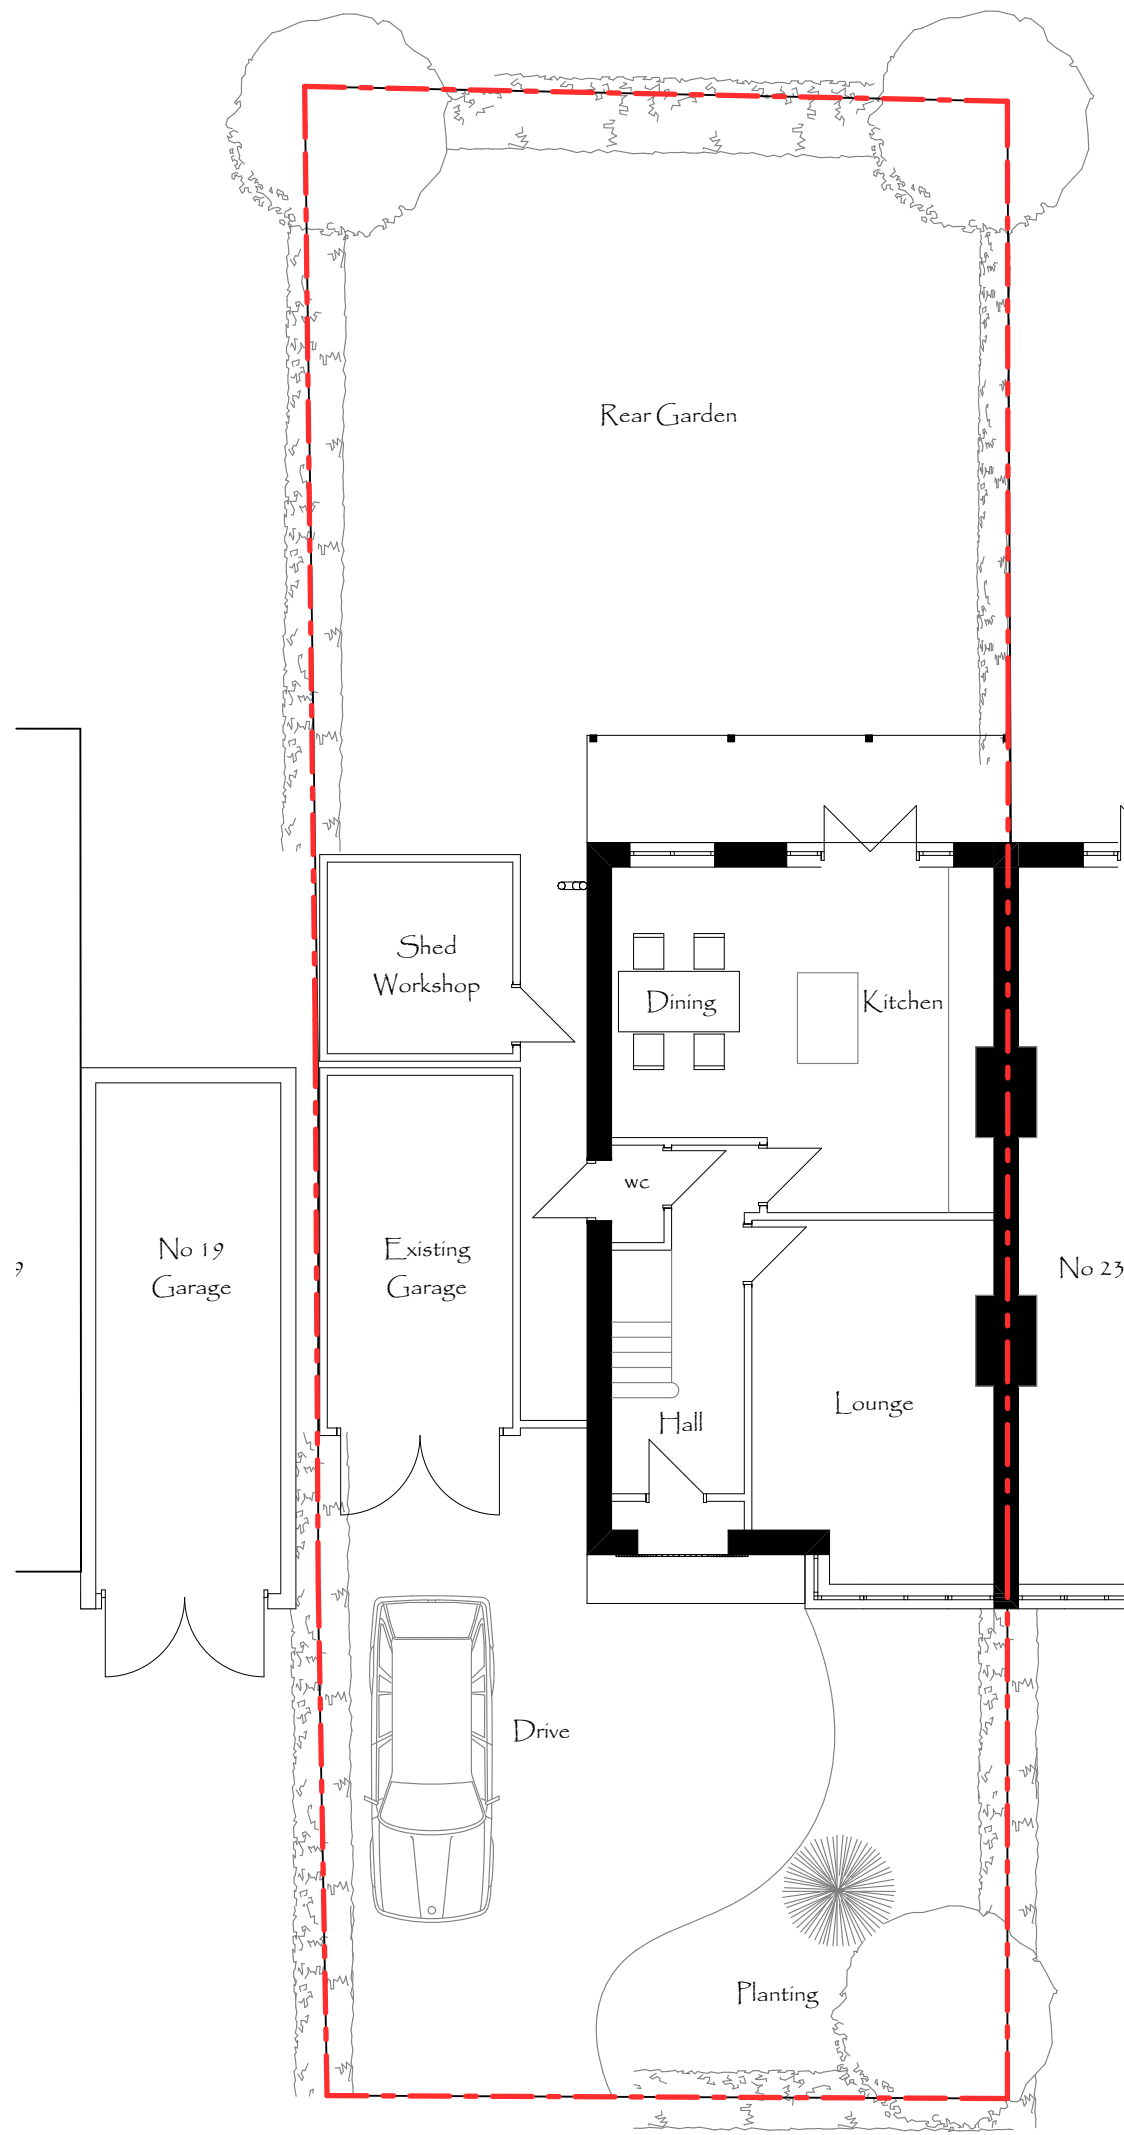

Existing First Floor Plan

 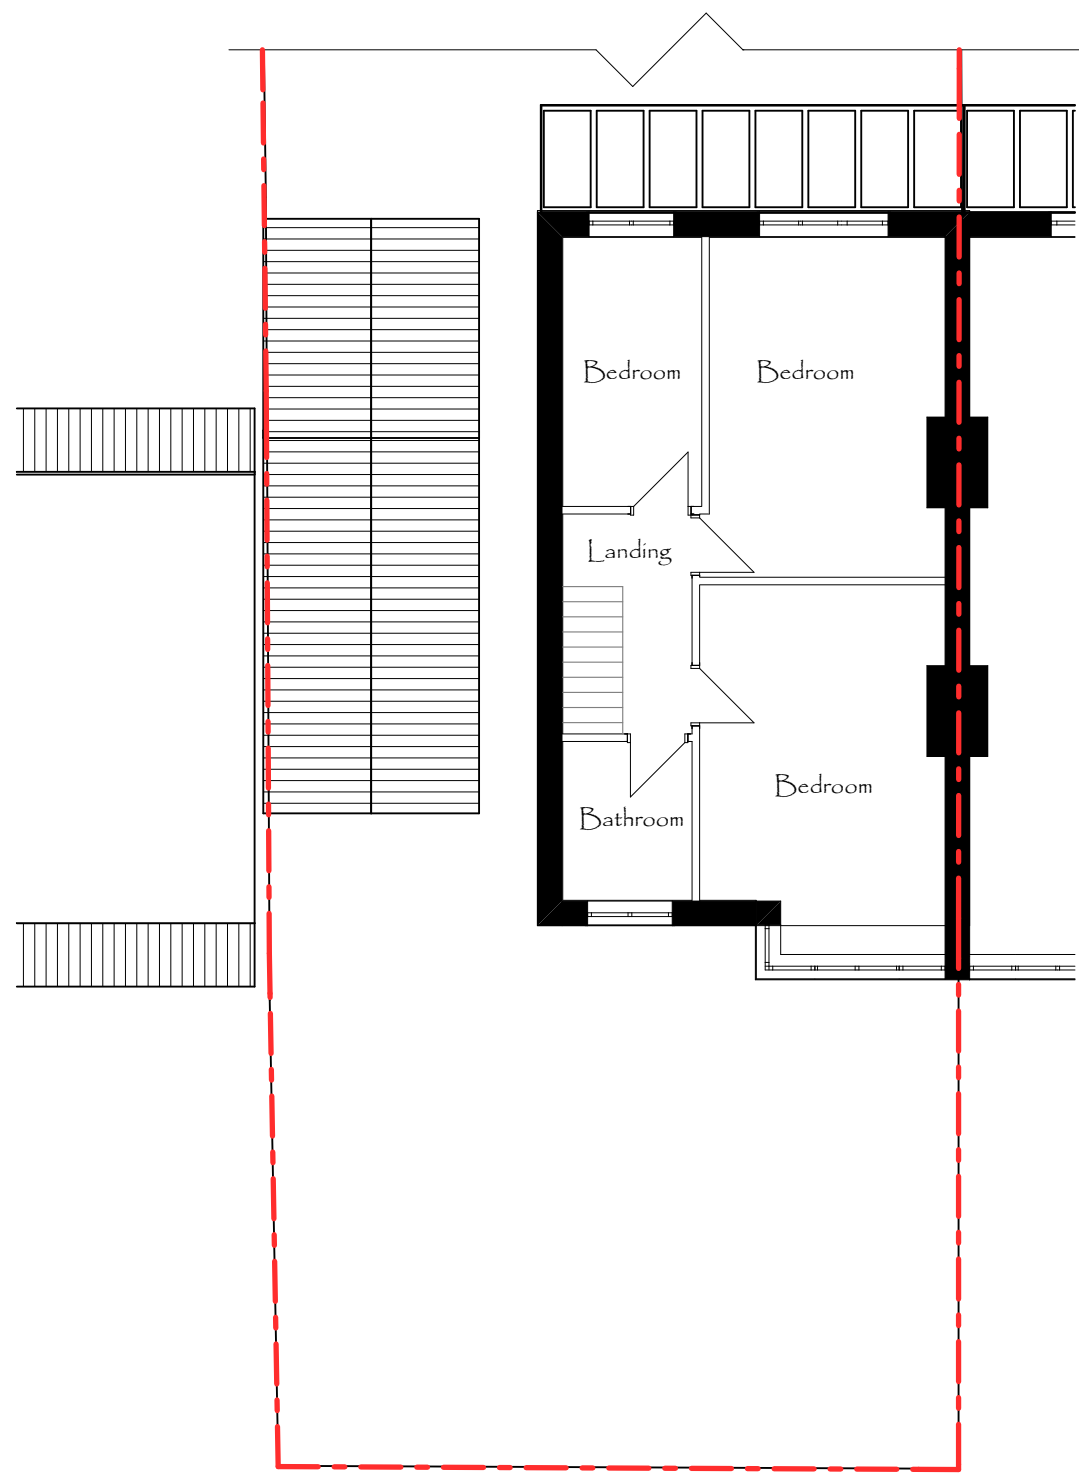

Note:
All dimensions supplied by client and from Barrie Lawrence Architects plans and are subject to checking before commencement of any works.
All dimensions for neighbouring dwellings are taken from No 21 and may not totally reflect as built.
Previous application Granted Permission.

PLANNING

CLIENT
Mr and Mrs M Riddington
21 Kings Road
Emsworth
PO10 7HN

TITLE
Existing Dwelling

Scale @ A2 : 1:100
Date : © Feb 2013
Drawn by : SR
Checked by :
Drawing No: MR.01.13.002A



fro
ARCHITECTURE
© Architectural Designers
Emsworth
T: 07710 317702
e: futurereality@o2.co.uk

Rev	Date	Description	DRAWN
A	11.3.13	Revision to red line on No19's boundary	SR