



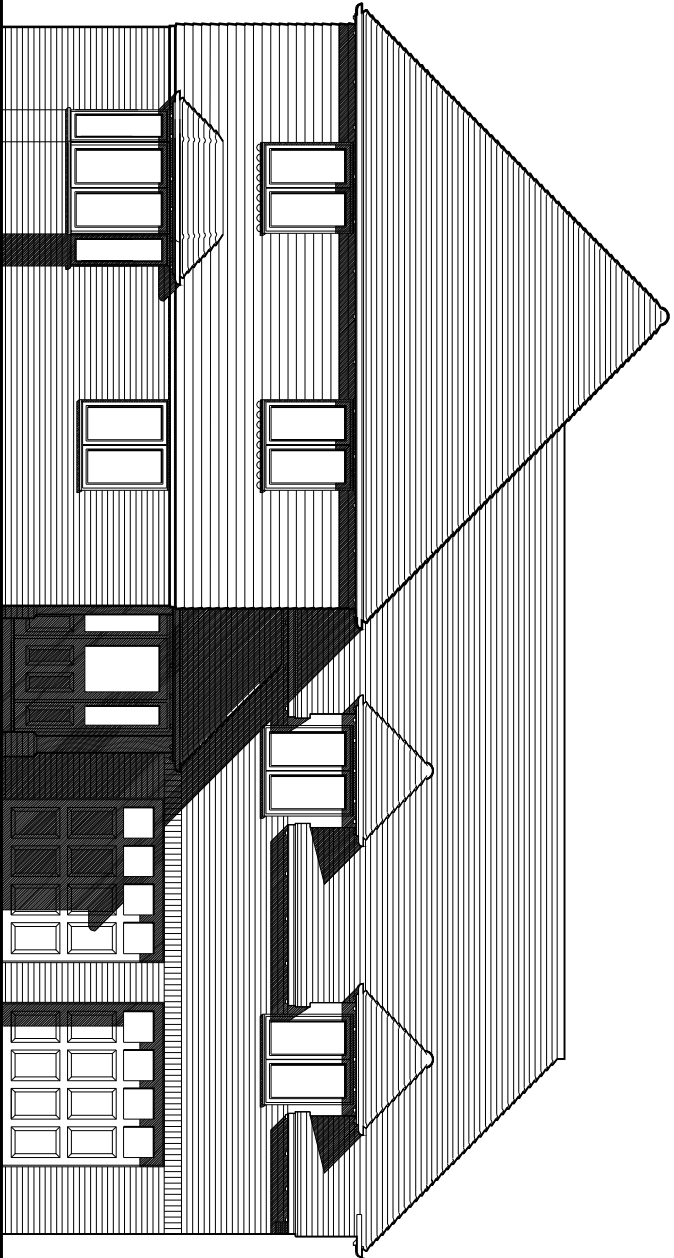

WEST ELEVATION

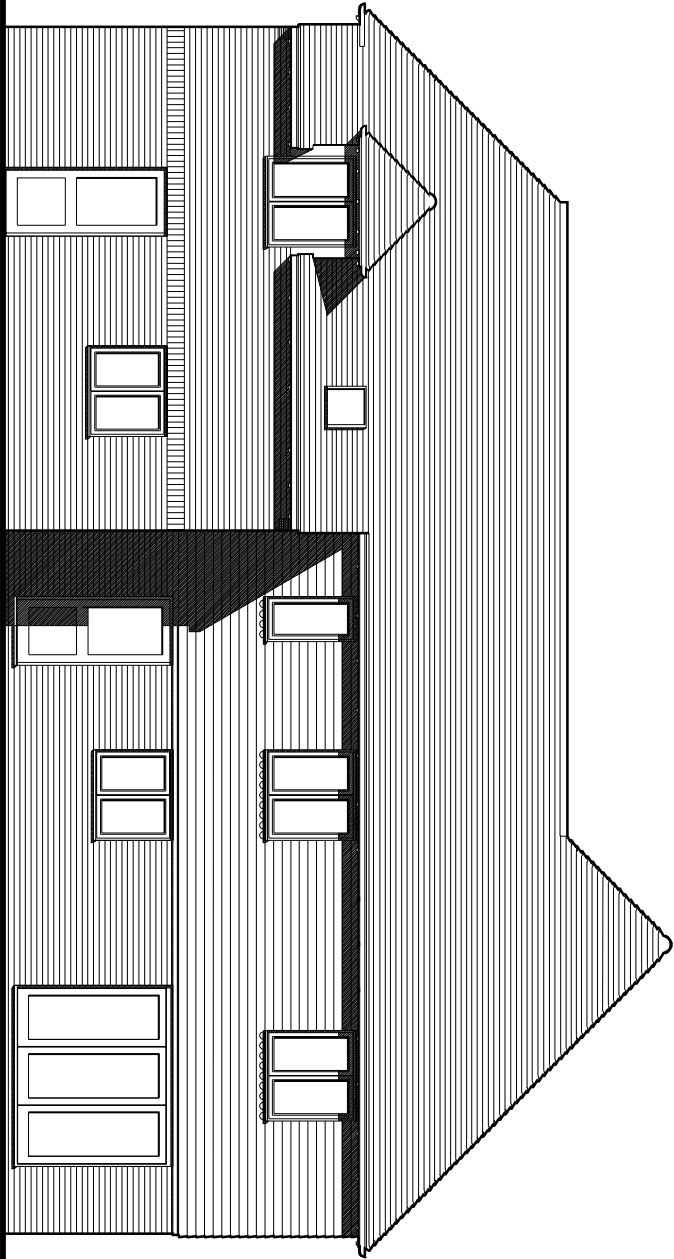

EAST ELEVATION

This drawing has been produced as faithfully as possible to the scales indicated. However, as this is an existing building all existing features that could affect the work should be verified on site before work commences

revisions	date
-----------	------

- A En-suite shower room windows added to North elevation and note re obscured glass added roof window indicated 04/10/2012

NOTES

5 bedroom house
Floor area (excl garage) 177 sq metres

MATERIALS

- Roof Plain tiles with halfround ridge and bomet hips
- Walls Multi stock facing brick
- Composite timber effect cladding in dark brown
- Windows UPVC (White)

Windows to en-suite shower rooms on side elevations to be glazed in obscured glass with a minimum level of obscurity equivalent to Pilkington Texture Glass Level 3 or similar and to have no opening sashes below 1700 from finished floor level



© copyright

LAND AT
REDLANDS LANE
WESTBOURNE


House Type A
Plot 1

scale 1:100 @ A2
date aug 2012
drawn by acv


alan unsted MCIAT
Architectural Technologist
Building Design Consultant
Tel & Fax (01243) 575334
E-mail: alan.unsted1@btconnect.com

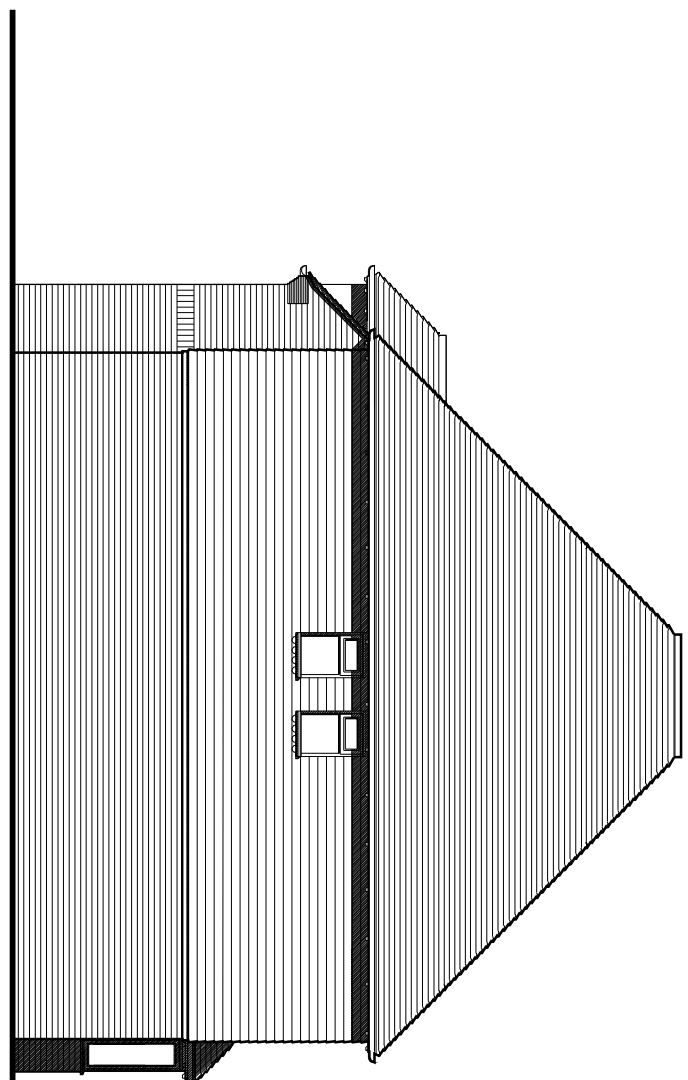 

GROUND FLOOR PLAN

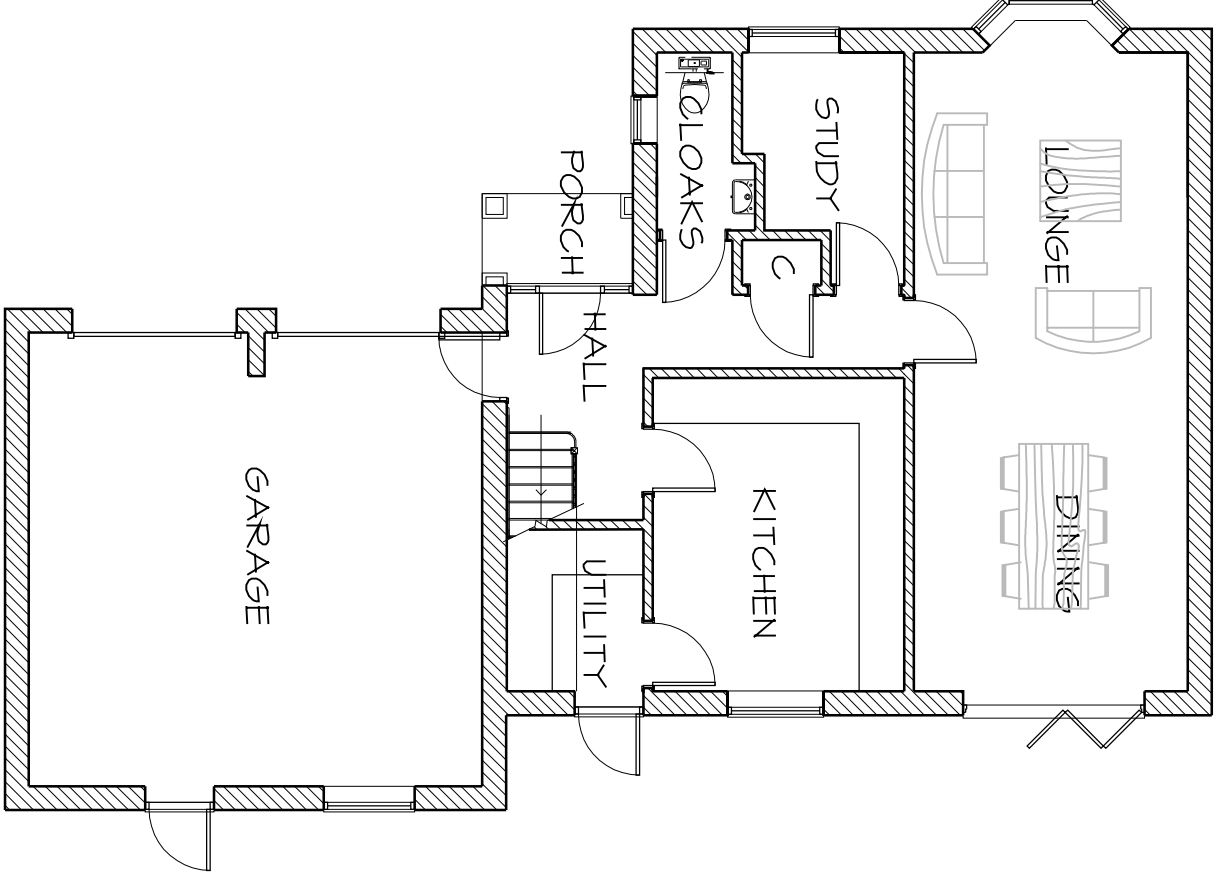

FIRST FLOOR PLAN

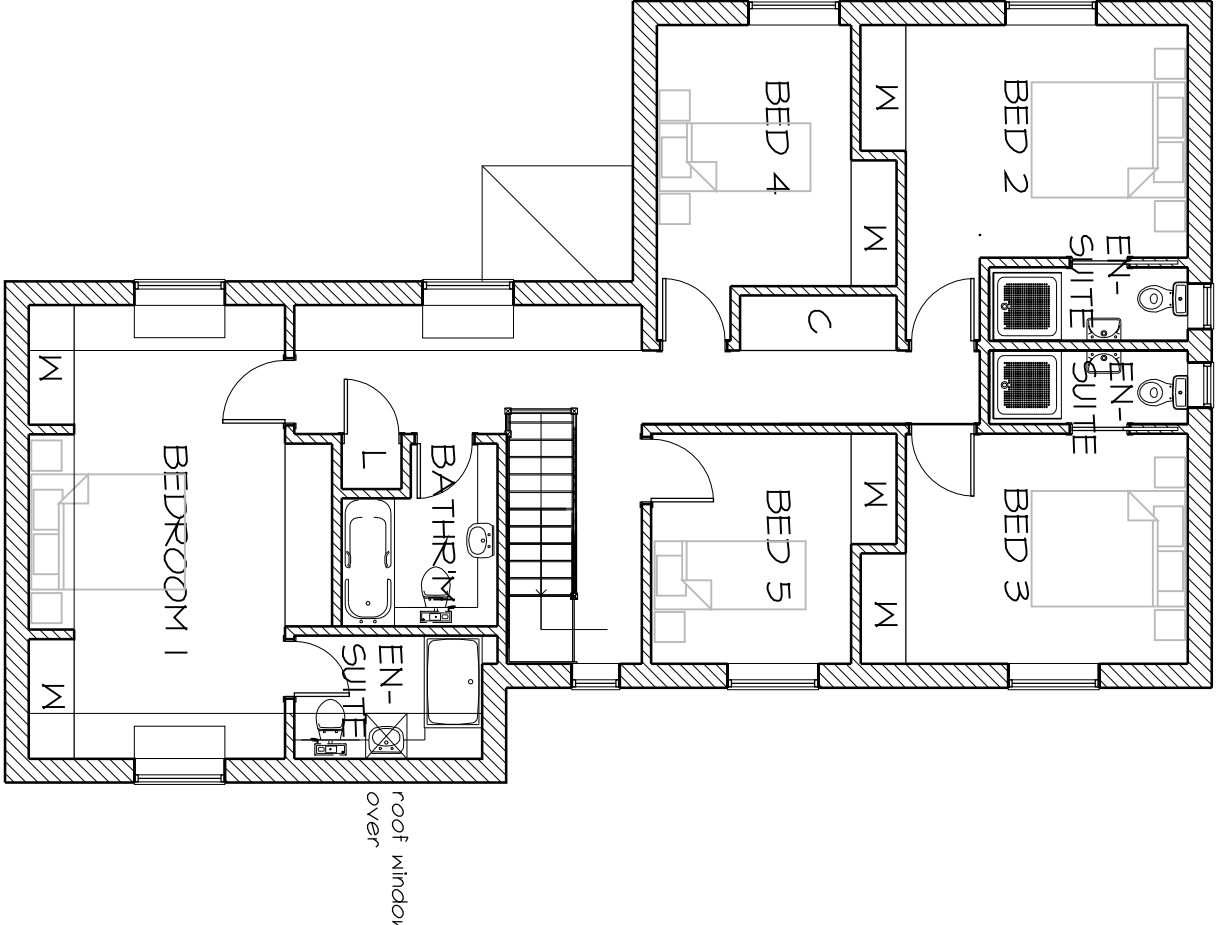

NORTH ELEVATION