

Project :  
BEDHAMPTON ARTS CENTRE  
HAVANT ROAD  
BEDHAMPTON  
HAVANT


Drawing Title :  
**PROPOSED ELEVATIONS**

DEVELOPMENT CONSULTANTS


|             |          |            |      |             |      |
|-------------|----------|------------|------|-------------|------|
| Drawn By    | Date     | Checked By | Date | Approved By | Date |
| F           | 01/03/12 |            |      |             |      |
| Drawing No. |          | Revision   |      | Scale       |      |
| CFA         | FULL     | 02         |      | 1:100       |      |

## PLANNING

2 Emerald Close Watlooville Hants PO7 8NZ.  
tel: 023 92 432484 fax: 023 92 358554 Email: [classociates@aol.com](mailto:classociates@aol.com)

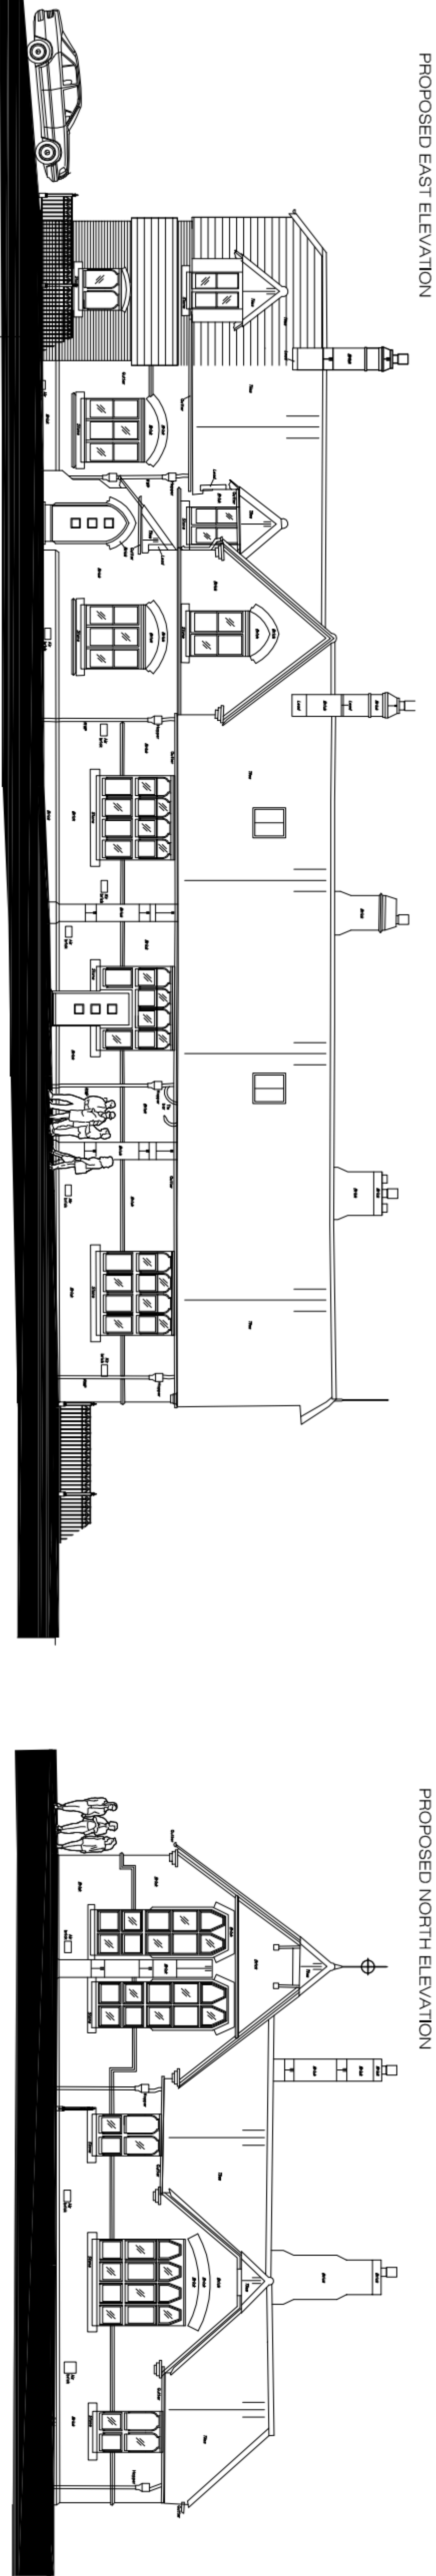

PROPOSED EAST ELEVATION

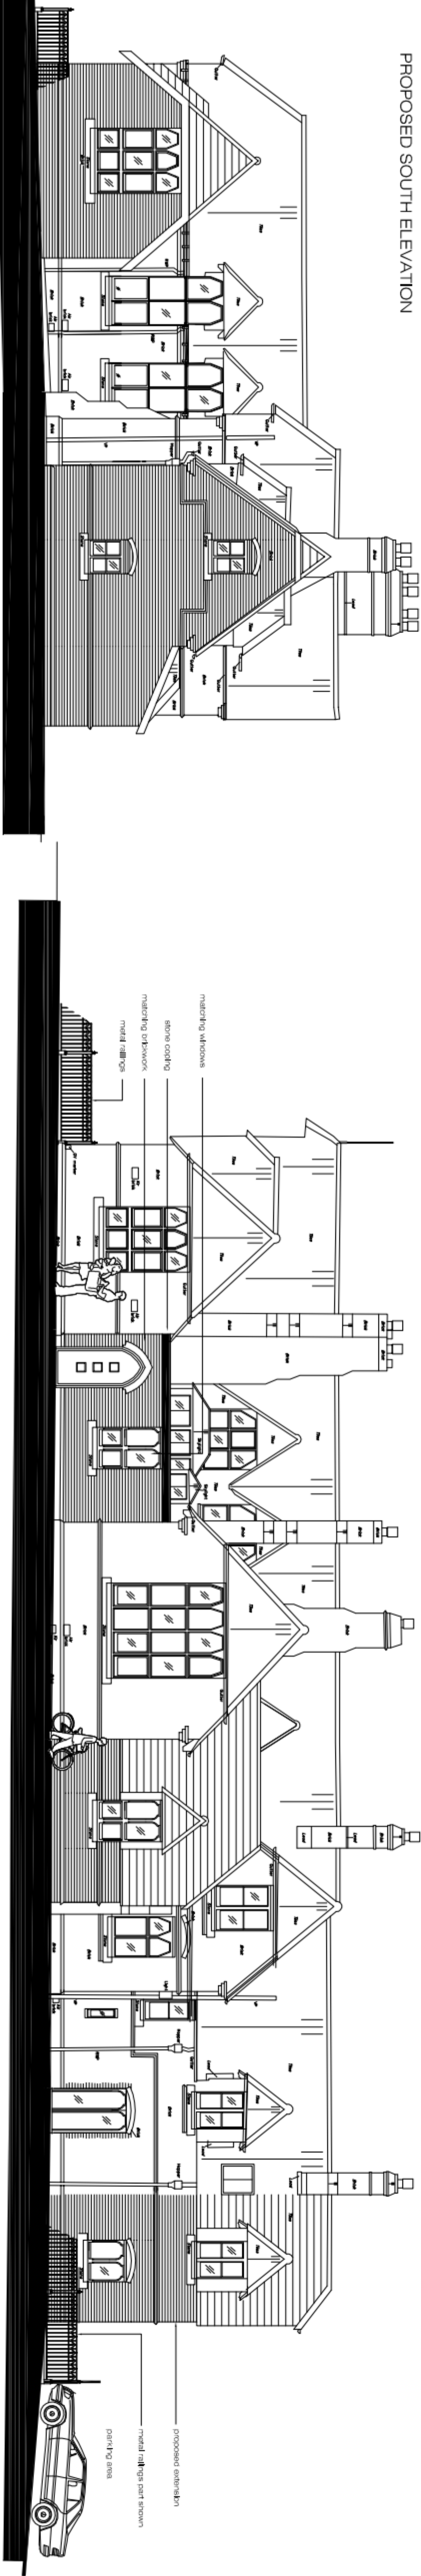

PROPOSED WEST ELEVATION

PROPOSED SOUTH ELEVATION