


NOTES:

Dimensions to be checked on site before commencing work. Any discrepancies shall be reported to the architect immediately.

Do not scale from these drawings except for planning purposes.
Use figured dimensions only.

Where applicable this drawing is to be read in conjunction with other consultants' drawings.

This drawing is the copyright of hda projects ltd.

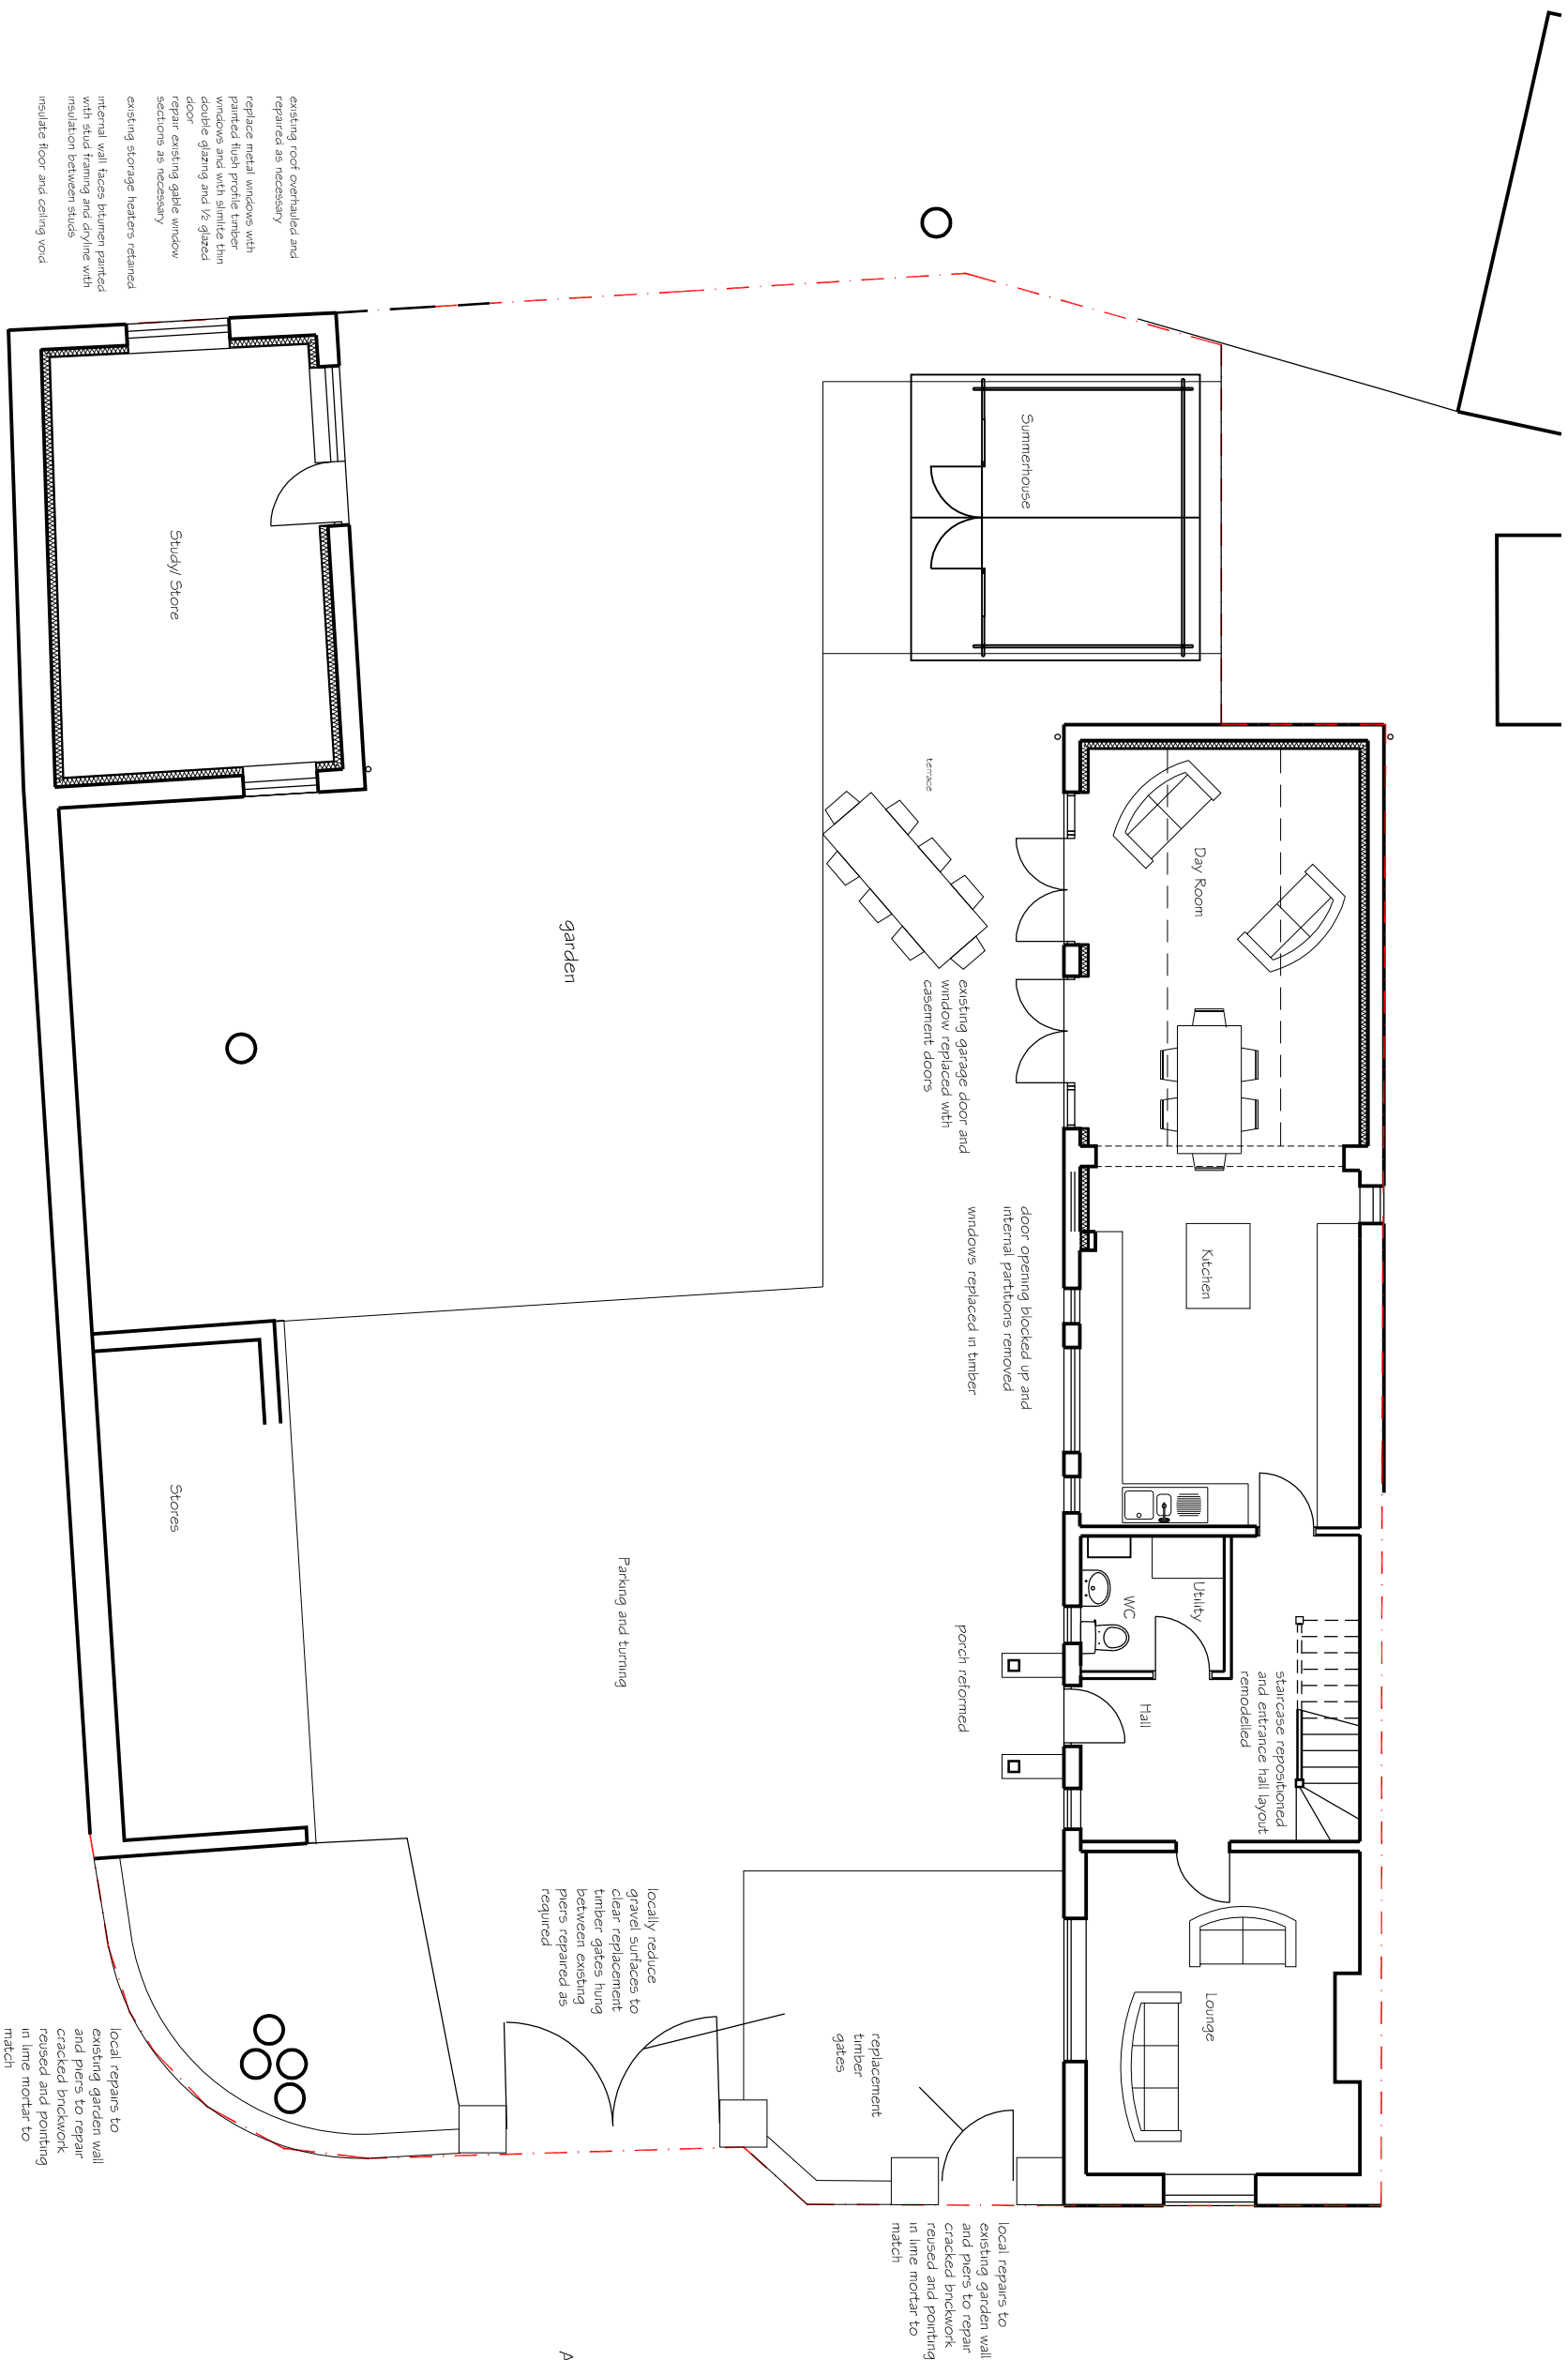

A Aug 2012 Annexe and wall repairs

Rev	Date	Amendment
-----	------	-----------

hda projects

6 The Old Flour Mill - Queen Street - Emsworth -
- Hampshire - PO10 7BT -

New Mob 07881287017
Tel: +44 (0) 1243 373855 Mob 07867978618

e-mail: hdaprojects@talktalk.net

For

Mr + Mrs C Dodd

Project

Hall Place Cottage

South Street

Havant

PO9 IDA

THE

Site Plan

Date	Drawn	Scale	Checker
June 2012	wm	1 : 100 @ A3	
Job Number	Prefix	Drawing Number	Revision
1204	P	06	A