



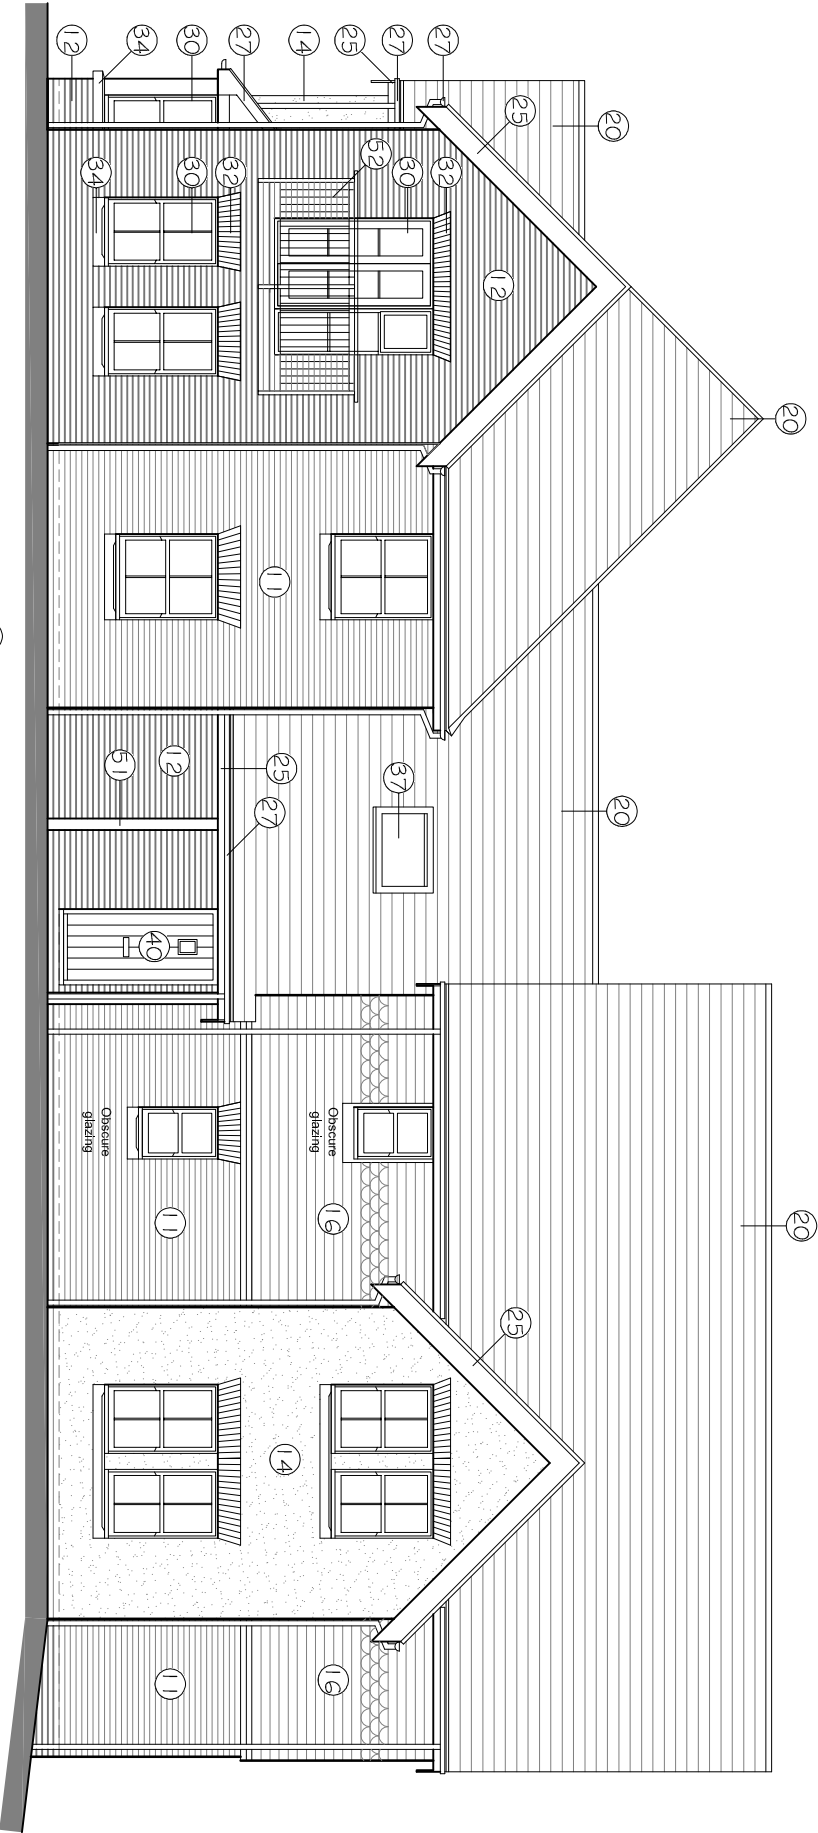

West Elevation

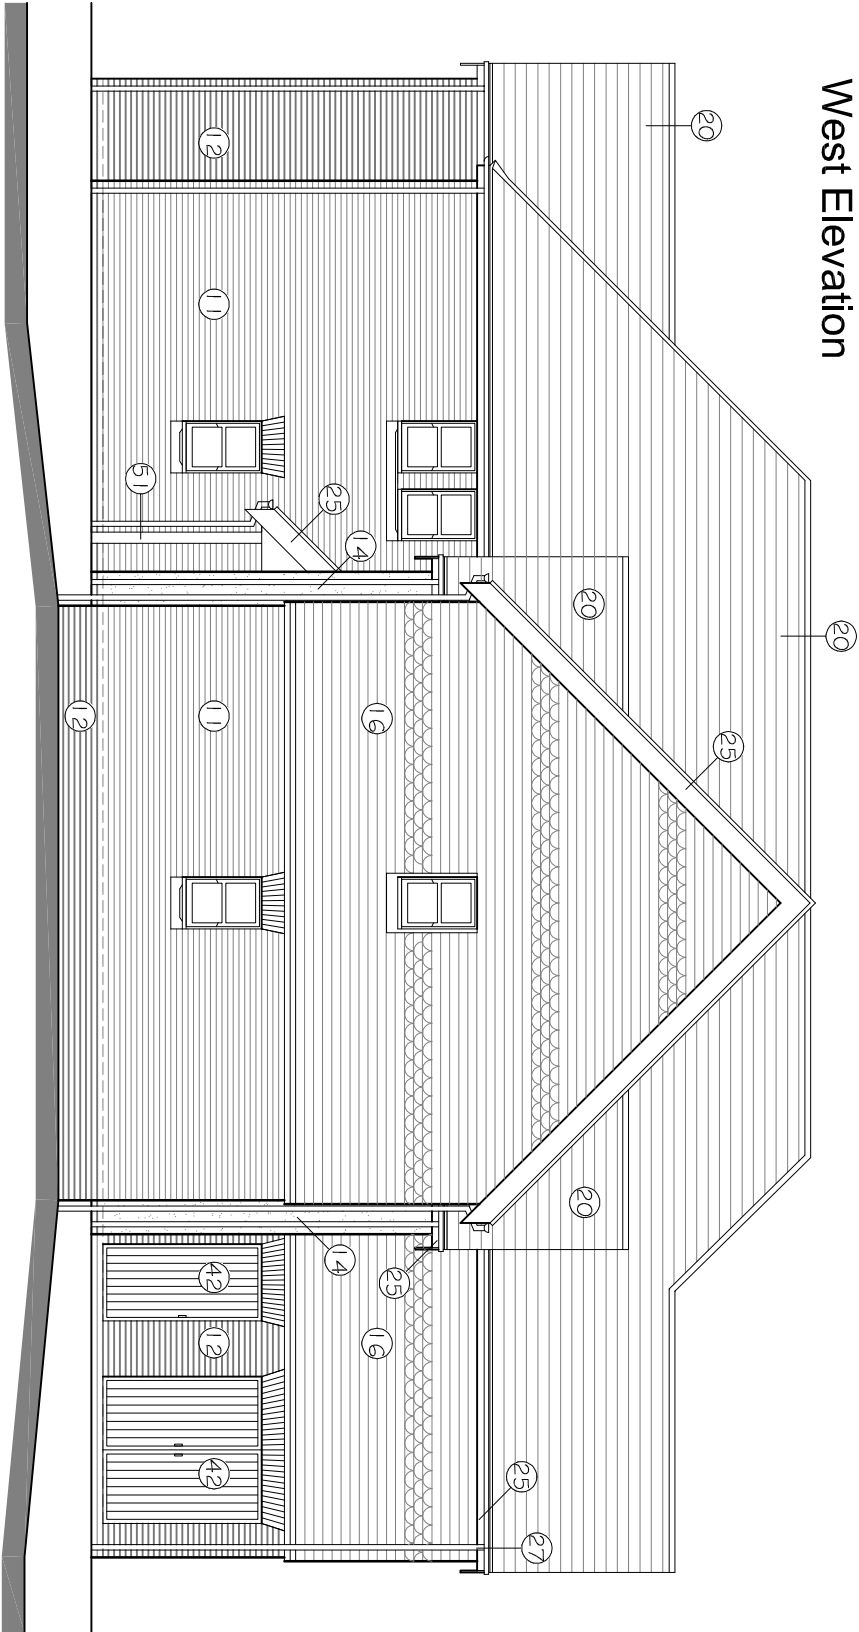

South Elevation

MATERIALS KEY

- WALLS**
- 10 Facebrick Type 1 (gale buff multi) stretcher bond in natural colour mortar
 - 11 Facebrick Type 2 (light red/orange multi) stretcher bond in natural colour mortar
 - 12 Facebrick Type 3 (dark red/orange multi) stretcher bond in natural colour mortar
 - 13 Facebrick Type 4 (medium red/orange plain) stretcher bond in natural colour mortar
 - 14 Smooth render colour ivory
 - 15 Knapped flint faced block with facebrick detailing as shown to match main facebrick
 - 16 Plain tile hanging Terraotta colour (with decorative tiles as shown)
 - 17 Decorative projecting string - 3no courses of creasing tiles
 - 18 Decorative facebrick motif
- ROOF/EAVES/MERGES/SOFFITS**
- 20 Roofing slate blue/black (matching ridge + hip slates)
 - 21 Plain tiles (small format) Terraotta colour
 - 22 Flat-profile interlocking concrete tile
 - 23 Dry verge detail over white pvc bargeboard + soffit.
 - 24 Flush dry verge detail to gable walls with undercut of projecting matching facebrick headers + matching facebrick corbel detail at eaves
 - 25 White pvcu Z25 projection fascia and soffit to eaves
 - 26 White pvcu rainwater goods
 - 27 Black pvcu rainwater goods
 - 28 Grey single ply membrane to flat roof area
- WINDOWS/WINDOW HEADS/CILLS**
- 30 White upvc double glazed windows + glazed door screens to pattern/style as shown (rock sash + casement)
 - 31 300 high jack arch window head in matching facebrick (flat or radiused as shown)
 - 32 225 high jack arch window head in matching facebrick (flat or radiused as shown)
 - 33 Soldier course facebrick to window head
 - 34 Projecting reconstituted stone window cill 150 high
 - 35 Dormer window surround with 'head' cheeks to detail
 - 36 Sunpne
 - 37 'Velux' type roof window
- SOLID DOORS/SCREENS/LOUVRES/PANELS**
- 40 Coloured profiled steel doors to house/apartment frontages
 - 41 Coloured profiled steel front door with glazed fanlight above
 - 42 Painted profiled/luvered doors and screens to stores etc
 - 43 Coloured profiled steel garage doors to style shown
 - 44 Painted timber top glazed garage personal door
 - 45 Glazed panels above garage doors
- PORCHES/OTHER JOINERY/GUARDINGS/CHIMNEYS**
- 50 Flat top gip porch details to design illustrated
 - 51 White painted timber framed pitched roof porch to illustrate design (roof covering to match main roof)
 - 52 Black painted metal guardings + structure to balconies/julietta balconies
 - 53 Clay chimney pots + facebrick clad chimney structures

scale 1:100



NOTES

Permission is granted to scale from this drawing for the purpose of local Authority Planning Approval only. In all other circumstances DO NOT scale from this drawing. Please contact this office for any additional information required.

Contractors, Sub Contractors and Suppliers are to check all relevant dimensions and levels of the site and building before commencing any shop drawings or building work. Any discrepancies should be recorded to the Architect.

Where applicable this drawing is to be read in conjunction with the Consultants' drawings.

This drawing is the copyright of Tetlow King Ltd @. All rights reserved.

Ordnance Survey Data @ Crown Copyright. All rights reserved. Licence No. 100007359

REV	DESCRIPTION	DATE	AUTH	CHKD
-----	-------------	------	------	------

PLANNING

TETLOW KING

ARCHITECTS : URBAN DESIGNERS : SUSTAINABILITY CONSULTANTS

Building 300, The Grange, Romsey Road, Michelmarsh, Romsey, Hampshire, SO51 0AE
Tel: 01794 367703 Fax: 01794 519517 Web: www.tetlowking.co.uk

PROJECT

Hampshire Farm

Emsworth

for Bellway Homes and Bloor Homes

DRAWING

Plots 215-219

Elevations

Sheet 2 of 3

SCALE	DATE	AUTHOR	CHKD
1:100	@ A3	Jun 2012	MP
JOB NO.	DRAWING NO.	REV	
PL1204018	P.215-219.e2		