



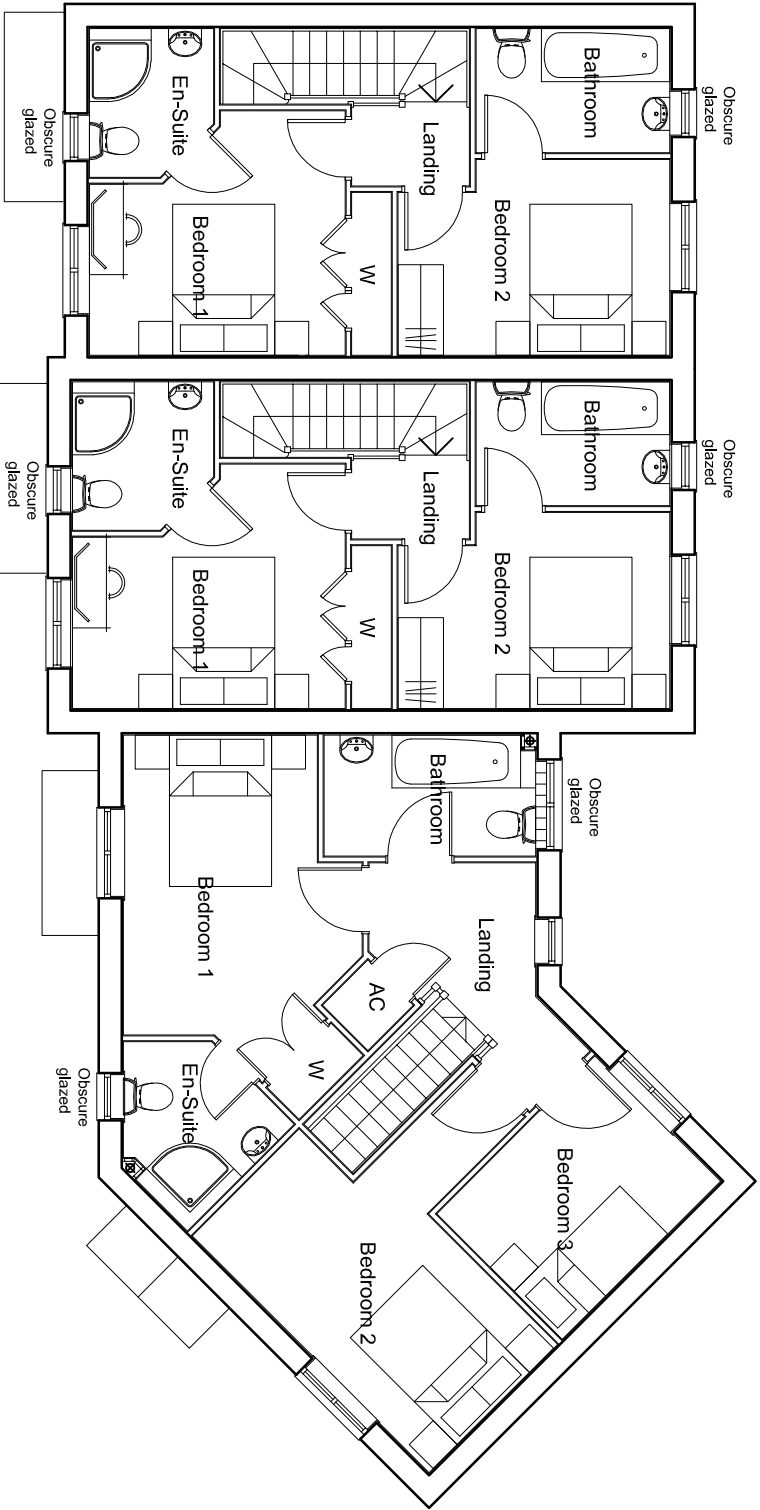


First Floor Plan

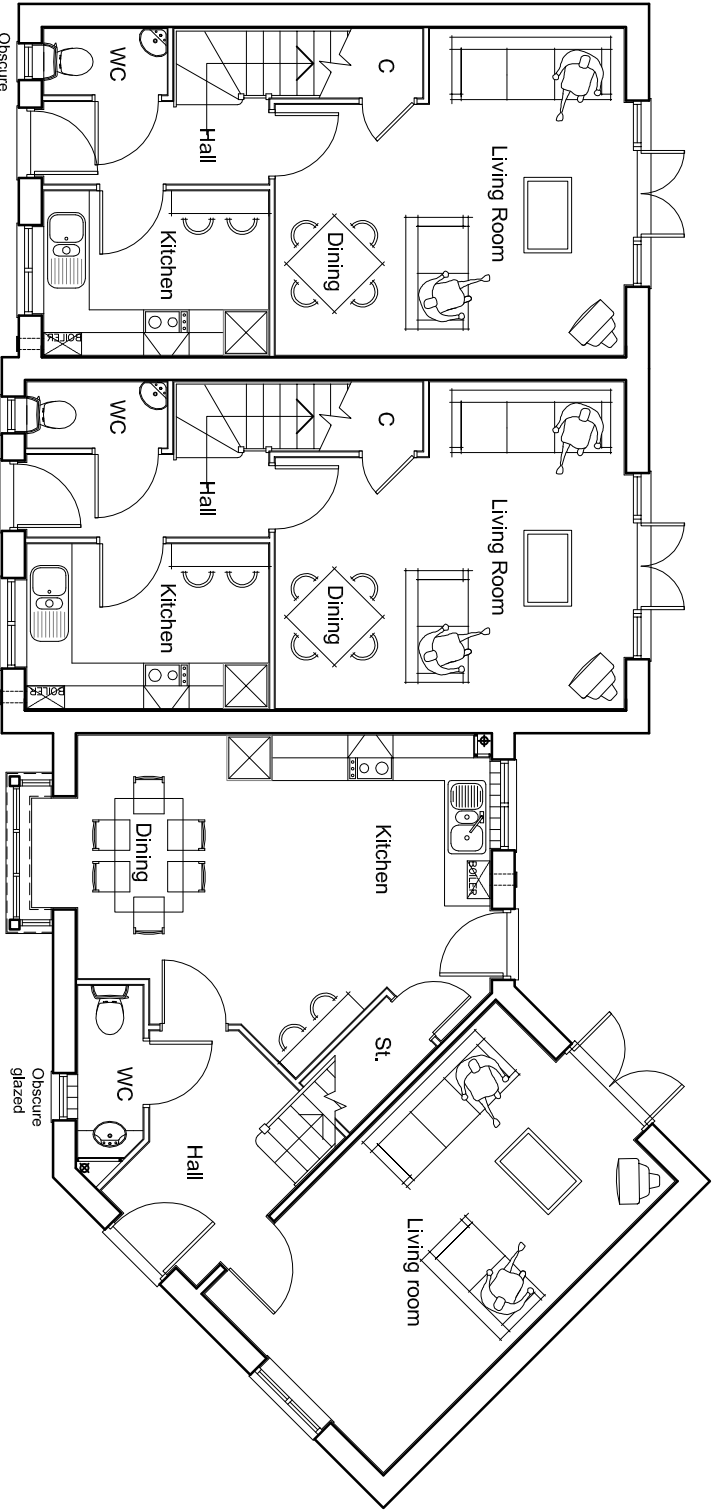

Ground Floor Plan

|           |       |           |       |           |       |           |       |           |        |           |        |
|-----------|-------|-----------|-------|-----------|-------|-----------|-------|-----------|--------|-----------|--------|
| HouseType | 2BH-2 | Variation |       | HouseType | 2BH-2 | Variation | A     | HouseType | 3BH-10 | Variation |        |
| Bedrooms  | 2     | Persons   | 4     | Bedrooms  | 2     | Persons   | 4     | Bedrooms  | 3      | Persons   | 5      |
| Sq.ft     | 733   | Sq.m      | 68.10 | Sq.ft     | 748   | Sq.m      | 69.48 | Sq.ft     | 1086   | Sq.m      | 100.89 |

 

NOTES

Permission is granted to scale from this drawing for the purpose of Local Authority Planning Approval only. In all other circumstances DO NOT scale from this drawing. Please contact this office for any additional information required.

Contractors, Sub Contractors and Suppliers are to check all relevant dimensions and levels of the site and building before commencing any shop drawings or building work. Any discrepancies should be recorded to the Architect.

Where applicable this drawing is to be read in conjunction with the Consultants' drawings.

This drawing is the copyright of Tetlow King Ltd ©. All rights reserved.

Ordinance Survey Data © Crown Copyright. All rights reserved. Licence No. 100007359

| REV | DESCRIPTION   | DATE     | AUTH | CHKD |
|-----|---|----------|------|------|
| A   | Plot 246, 247 living room window and door updated to door and sidelights: 1770mm wide windows to plot 245 amended to 1200mm wide. | 07/08/12 | MP   |      |

PLANNING

ARCHITECTS : URBAN DESIGNERS : SUSTAINABILITY CONSULTANTS

Building 300, The Grange, Romsey Road, Michelmarsh, Romsey, Hampshire, SO51 0AE

Tel: 01794 357703 Fax: 01794 515517 Web: www.tetlowking.co.uk

PROJECT

**Hampshire Farm**

Emsworth

for Bellway Homes and Bloor Homes

DRAWING

**Plots 245-247**

**Floor Plans**

| SCALE      | DATE         | AUTHOR | CHKD  |
|------------|--------------|--------|-------|
| 1:100 @ A3 | May 2012     | MP     | RTV/J |
| JOB NO.    | DRAWING NO.  | REV    |       |
| PL120418   | P.245-247.jp | A      |       |