

Scale in Metres
for 1:100


0 1 2 3 4 5

1 Existing side boundary timber fencing


2 Existing side boundary timber fencing

3 Existing front boundary brick wall




East Elevation

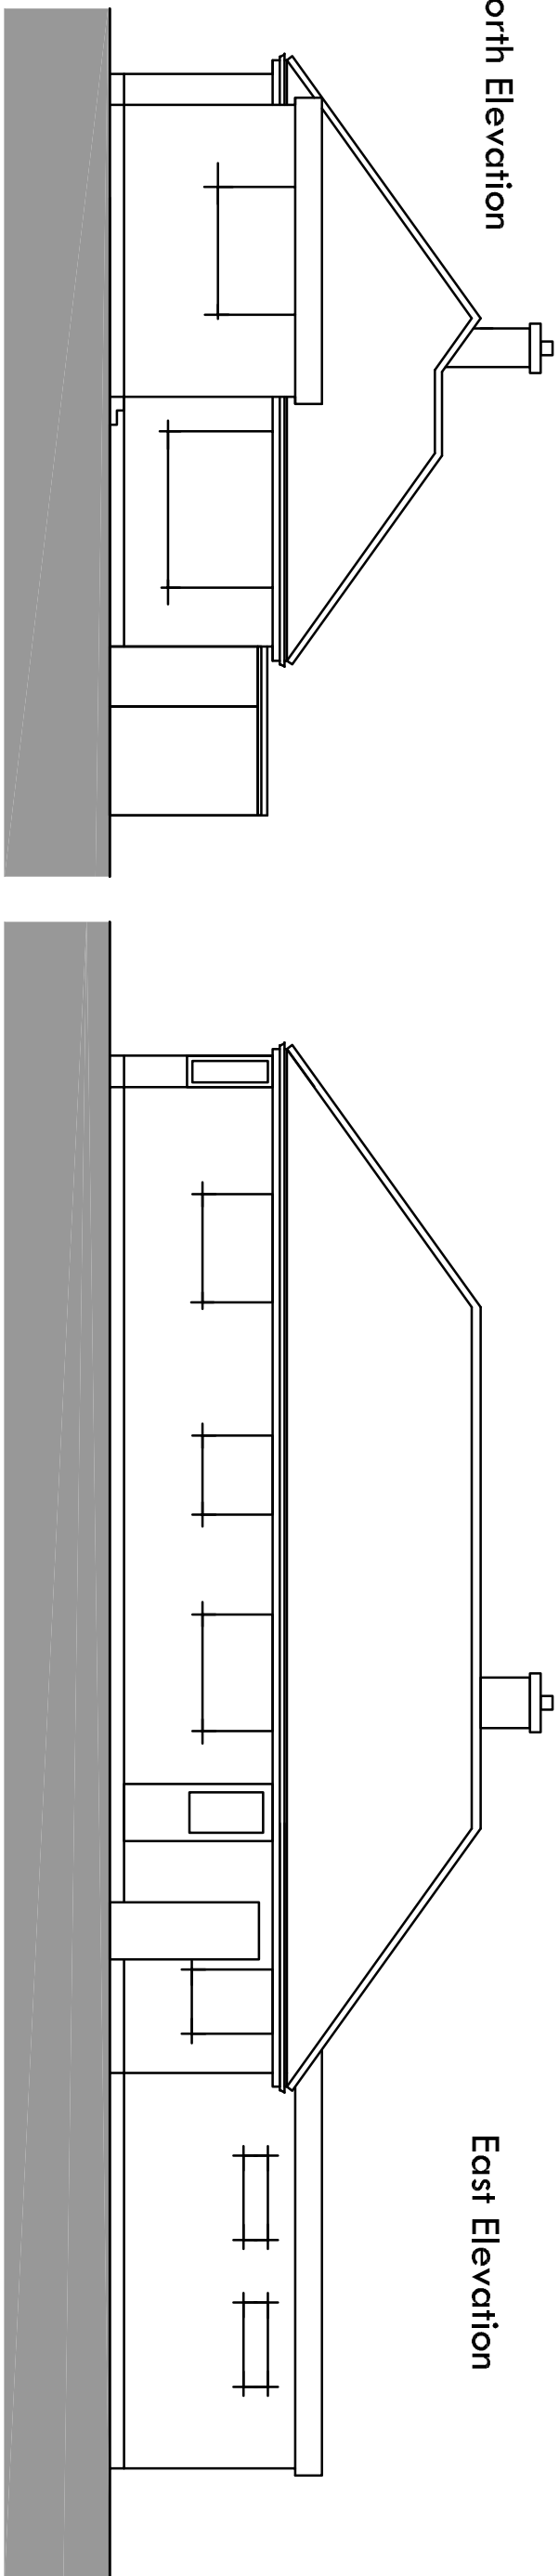




West Boundary

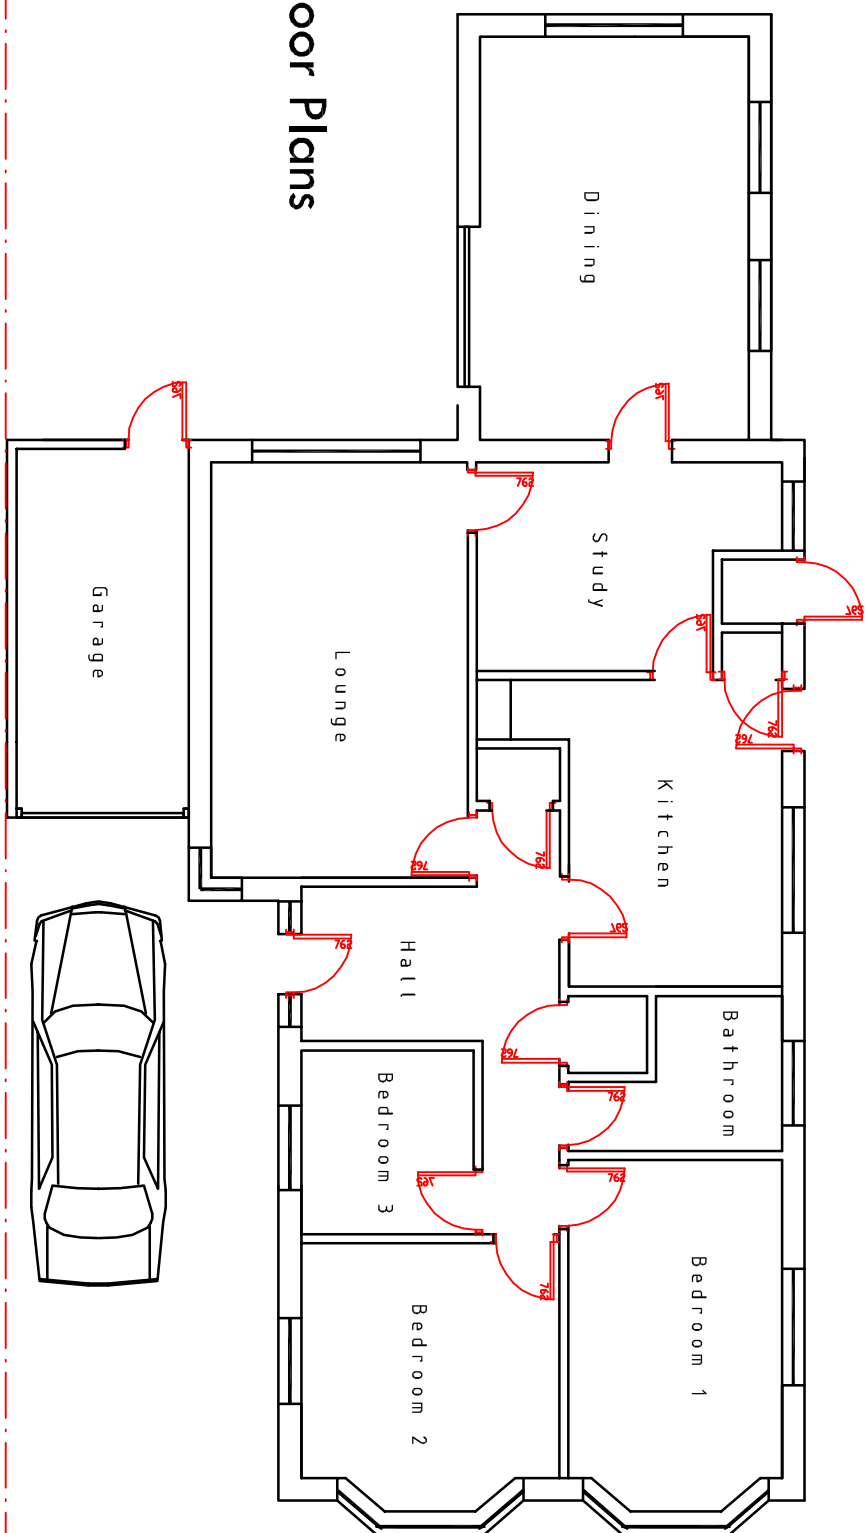



South Elevation

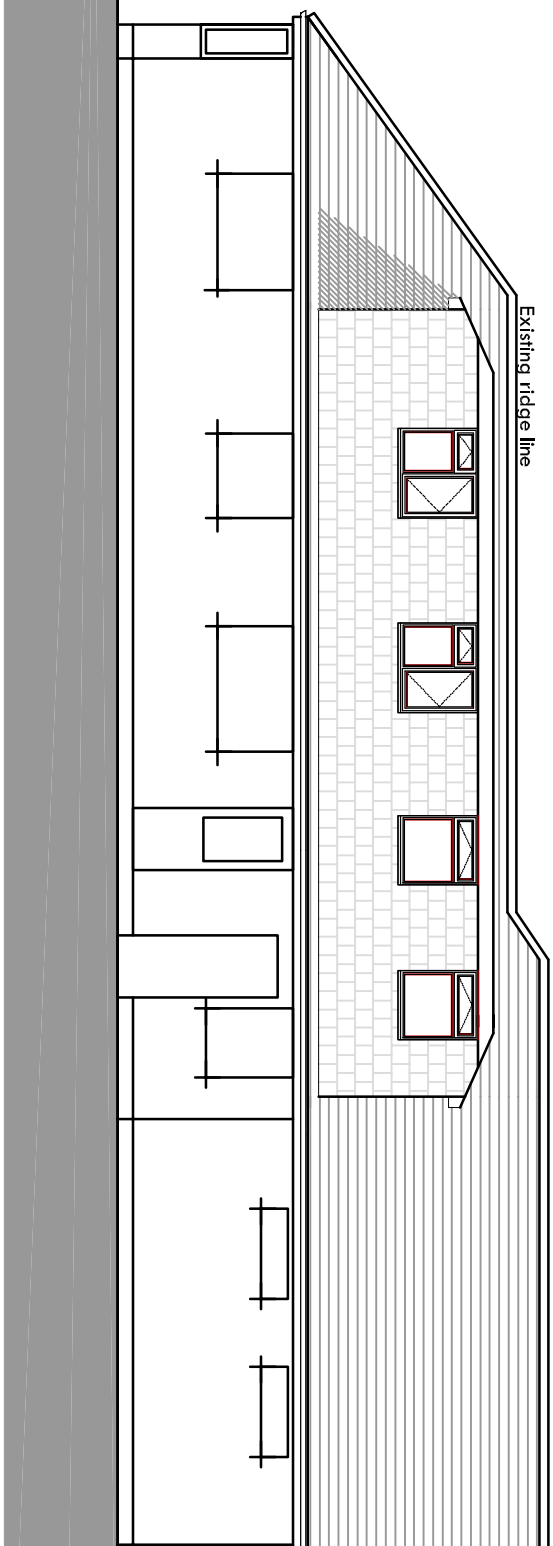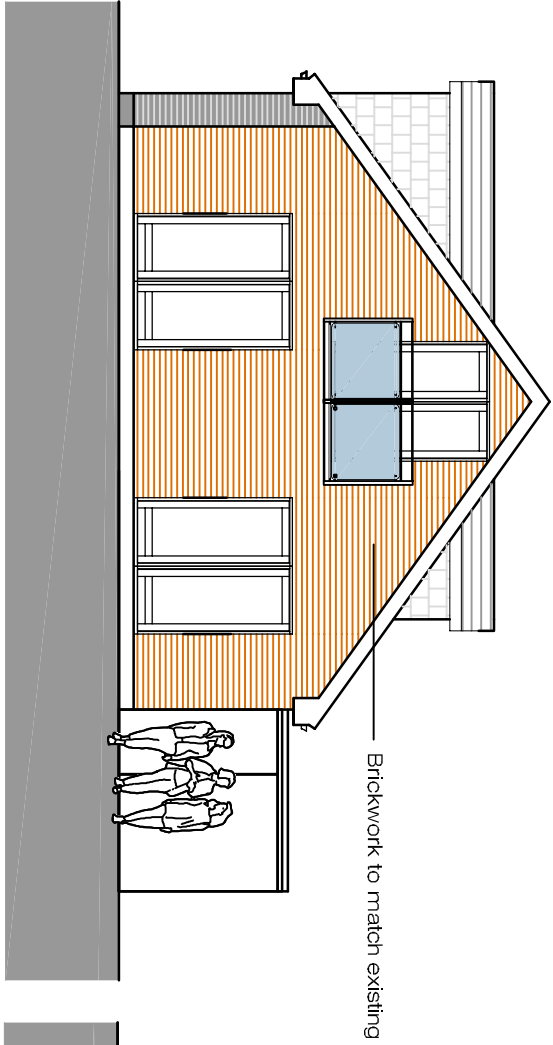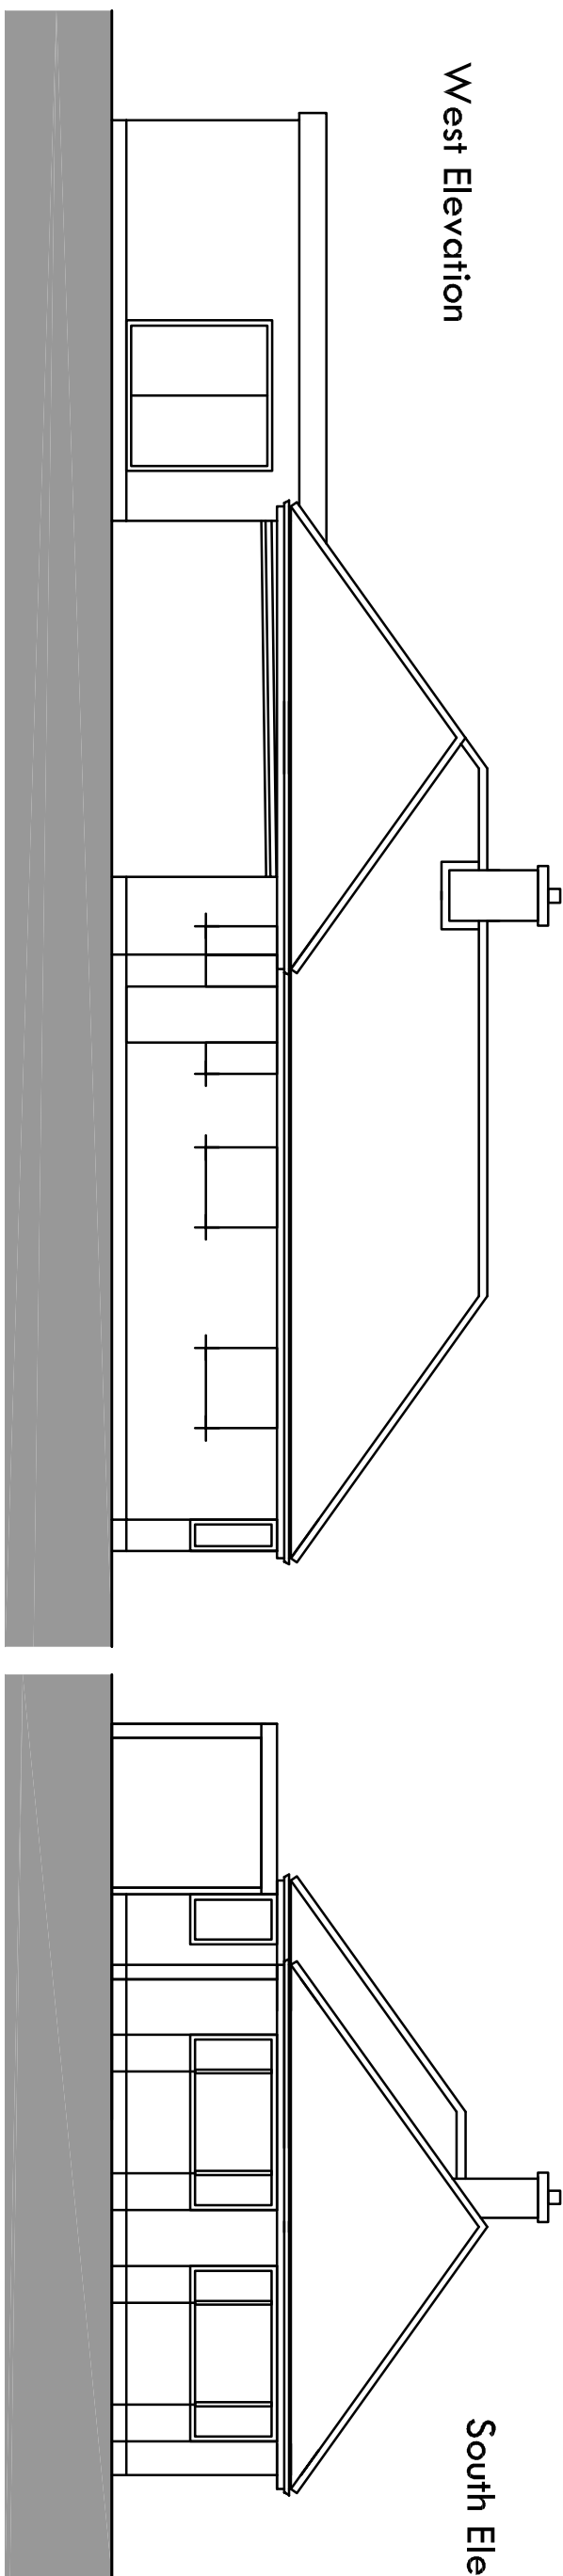

South Elevation

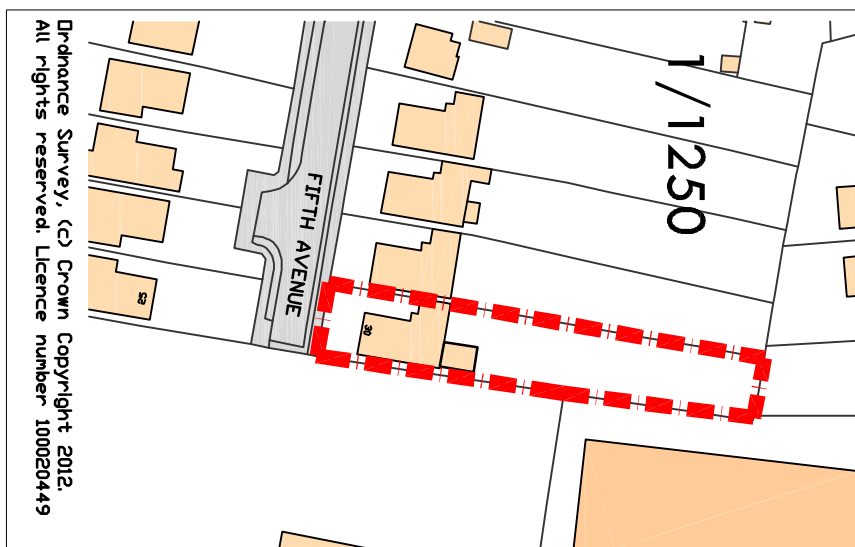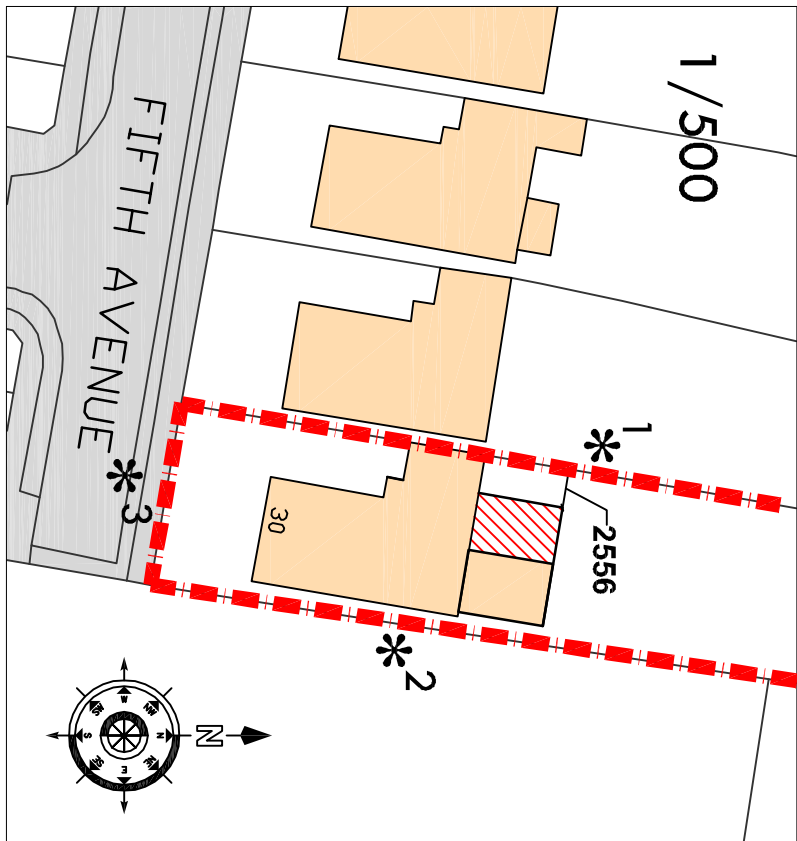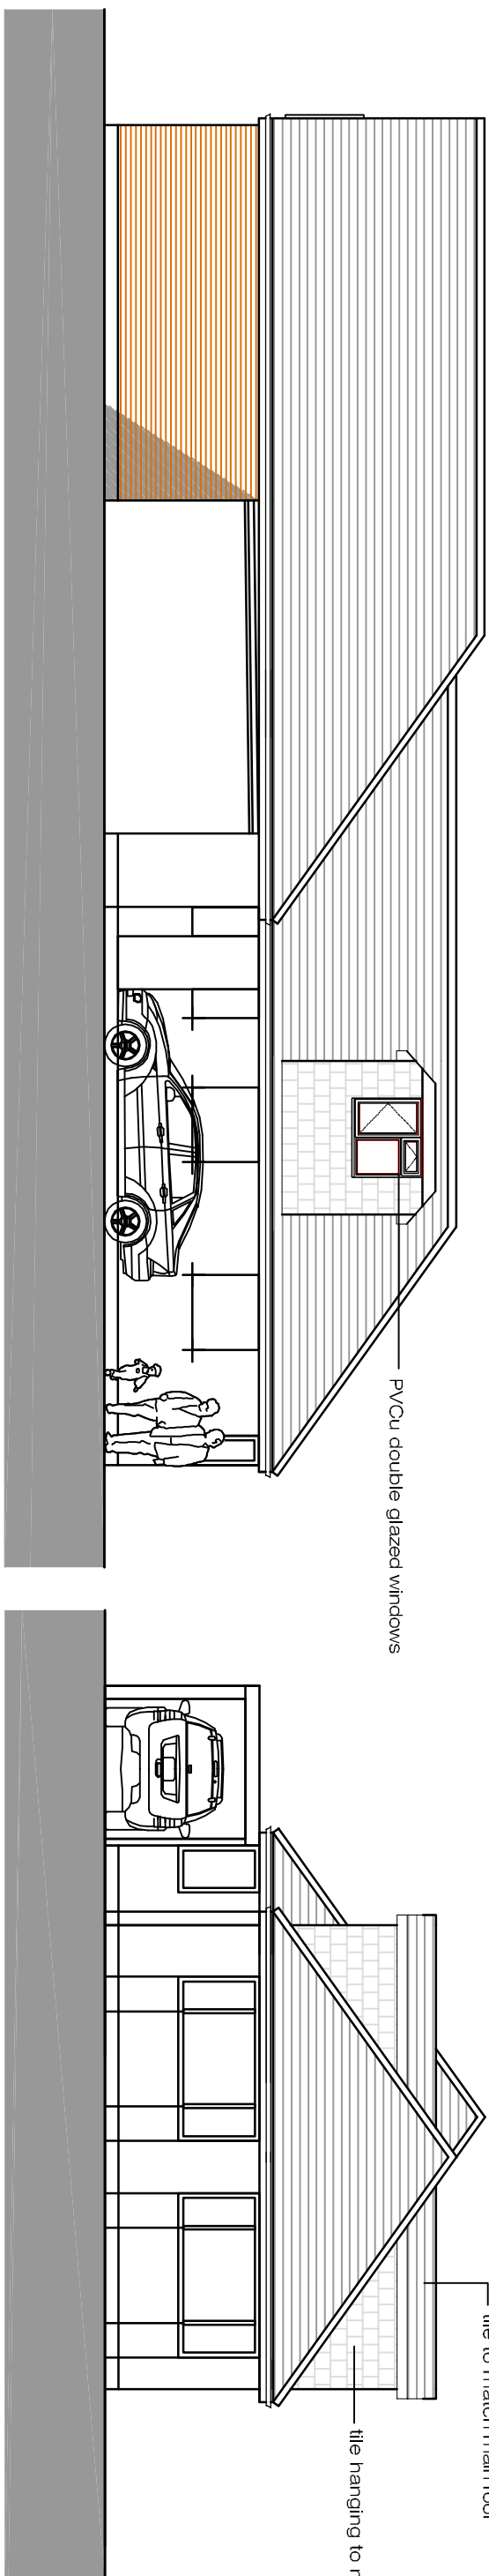

Proposed Floor Plans

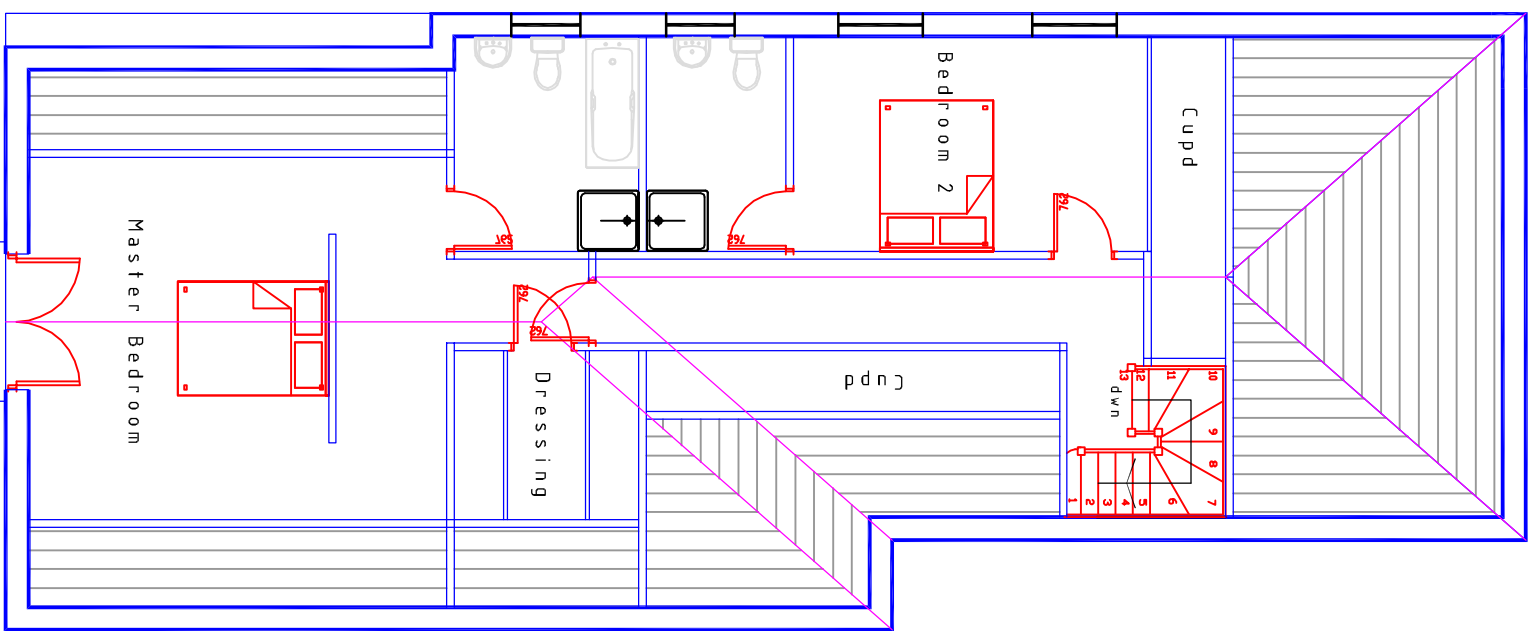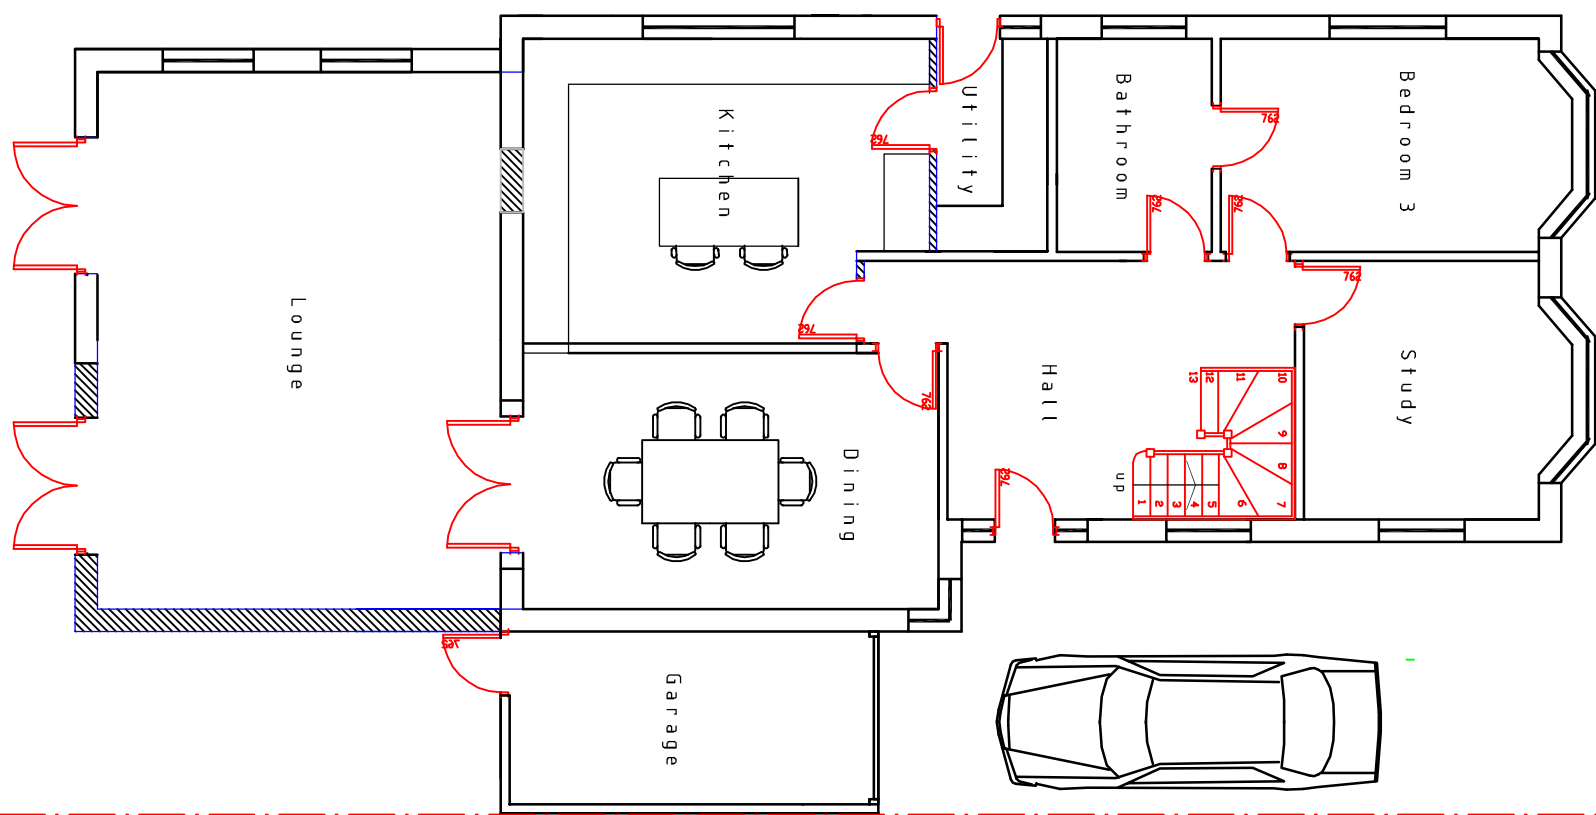[illegible]

Chris Flint Associates Ltd
CHARTERED SURVEYORS - PROJECT MANAGERS
DEVELOPMENT CONSULTANTS

Drawn By CFF	Date 21/05/12	Checked By	Date	Approved By	Date
Drawing No. CFA FULL 01		Revision:		Scale 1:100	

PLANNING