
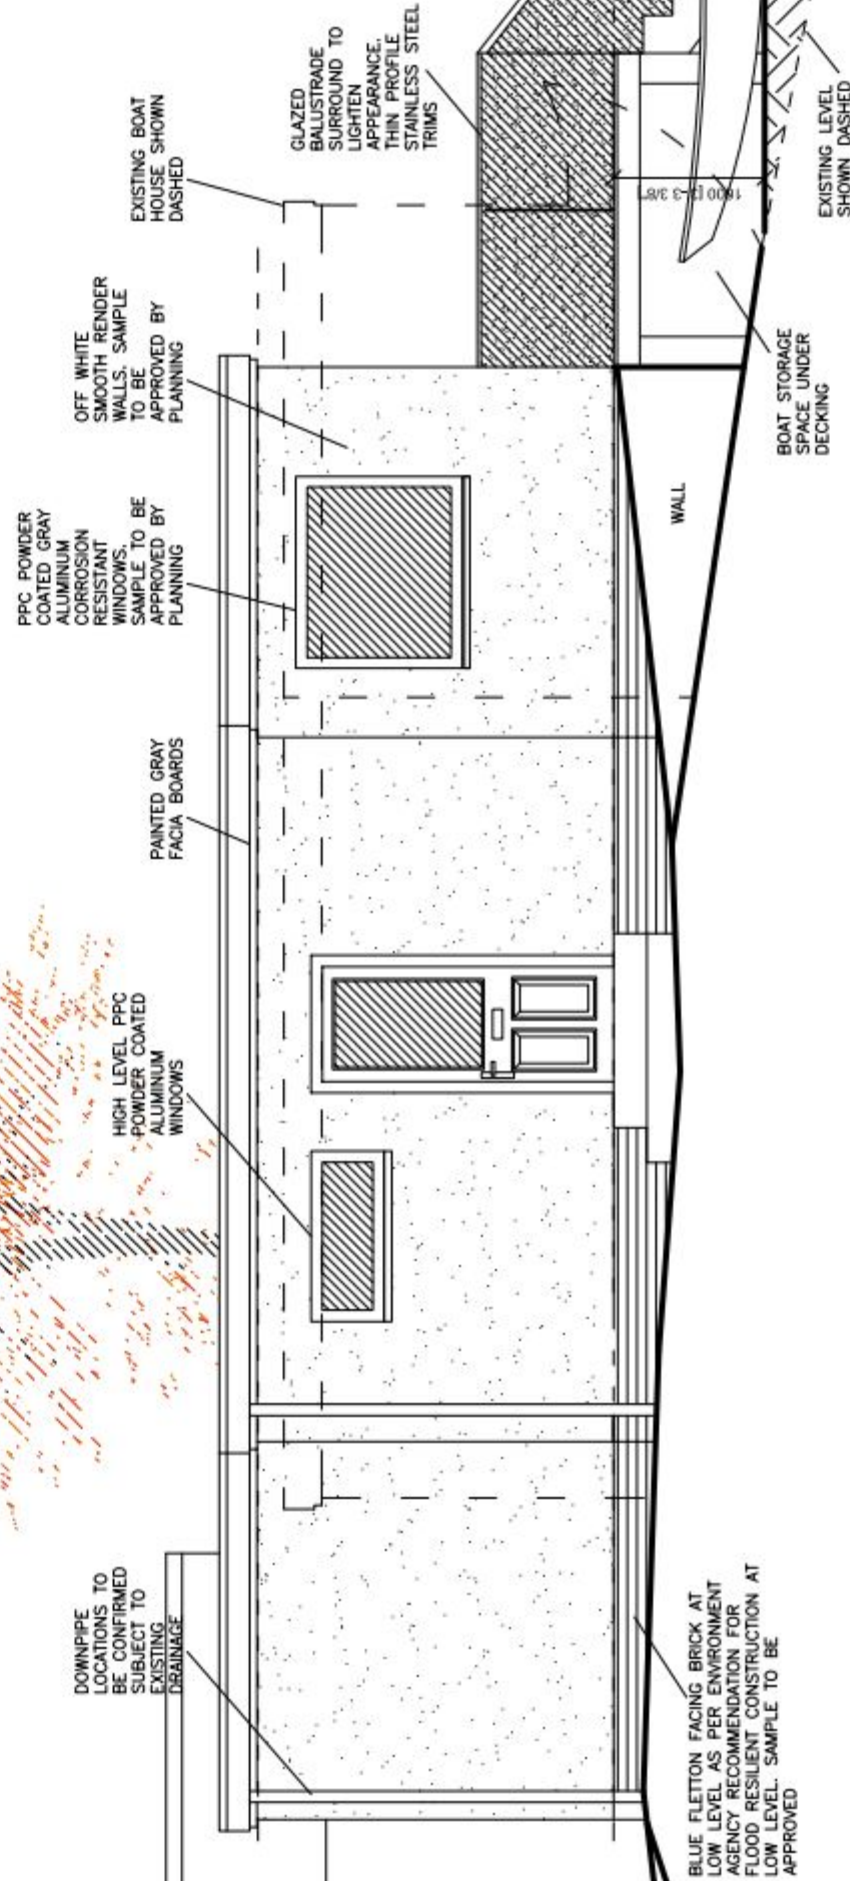


SUPERSEDED

8.00m
7.00m
6.00m
5.00m
4.00m
3.00m

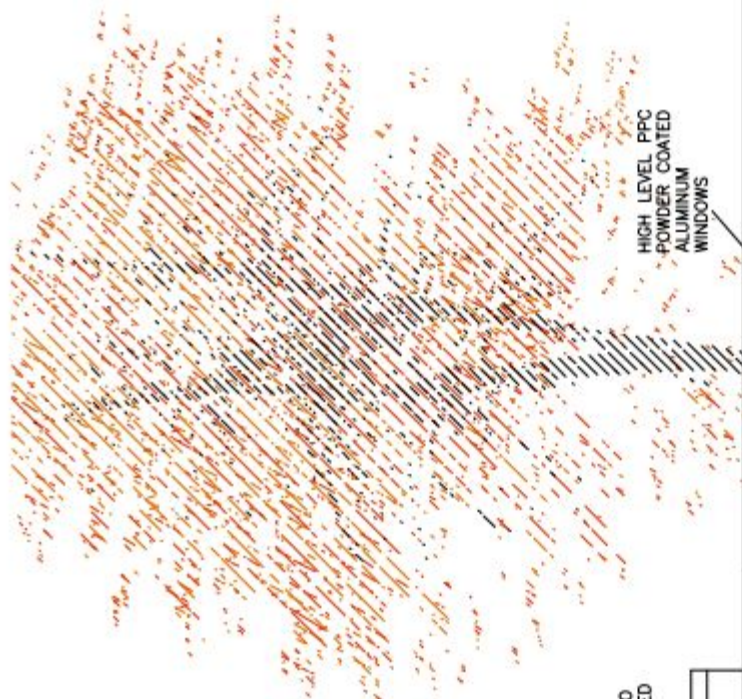

PROPOSED EAST ELEVATION 1:50

No. | Date | Description | Drawn/Check By

CLIENT
MR STEVE BELL

PROJECT
PROPOSED BUNGALOW

TITLE
EAST ELEVATION

DRAWING STATUS
FOR PLANNING

DRAWN SP CHECKED JP

SCALE 1:100

DATE JAN 2013

ACL Design

6 Watersmeet Road

Sheffield, S6 5FA

acldesign@live.co.uk

ARCHITECTURE - PLANNING BUILDING REGULATIONS

JOB NO. 2012-04	DRAWING NO. PL - 104	REV -
--------------------	-------------------------	----------