

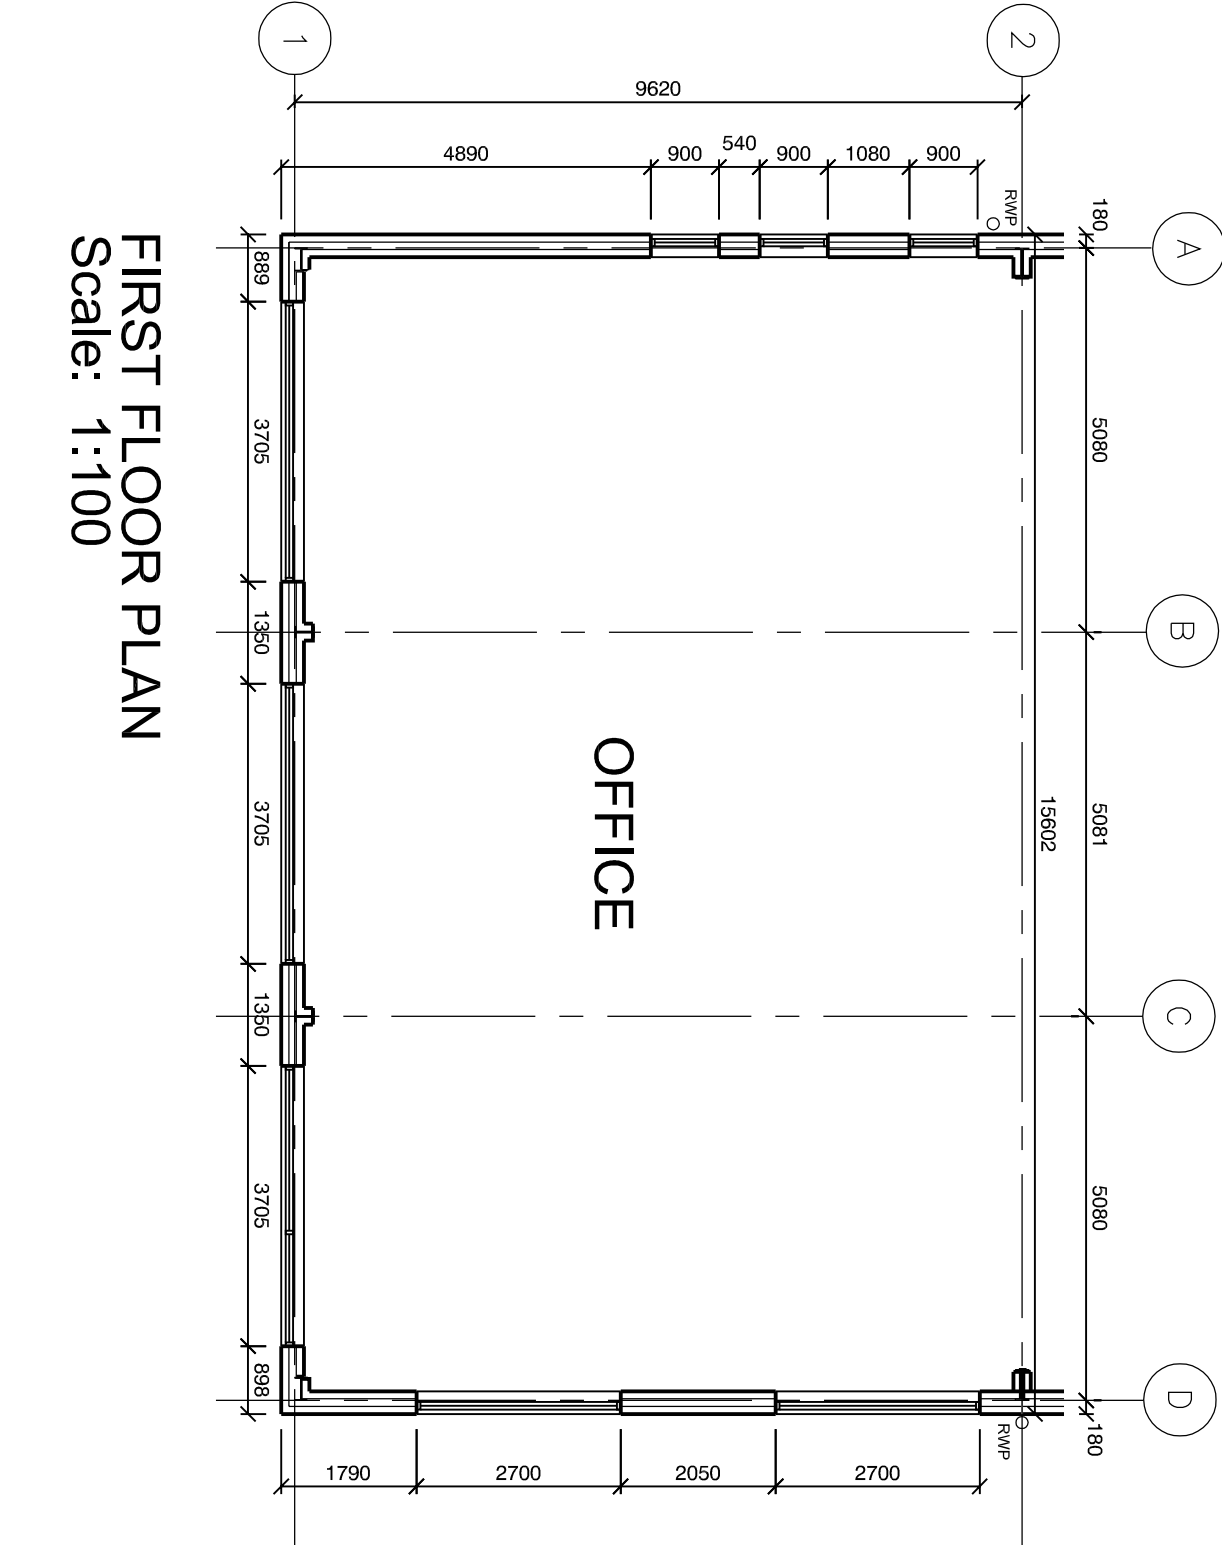


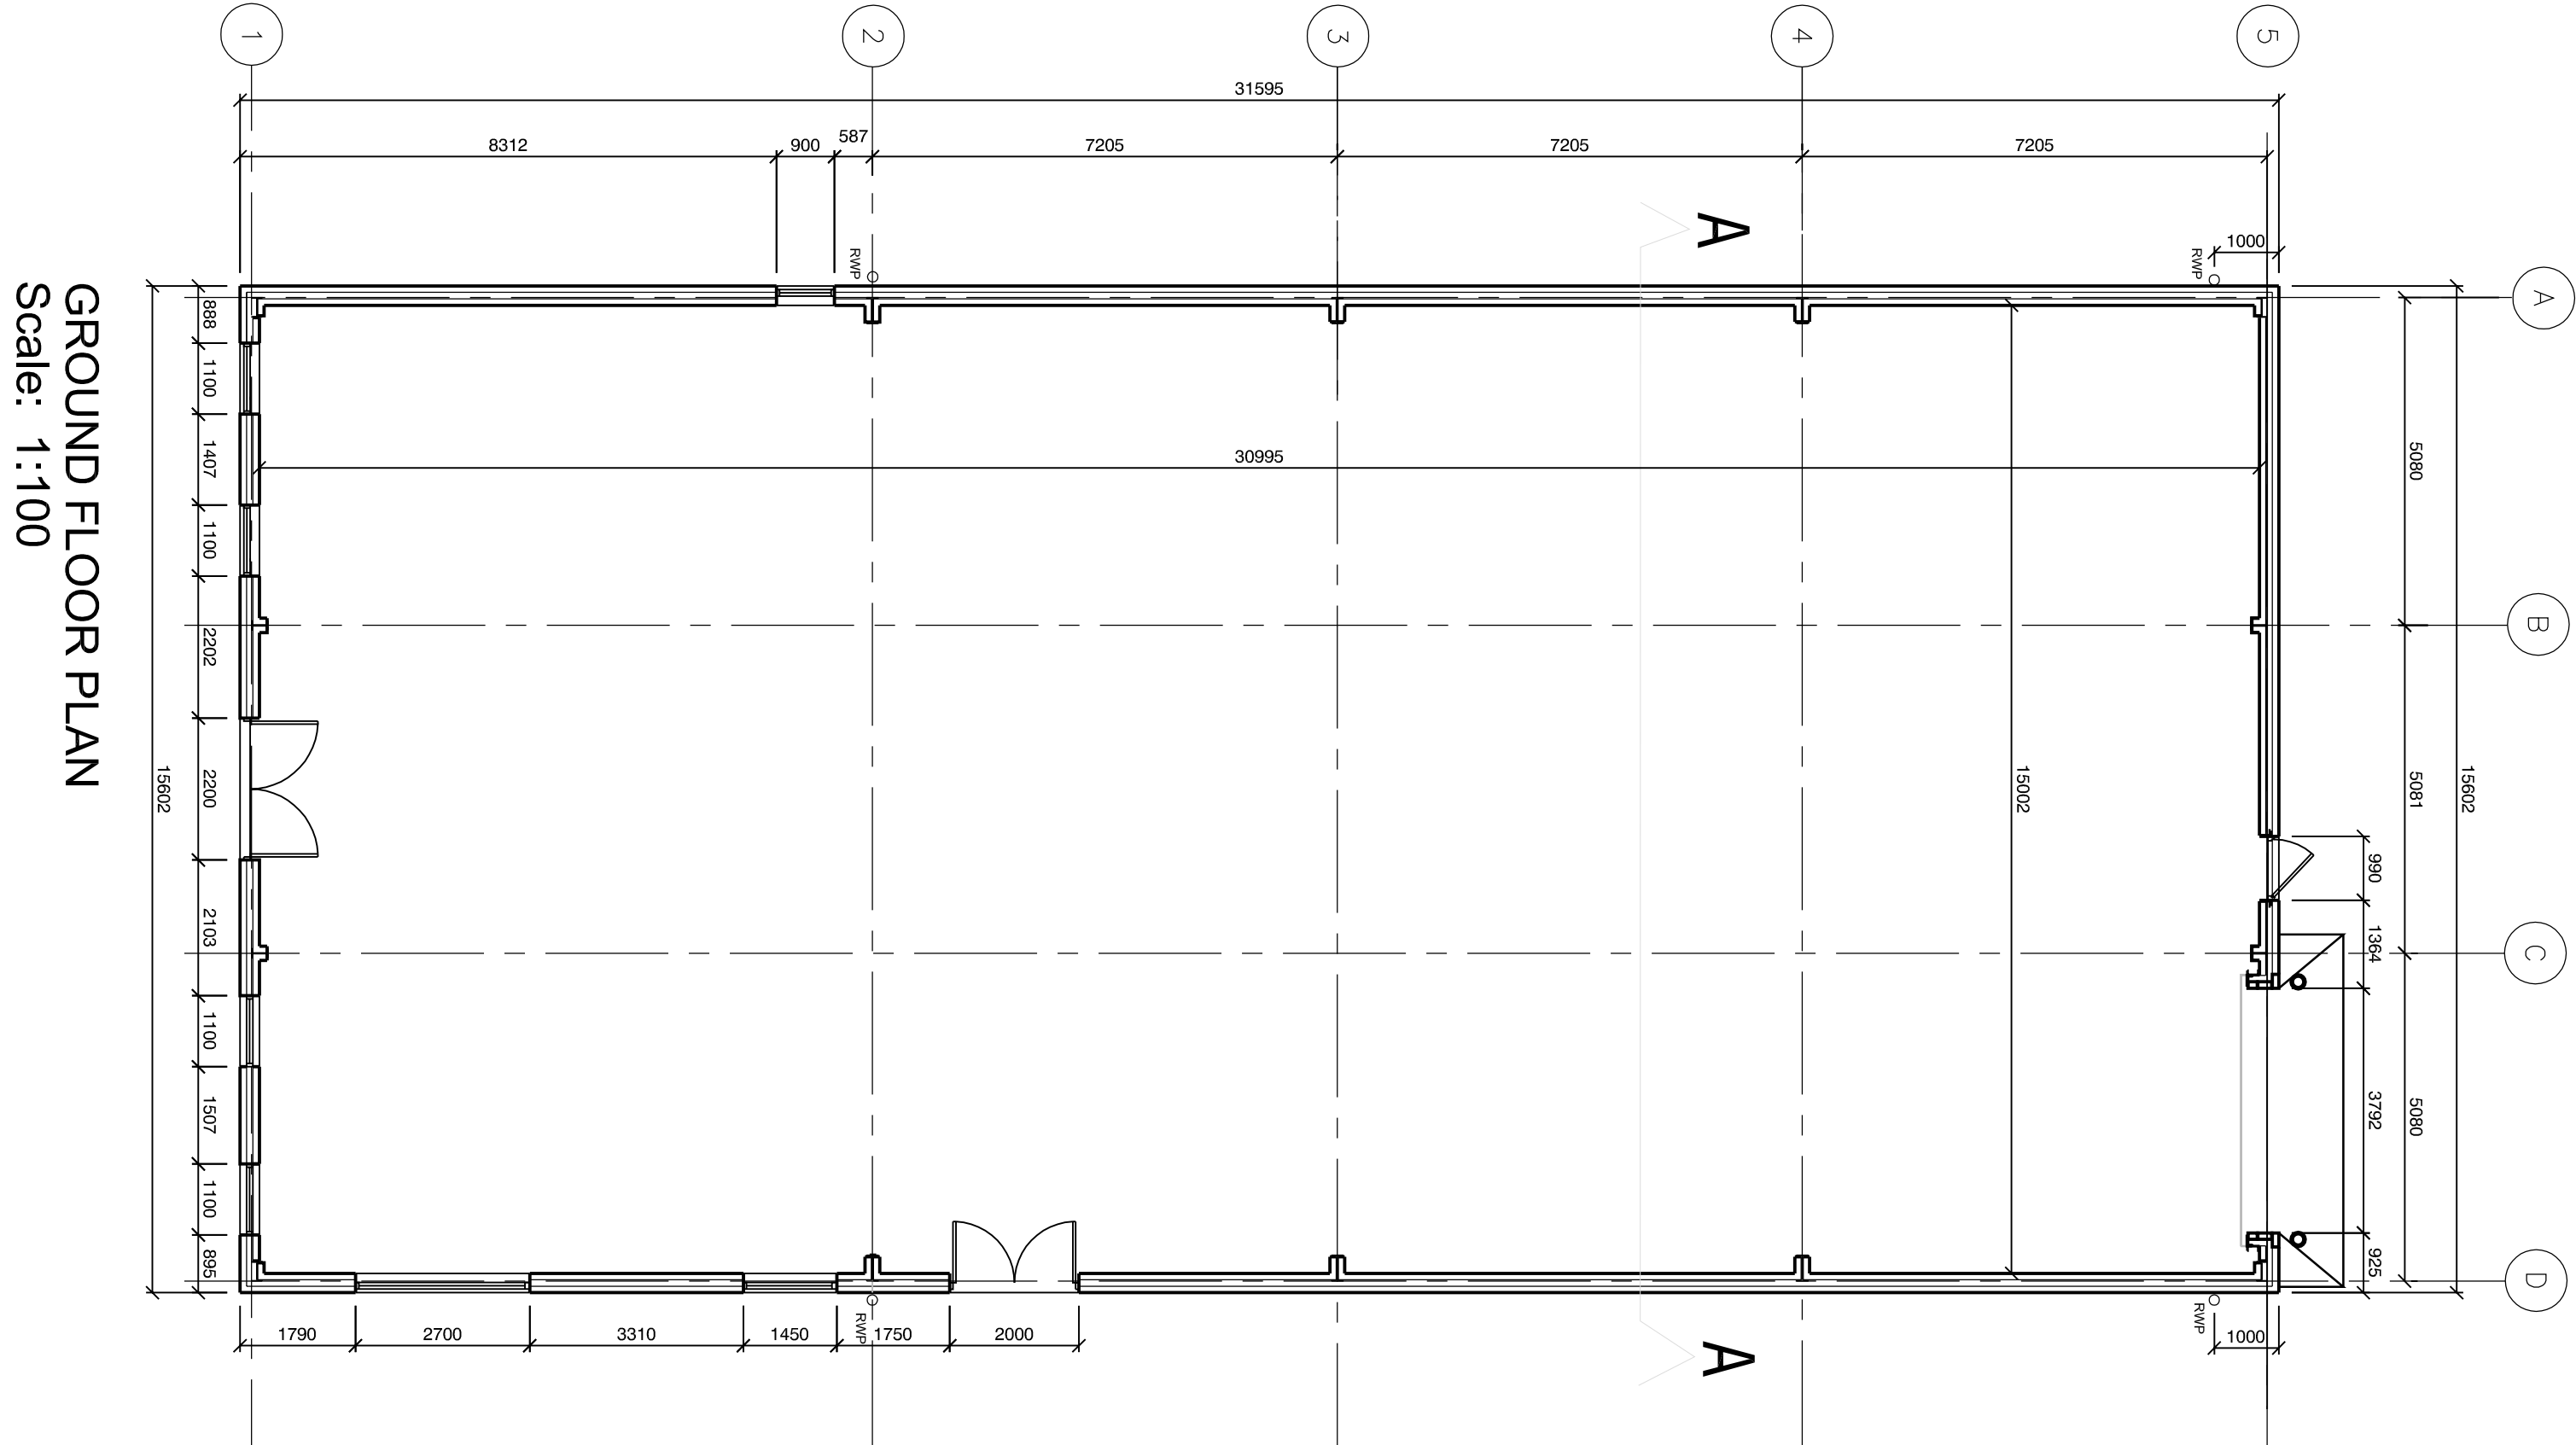

A		Amendments to HMF requirements		06.11.12
REV	DESCRIPTION			DATE
REVISION				
job no.		drawing no.		rev.
146-200		201		A
scale	1:100 @ A1	drawn by	CB	date
30.10.12				
C&P P&C WYHAMANT/SCIENT TRADE PARK/CHCI CONSTRUCTION DRAWINGS/UNIT 2				

UNIT 2 - HMF
Solent Trade Park
Solent Road
HAVANT

FLOOR PLANS

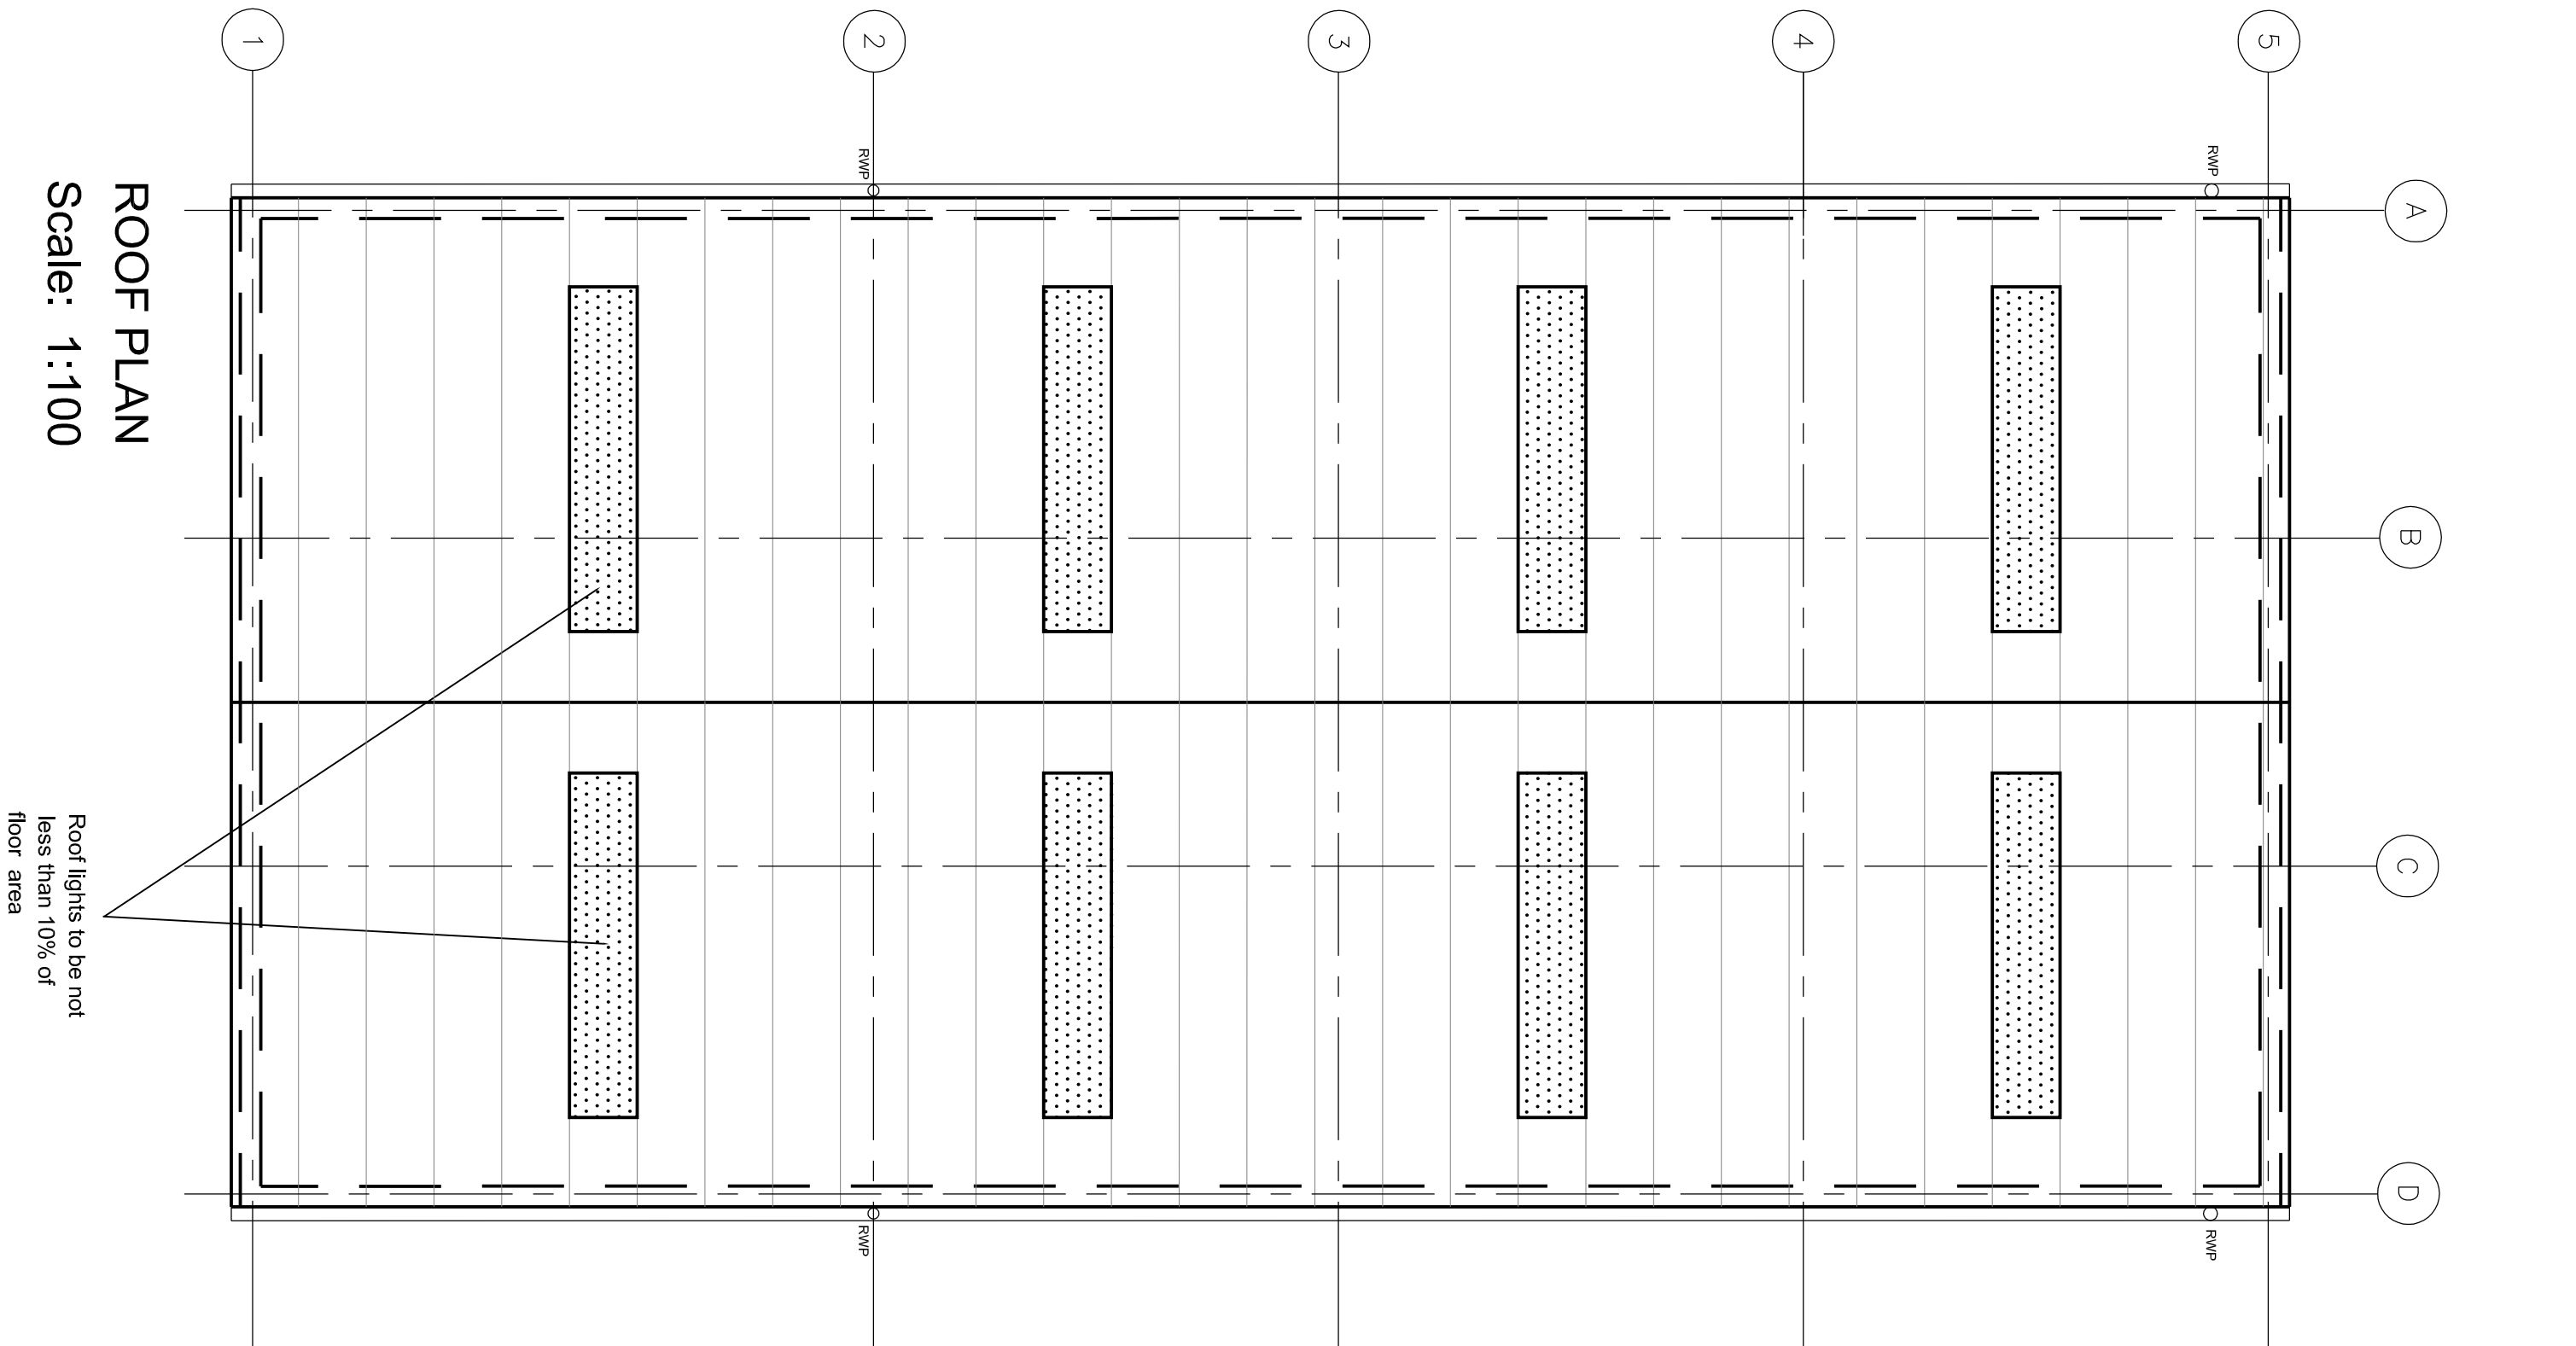

Ruslington House, Worthing Road, Ruslington, West Sussex, BN15 3PS
Tel No: (01903) 777777 Fax No: (01903) 777700