
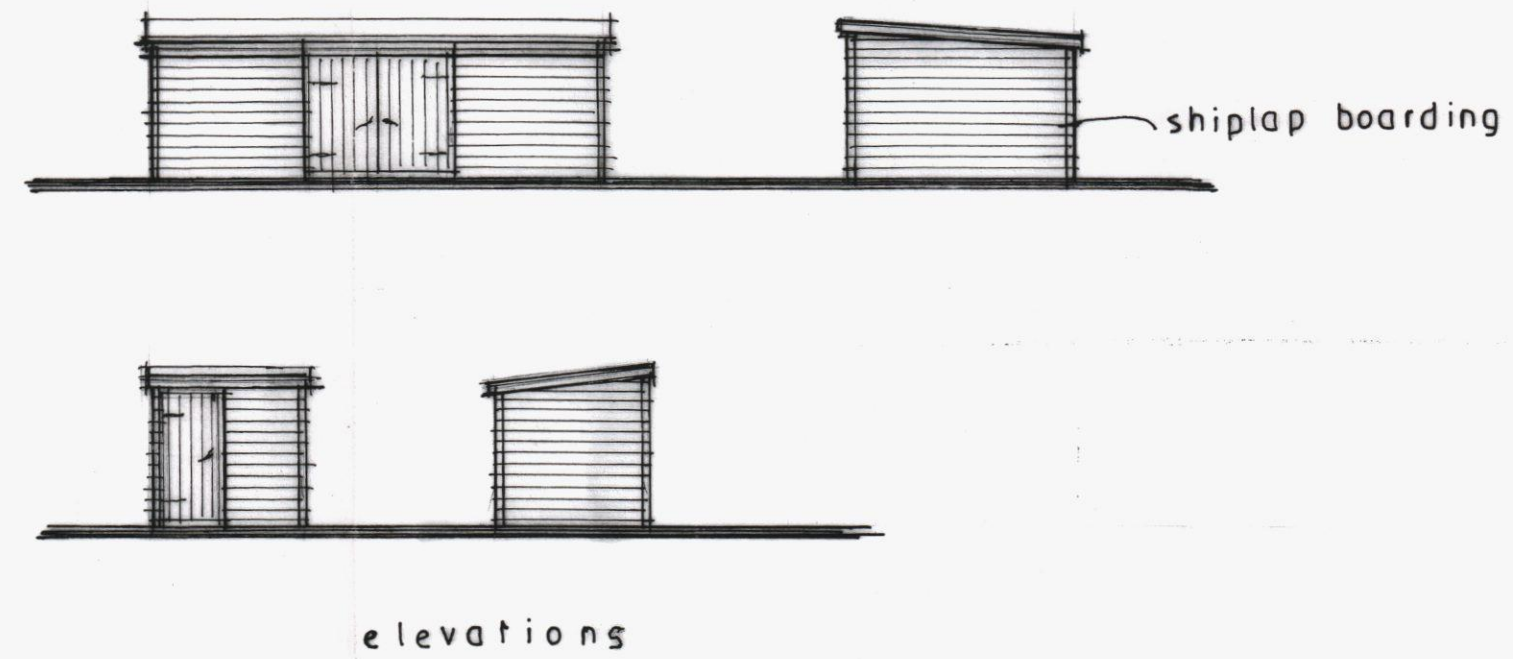


HAVANT BOROUGH
COUNCIL
28 SEP 2012
RECEIVED

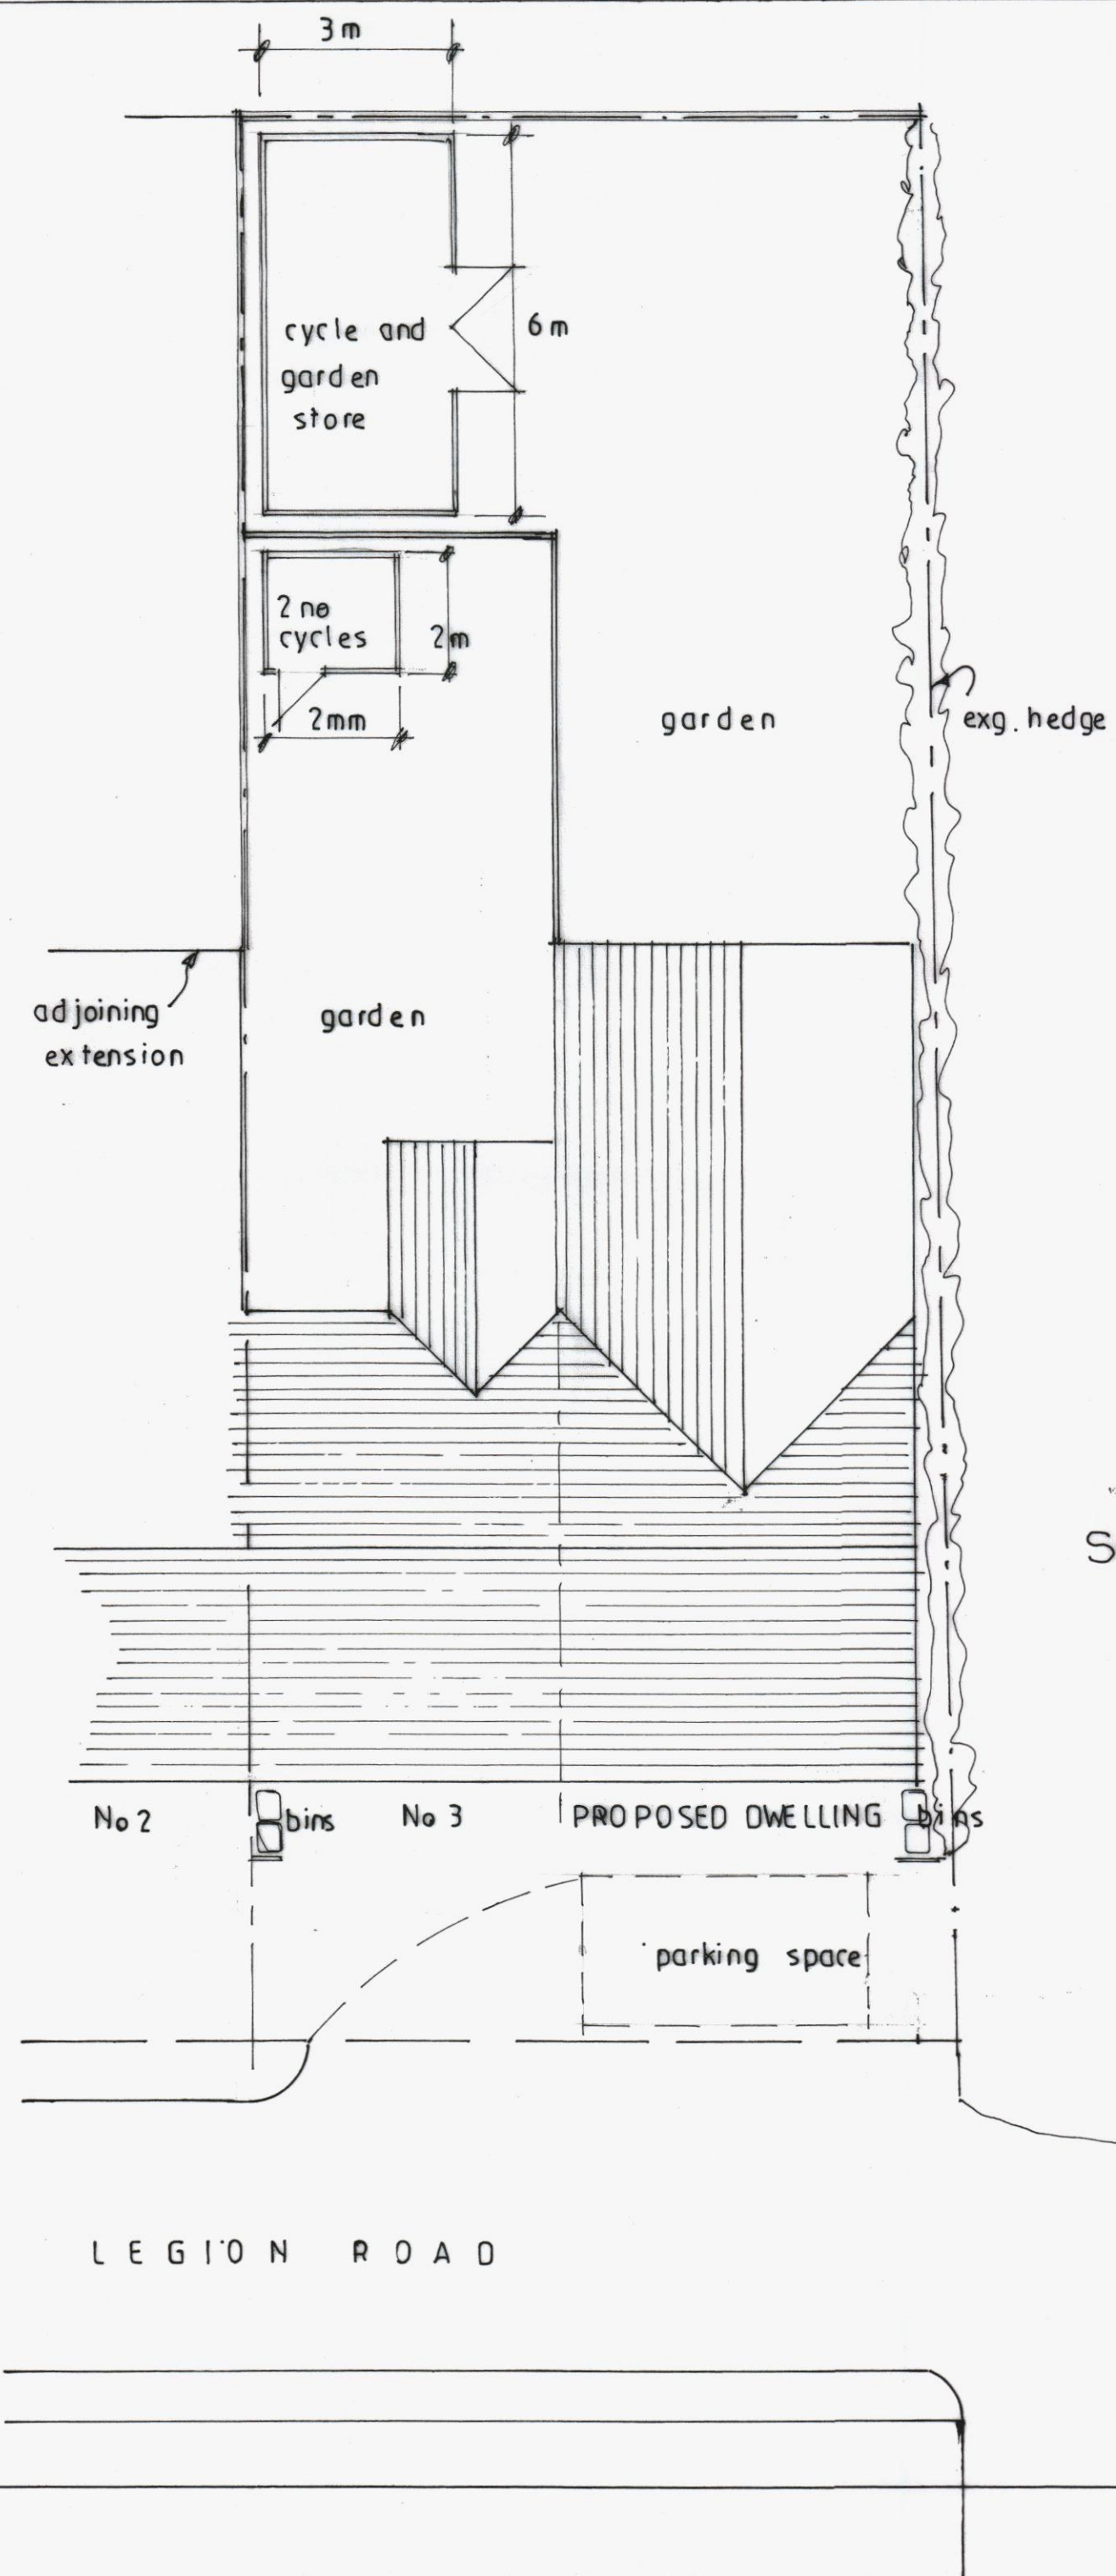

site/roof plan
1:100

PROPOSED DWELLING
ATTACHED TO 3 LEGION ROAD
HAYLING ISLAND PO11 9ES

SITE PLAN
Scale 1:100

ORG No 3

PUBLIC CAR PARK