


NOTES:

Dimensions to be checked on site before commencing work.
Any discrepancies shall be reported to the architect immediately.

Do not scale from these drawings except for planning purposes.
Use figured dimensions only.

Where applicable this drawing is to be read in conjunction with other consultants drawings.

This drawing is the copyright of hda projects ltd.

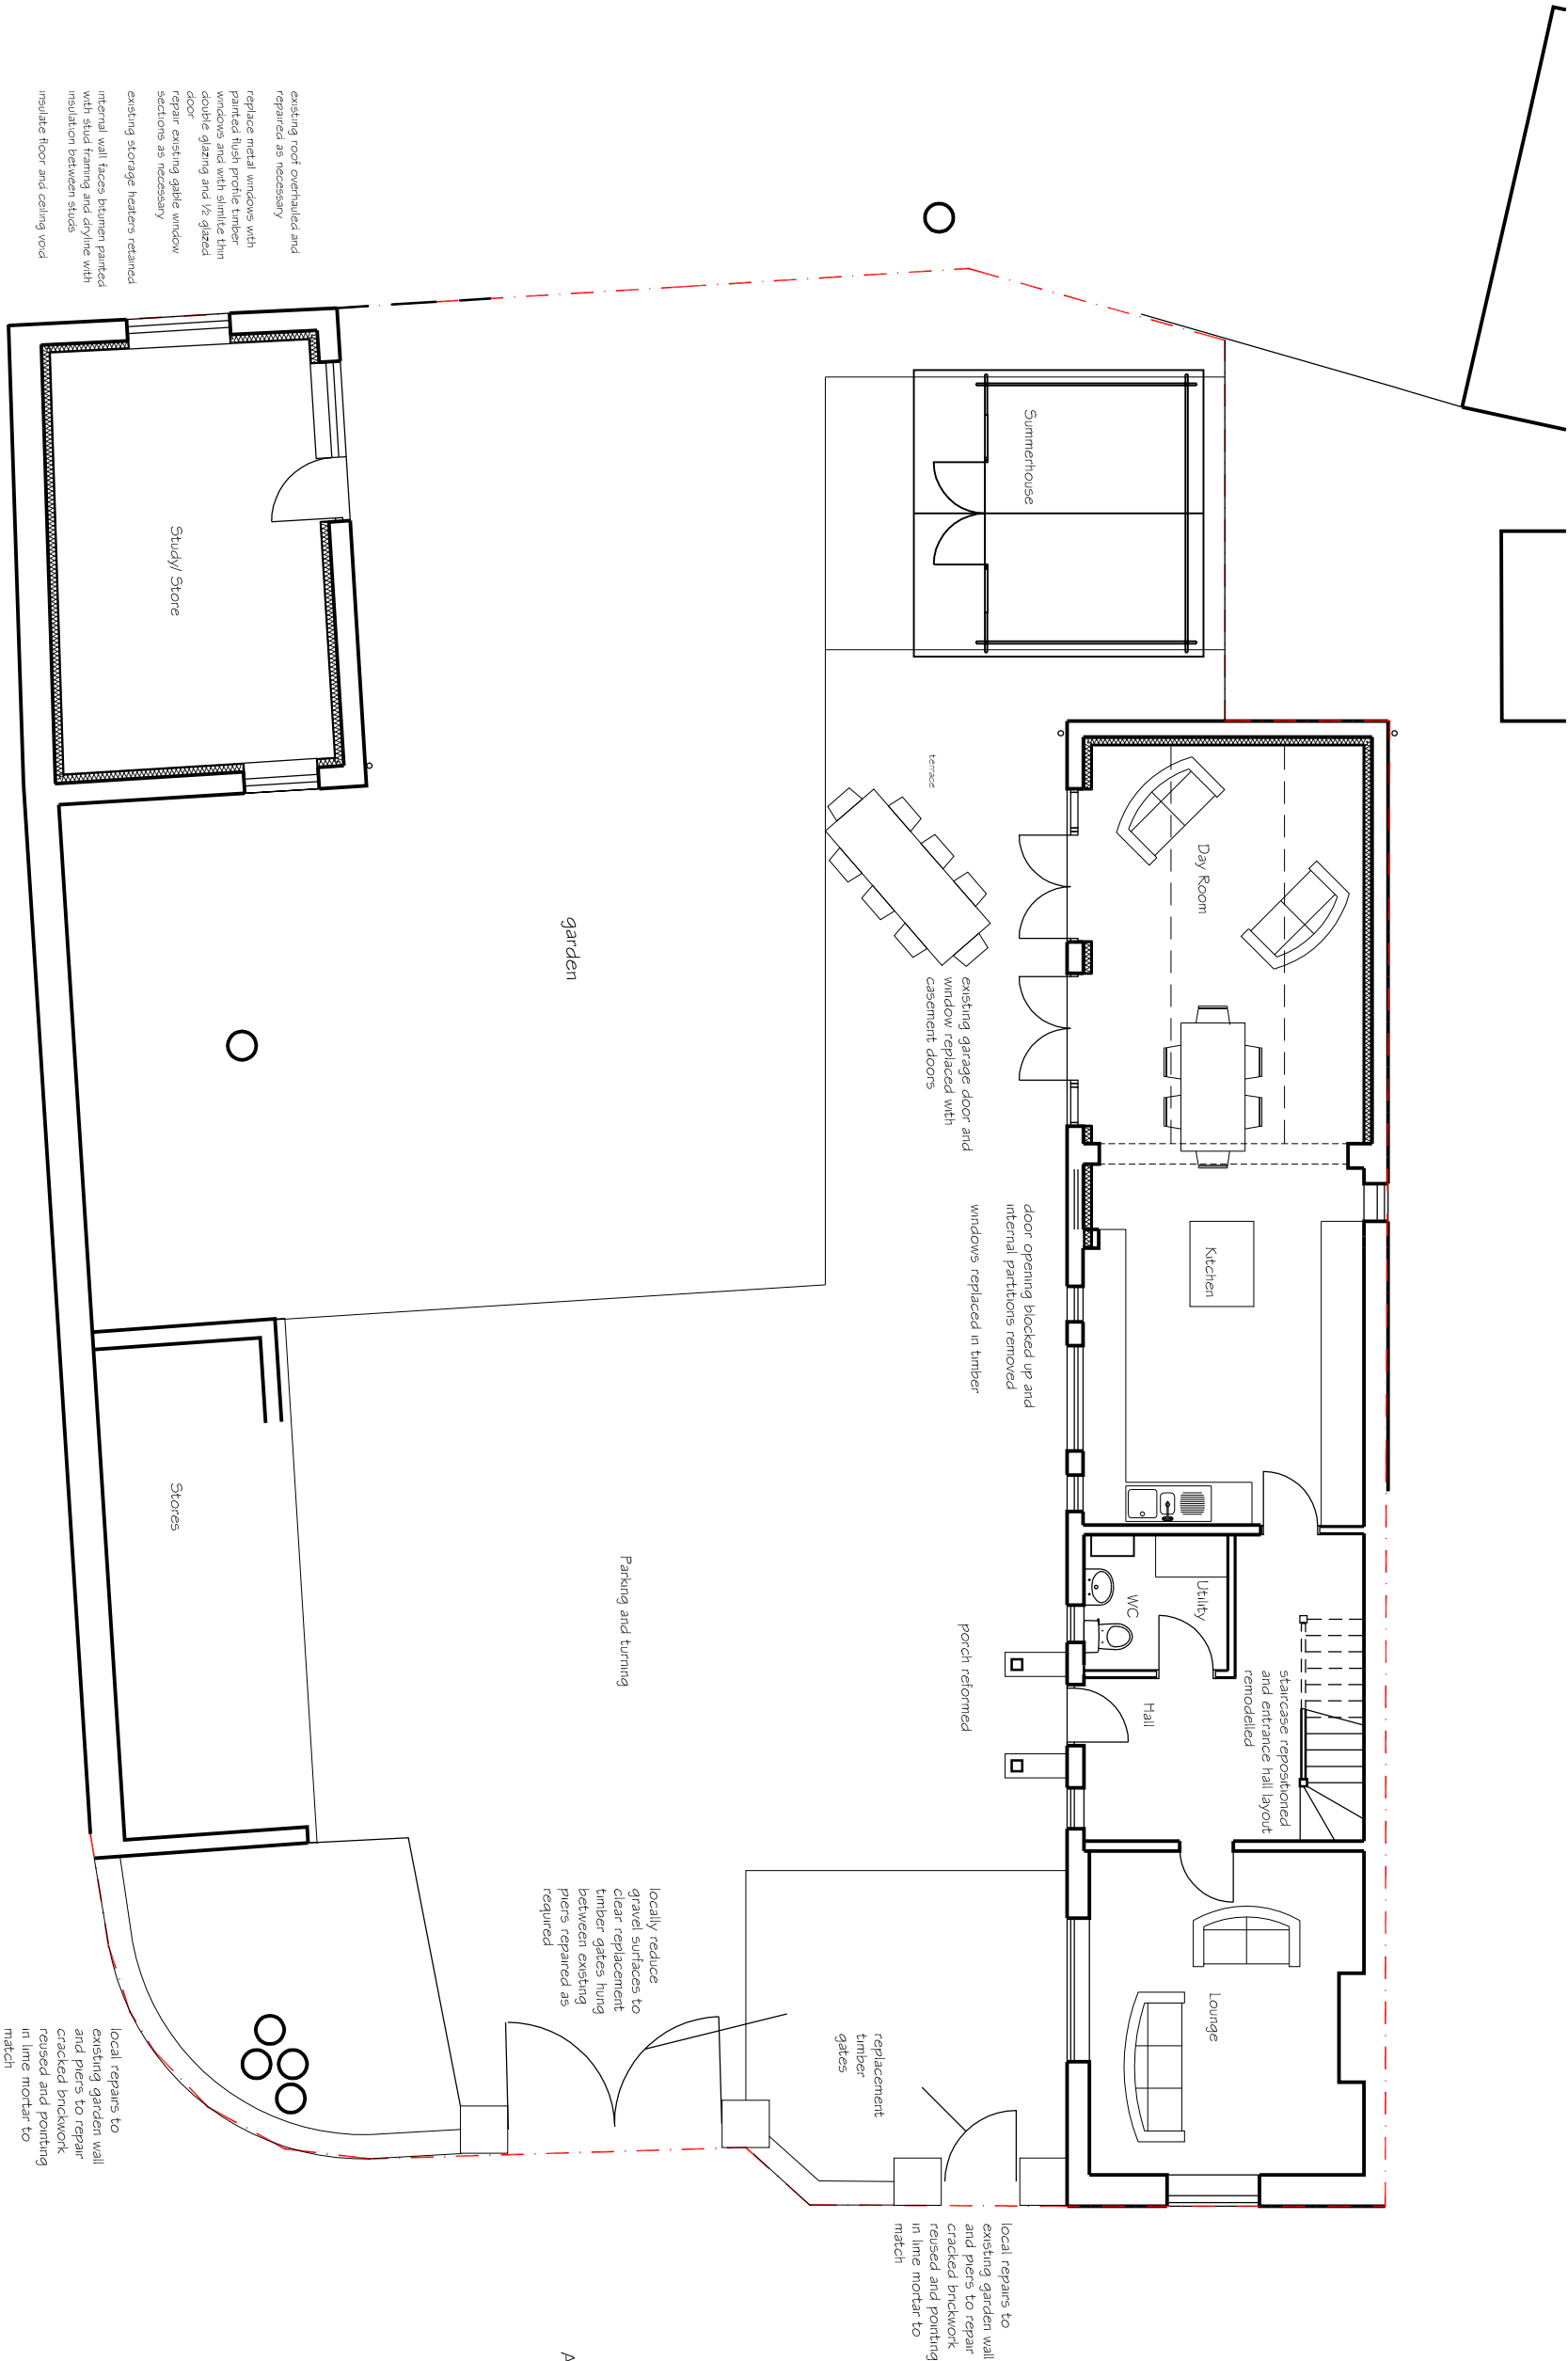

Site Plan

A Aug 2012 Annexe and wall repairs

Rev	Date	Amendment
-----	------	-----------

hda projects

6 The Old Flour Mill - Queen Street - Emsworth - Hampshire - PO10 7BT - New Mob 07661 287017
Tel: +44 (0) 1243 373655 Mob 07667976618
e-mail: hda.projects@btinternet.com

For Mr + Mrs C Dodd

Project
Hall Place Cottage
South Street
Havant
PO9 1DA

Title
Site Plan

Date	Drawn	Scale	Checked
June 2012	wm	1 : 100 @ A3	
Job Number	Prefix	Drawing Number	Revision
I 204	P	06	A