

NOTES:


Dimensions to be checked on site before commencing work. Any discrepancies shall be reported to the architect immediately.

Do not scale from these drawings except for planning purposes.


Use figured dimensions only.

Where applicable this drawing is to be read in conjunction with other consultants' drawings.


All drawings to be read in conjunction with specification and all other drawings including structural engineer and mechanical and electrical drawings / specification

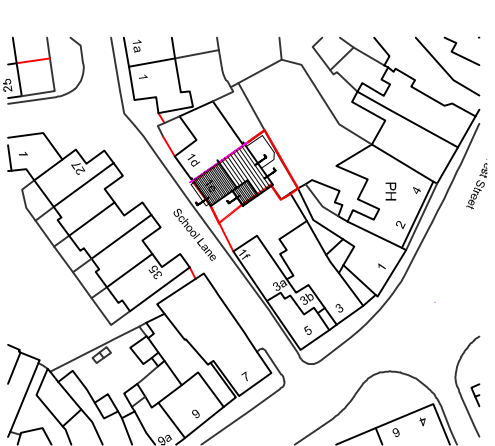


Ordnance Survey, (c) Crown Copyright 2013. All rights reserved. Licence number 100020449

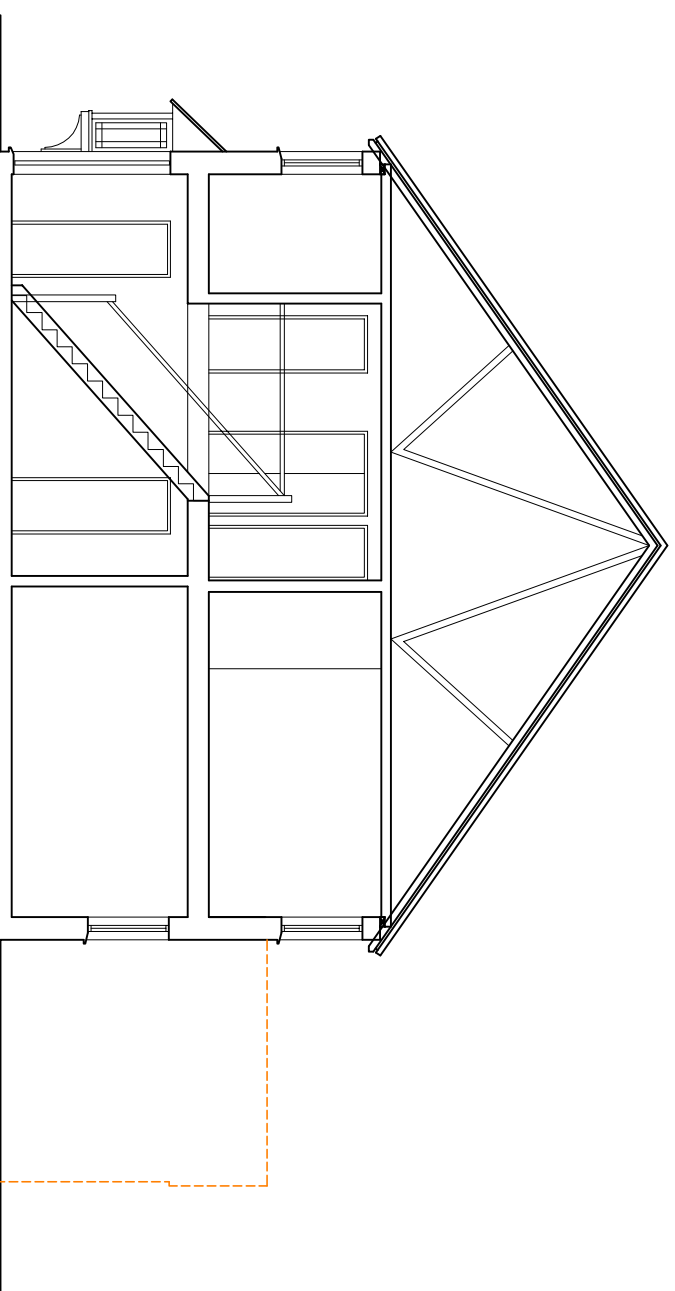


Existing Section AA @ 1:100

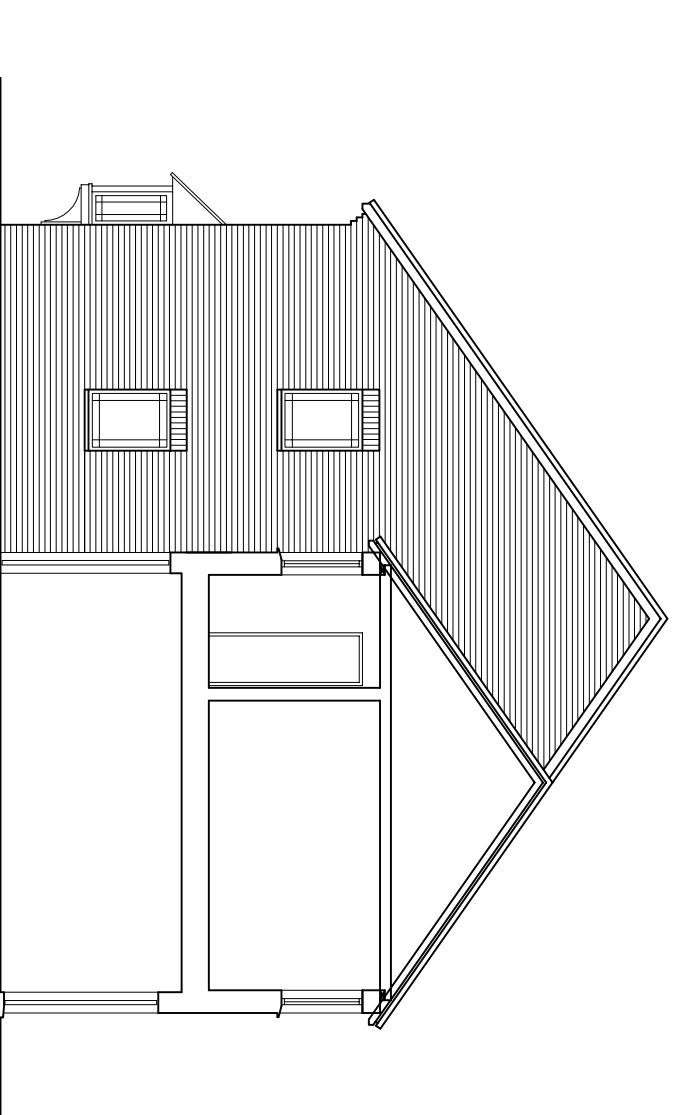


Existing Section BB @ 1:100

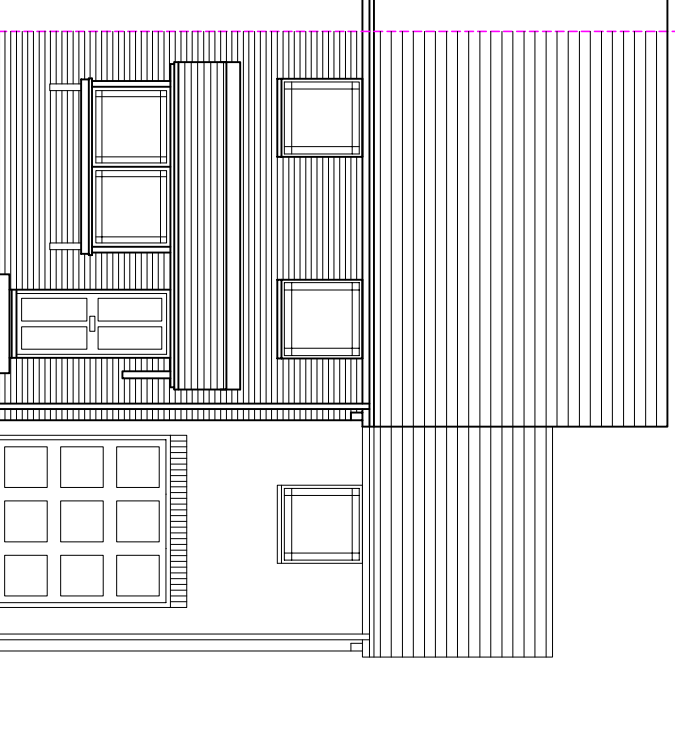


Existing South Elevation @ 1:100

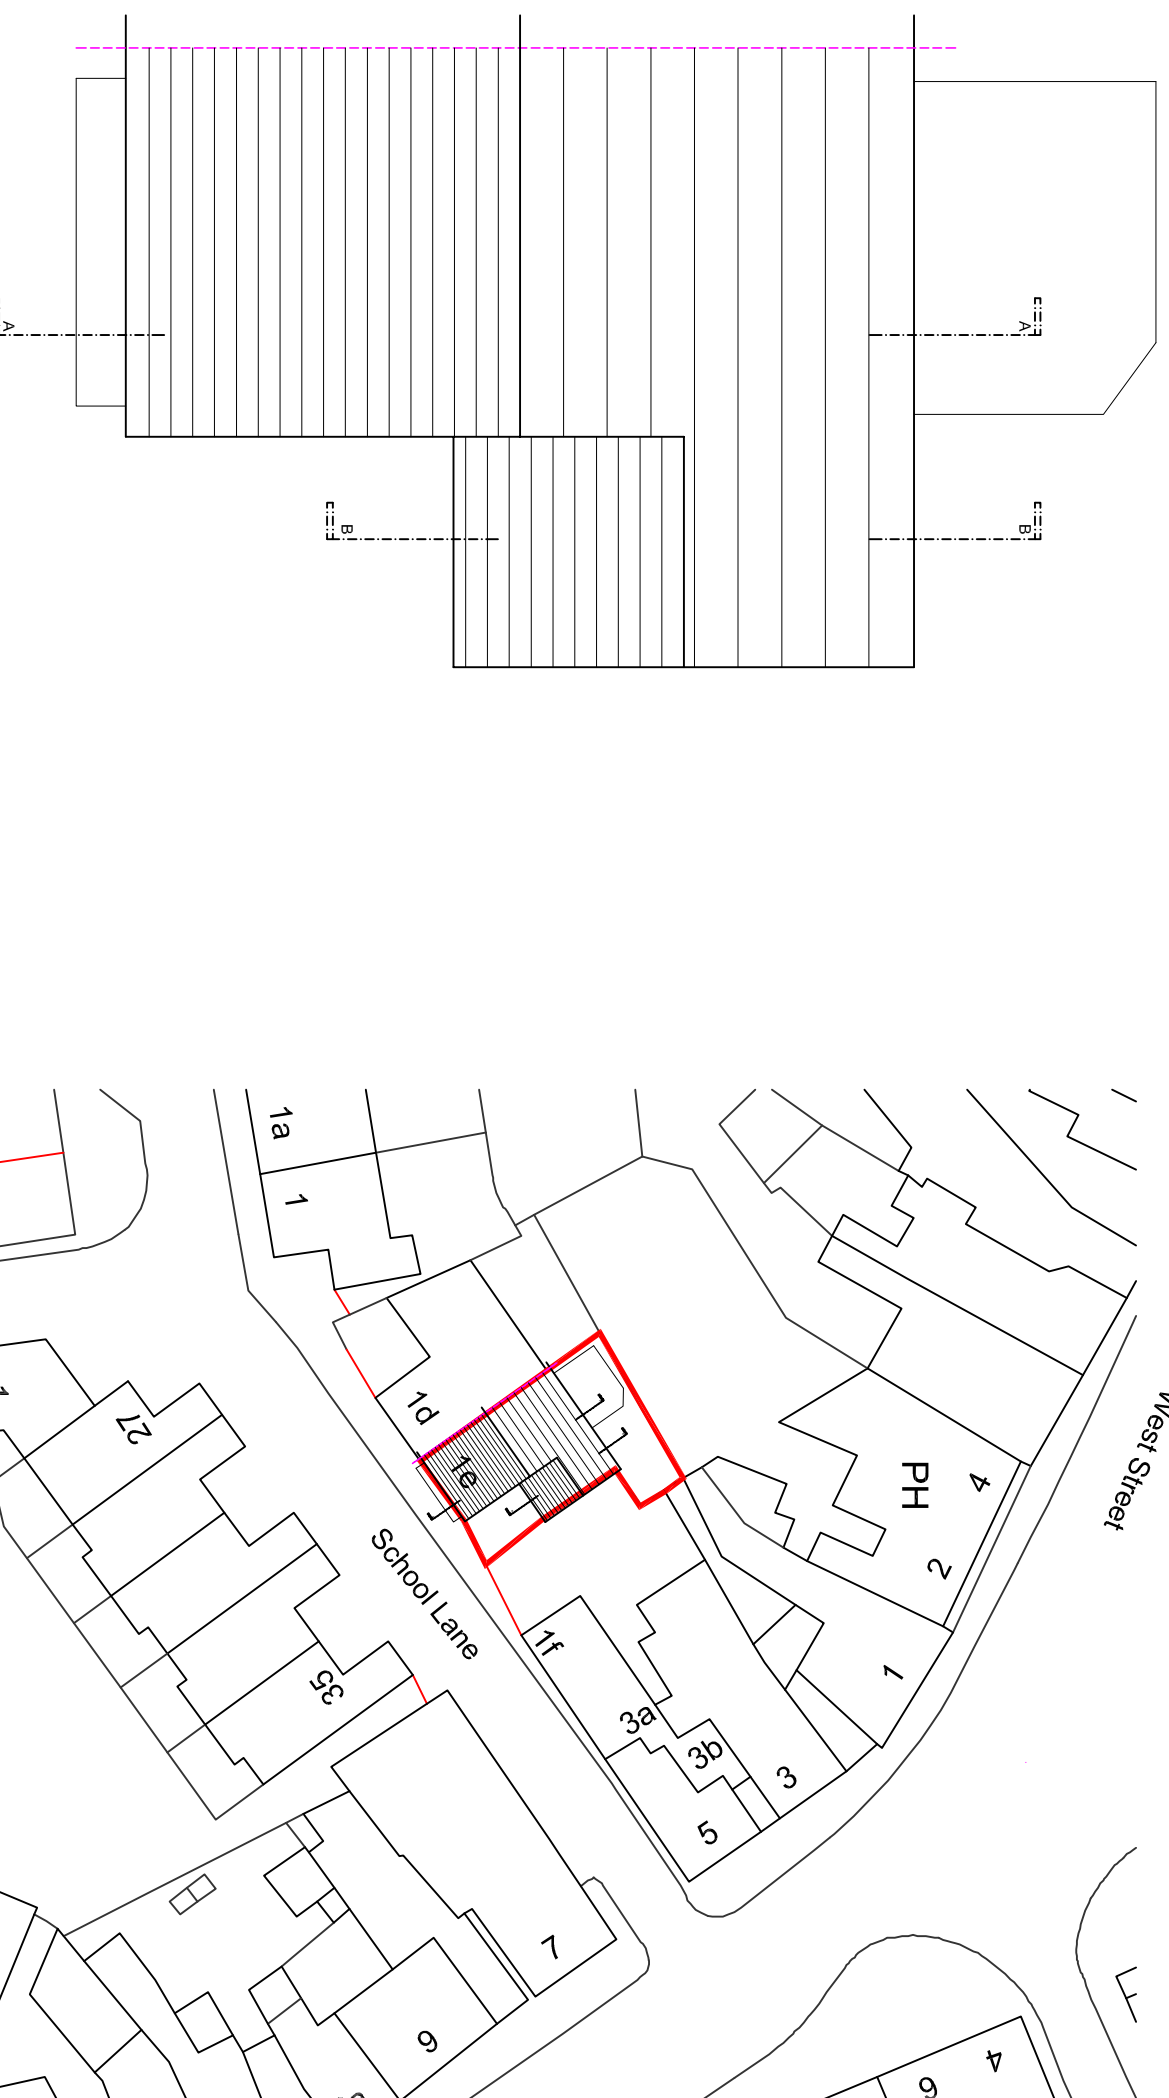


Existing Second Floor Plan @ 1:100

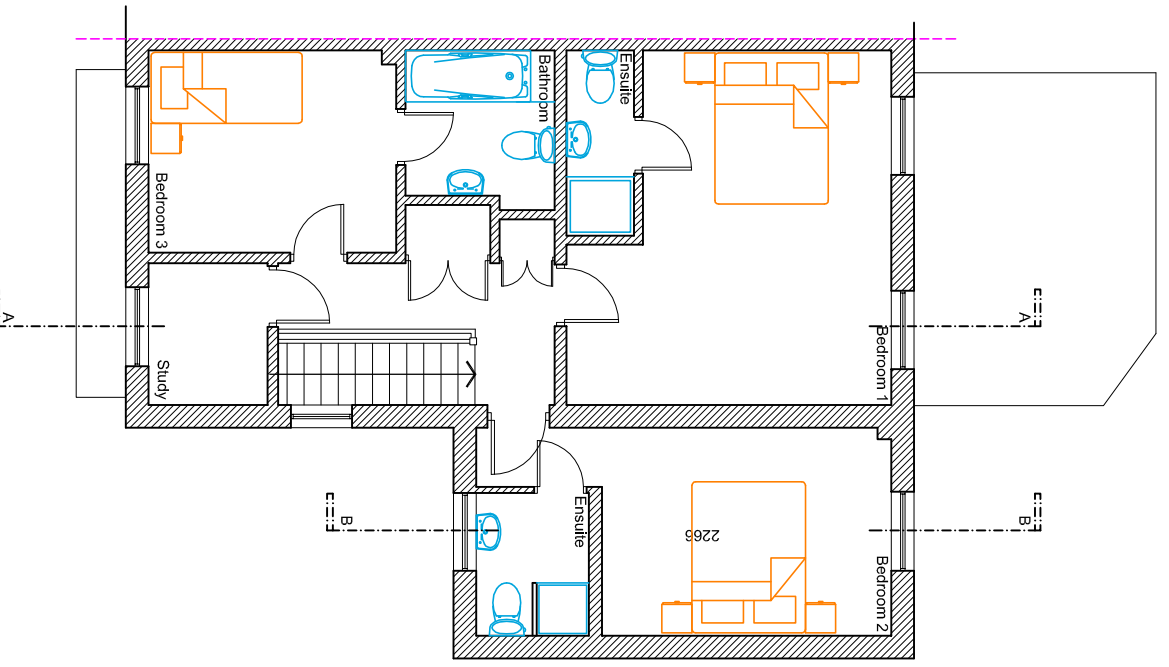


Existing First Floor Plan @ 1:100

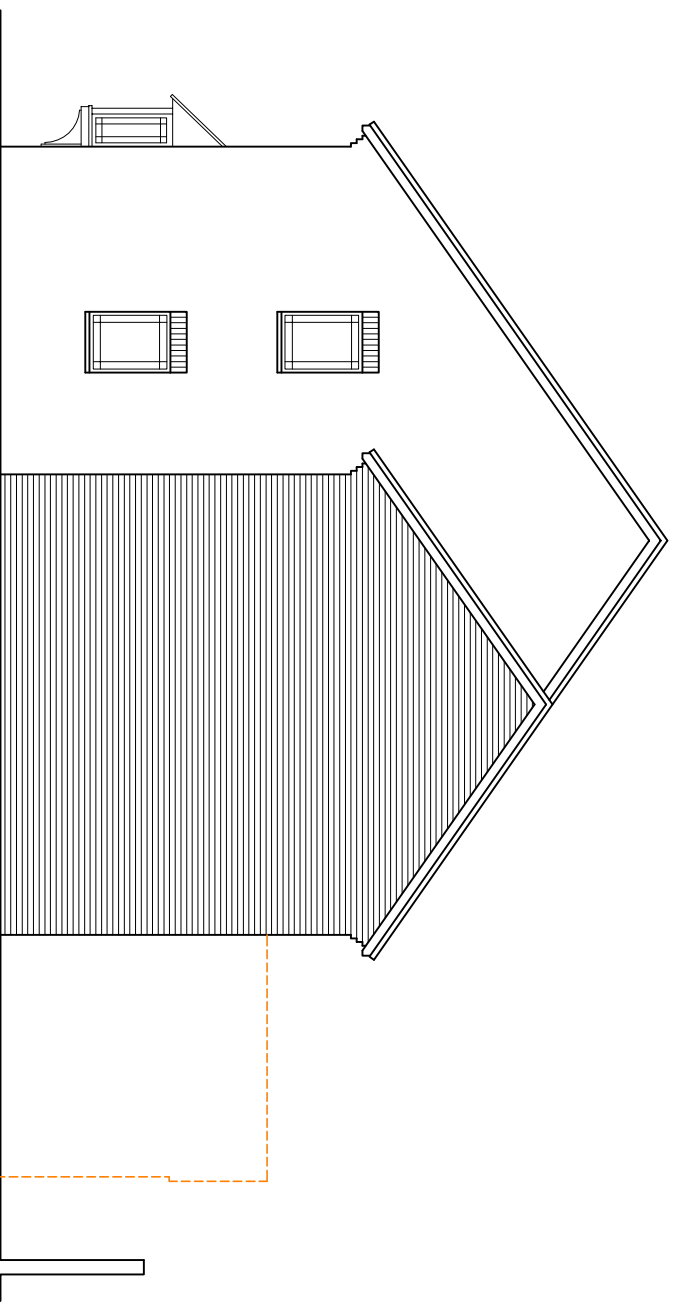


Existing East Elevation @ 1:100

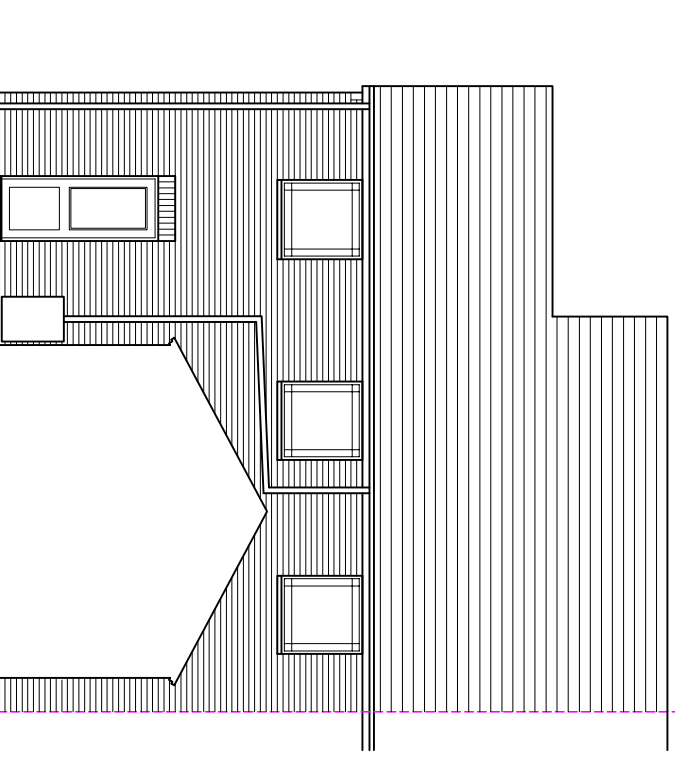


Existing North Elevation @ 1:100

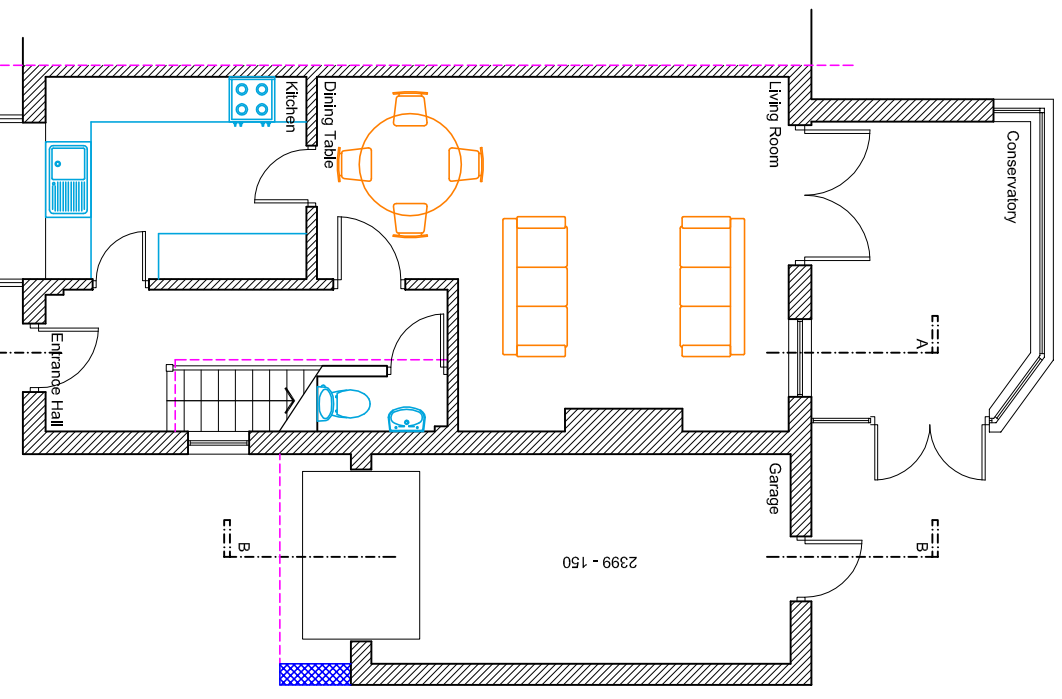


Proposed Ground Floor Plan @ 1:100

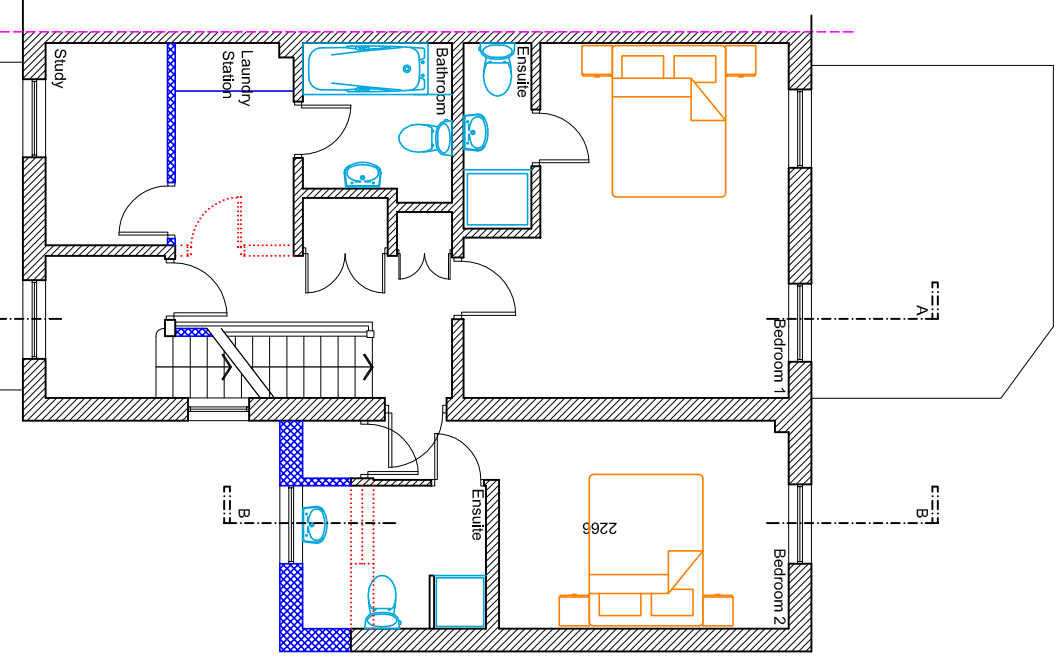


Proposed First Floor Plan @ 1:100

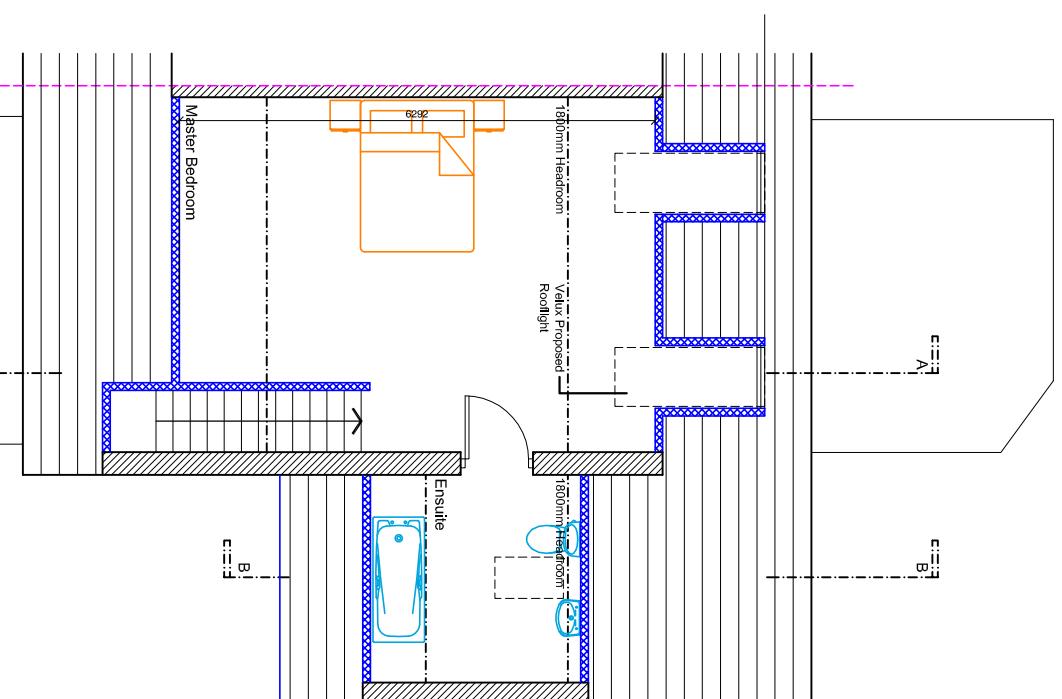



Proposed Second Floor Plan @ 1:100

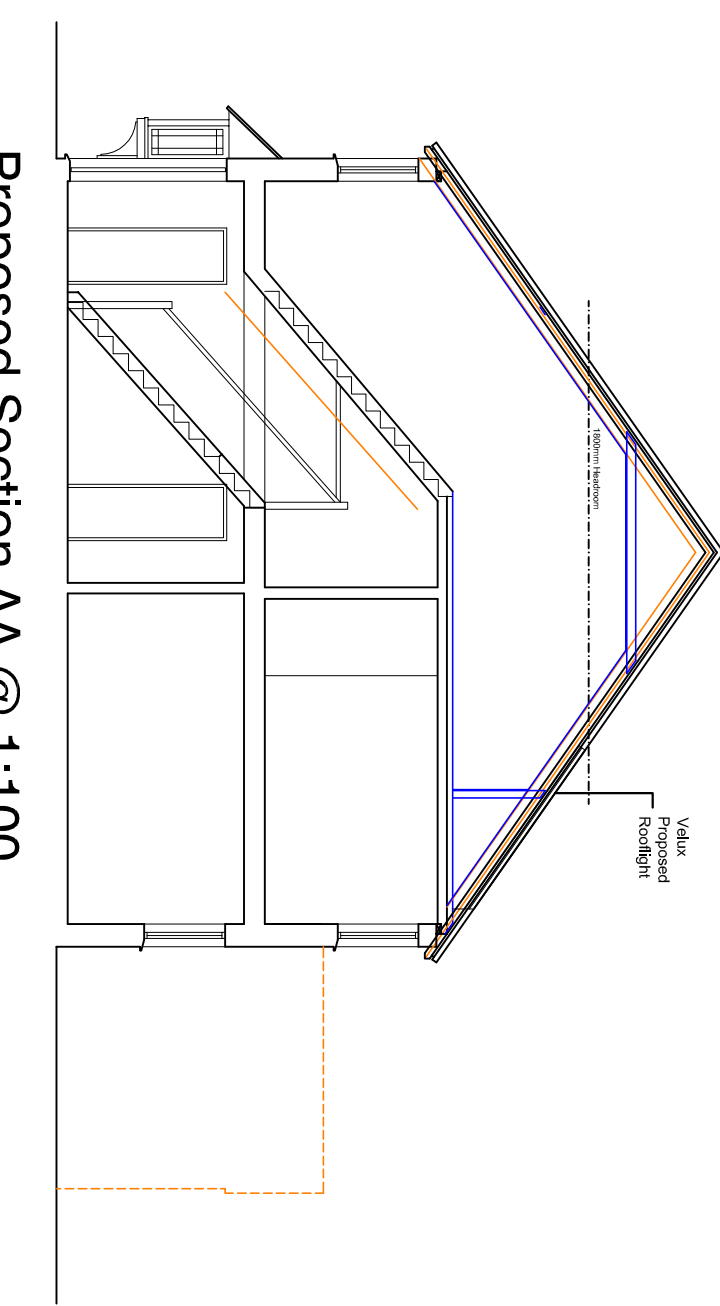


Proposed Section AA @ 1:100

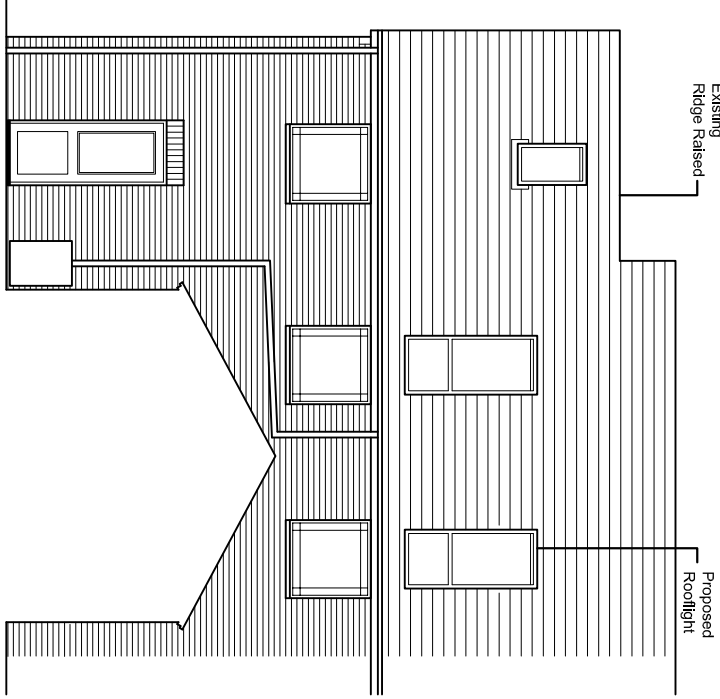

Proposed North Elevation @ 1:100

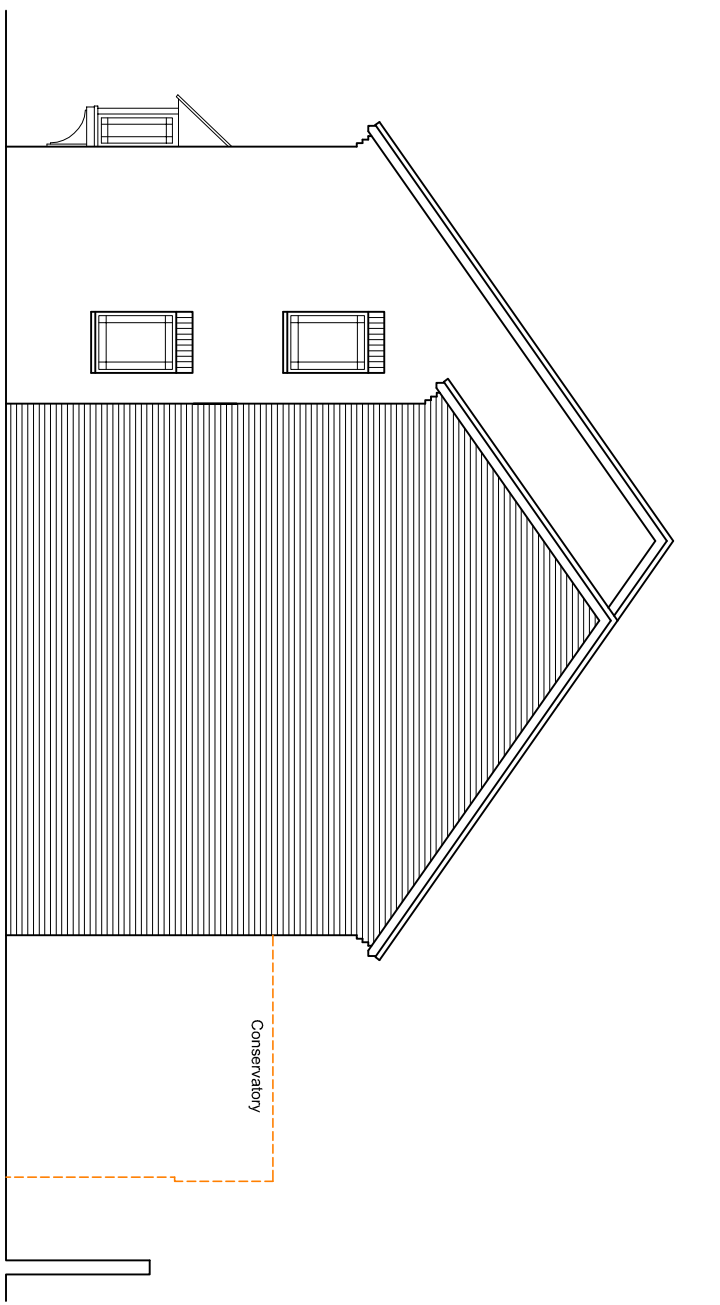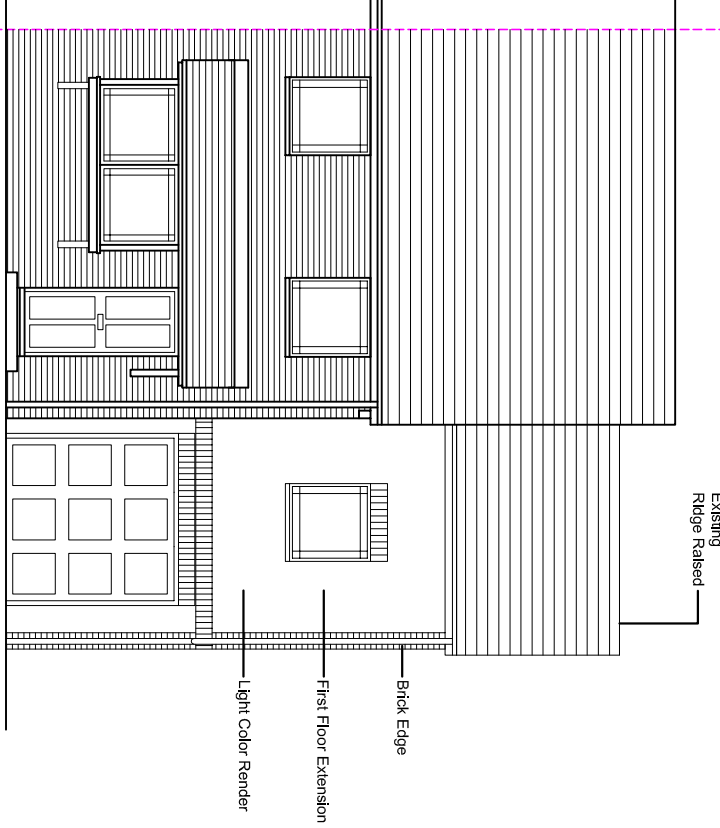Proposed East Elevation @ 1:100 <sup>First Floor Extension</sup>

Proposed South Elevation @ 1:100

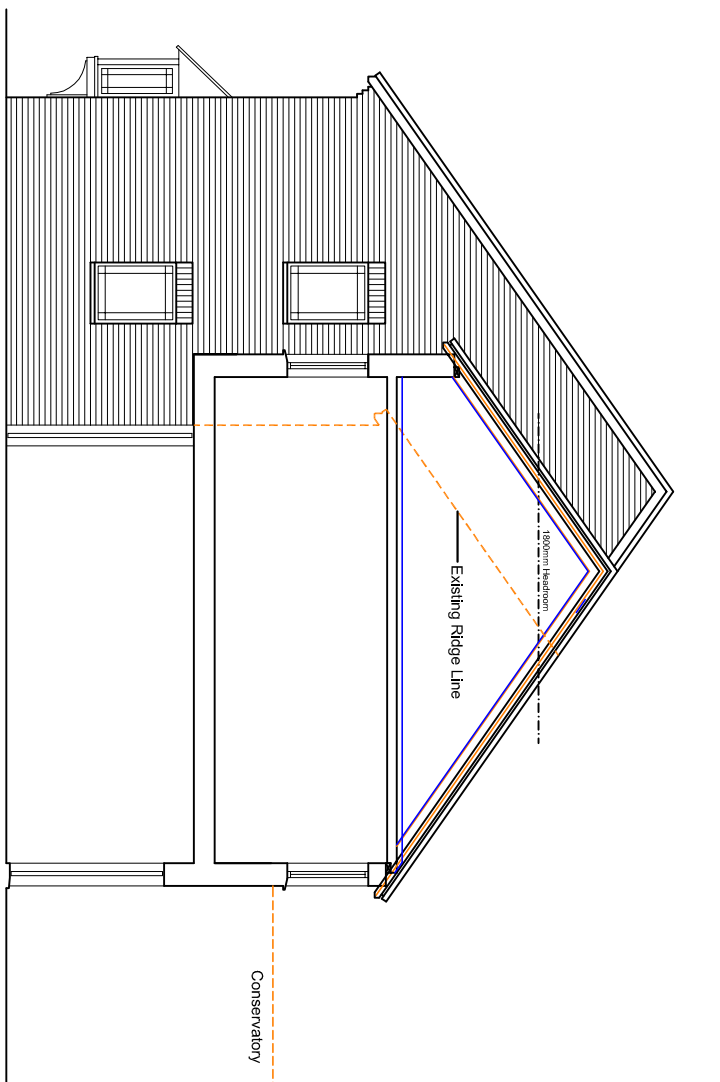

Proposed Section BB @ 1:100

| REV | DATE | AMENDMENT | DRAWN |
|-----|------|-----------|-------|
|     |      |           |       |

**hd**  
architects

**Helver Davies Architects Ltd**  
1 The Old Flour Mill,  
Emsworth, PO10 7BT  
01243 370 715

[www.hdarchitects.co.uk](http://www.hdarchitects.co.uk)    [mail@hdarchitects.co.uk](mailto:mail@hdarchitects.co.uk)

**CLIENT**  
**Tim and Germaine Reid**

**PROJECT**  
**Proposed Extension to**  
**1e School Lane, Emsworth**

| DRAWING                       | SCALE  |
|-------------------------------|--------|
| Proposed and Existing Drawing | Varies |

|                |            |          |    |
|----------------|------------|----------|----|
| DATE           | March 2013 | DRAWN    | TD |
| DRAWING NUMBER | 130309/01  | REVISION | C  |