



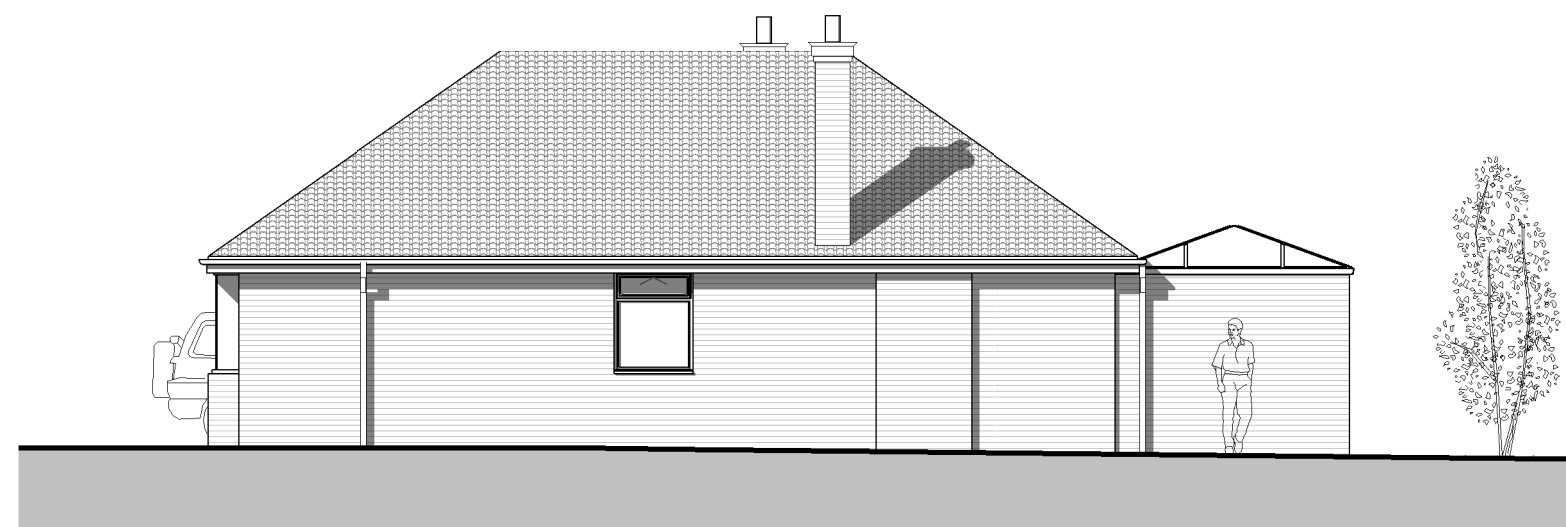


1 North East Elevation Existing
1 : 100

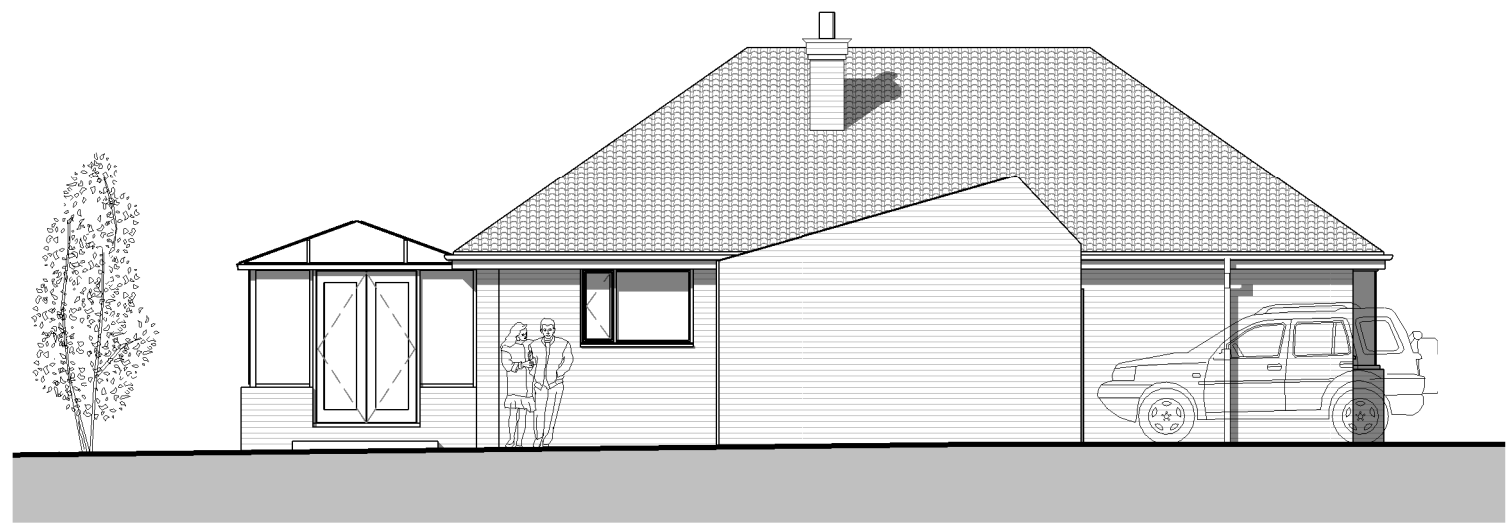

2 North West Elevation Existing
1 : 100




3 South East Elevation Existing
1 : 100

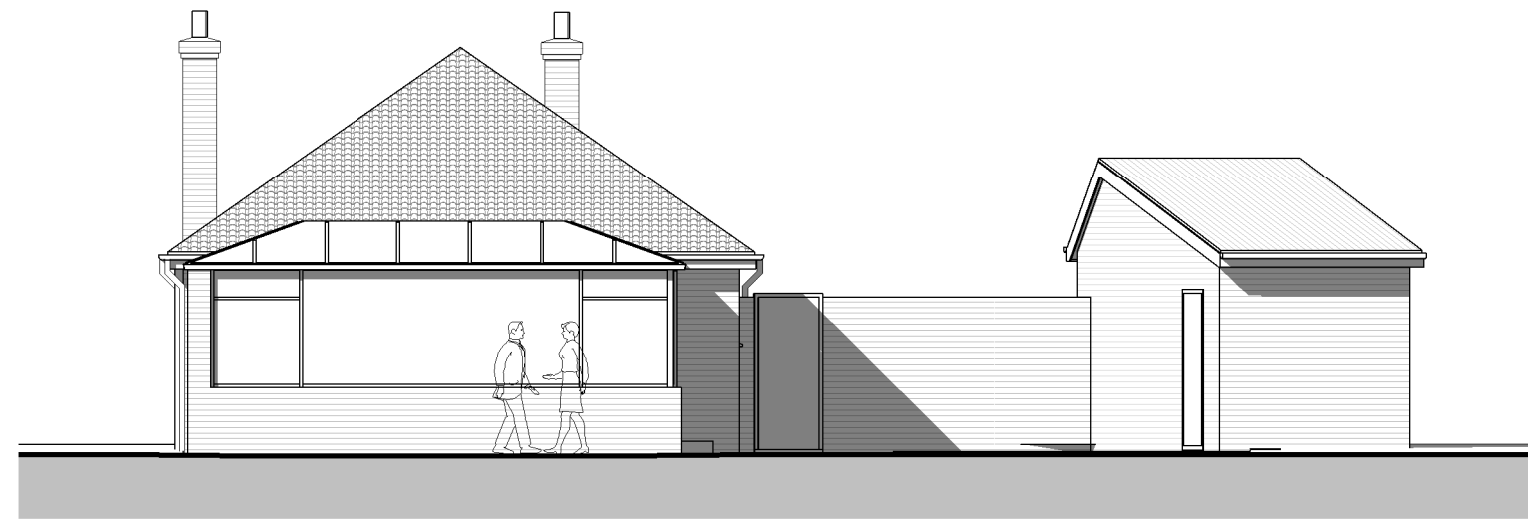


4 South West Elevation Existing
1 : 100



5 North East Elevation Proposed
1 : 100

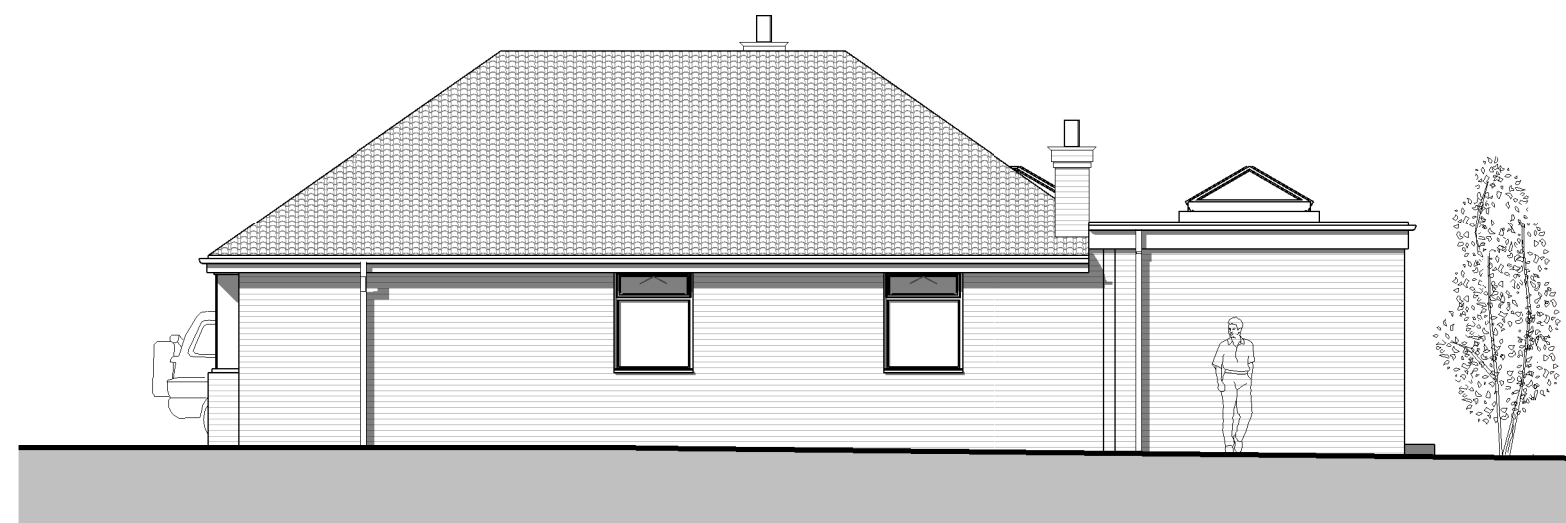

6 North West Elevation Proposed
1 : 100

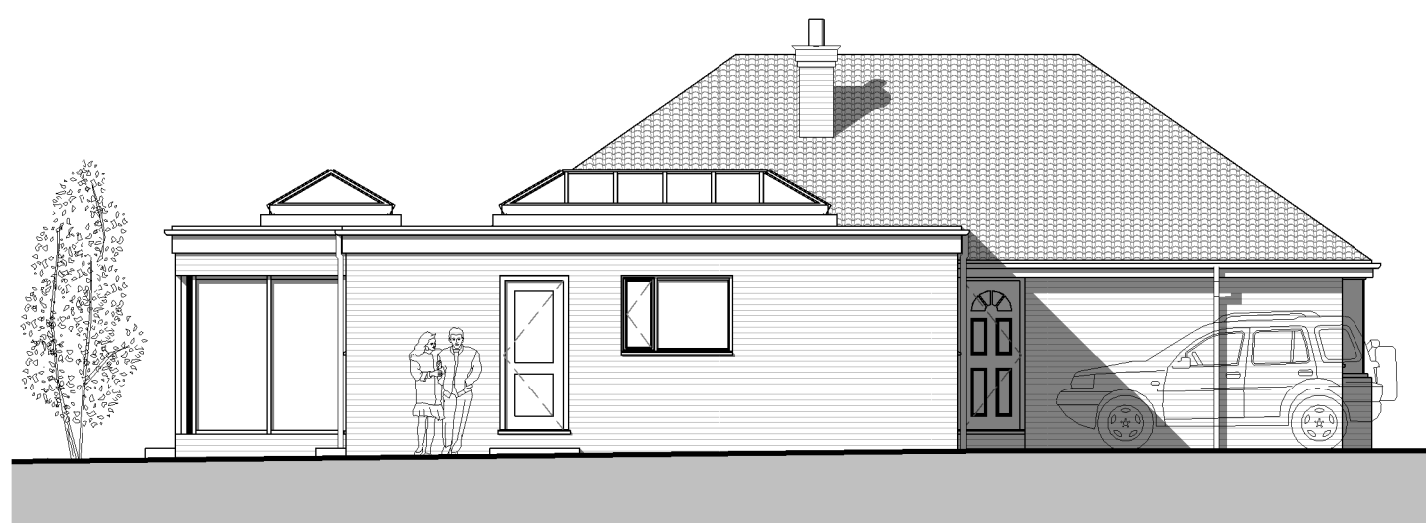


7 South East Elevation Proposed
1 : 100




8 South West Elevation Proposed
1 : 100




9 Rear Perspective 1

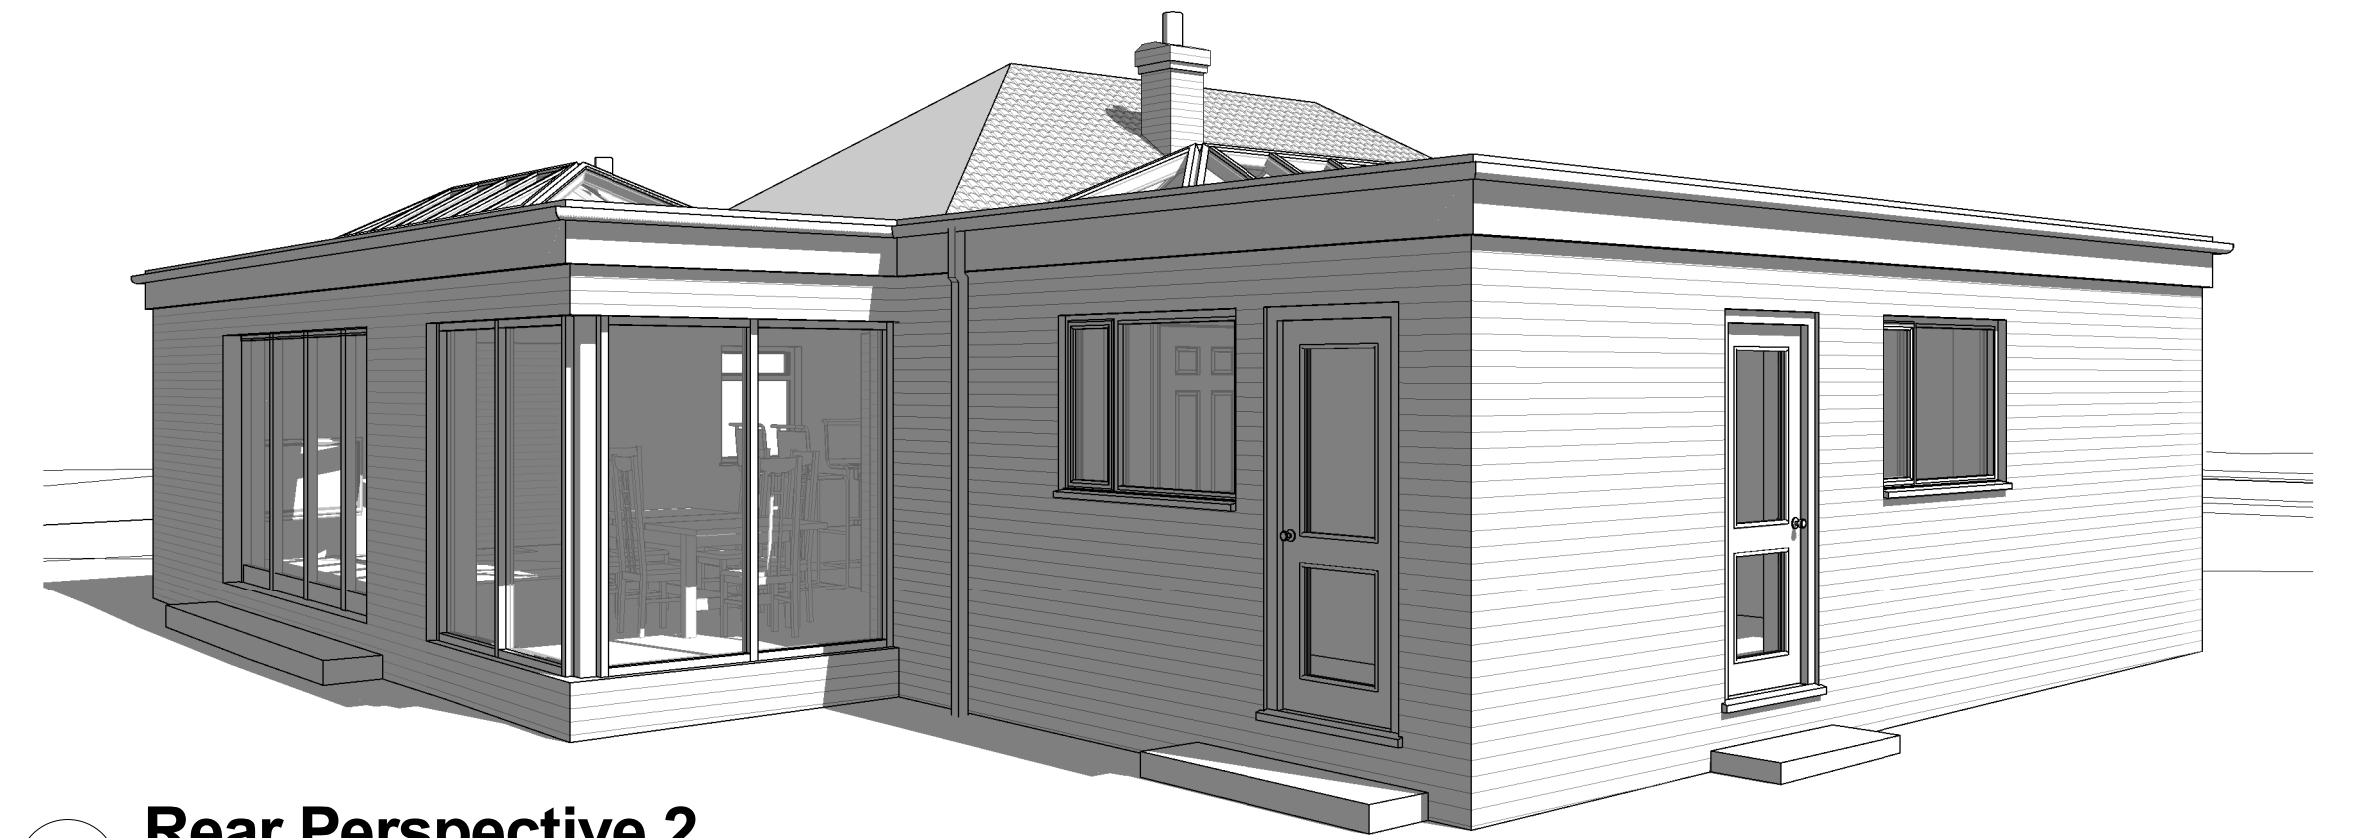

10 Rear Perspective 2

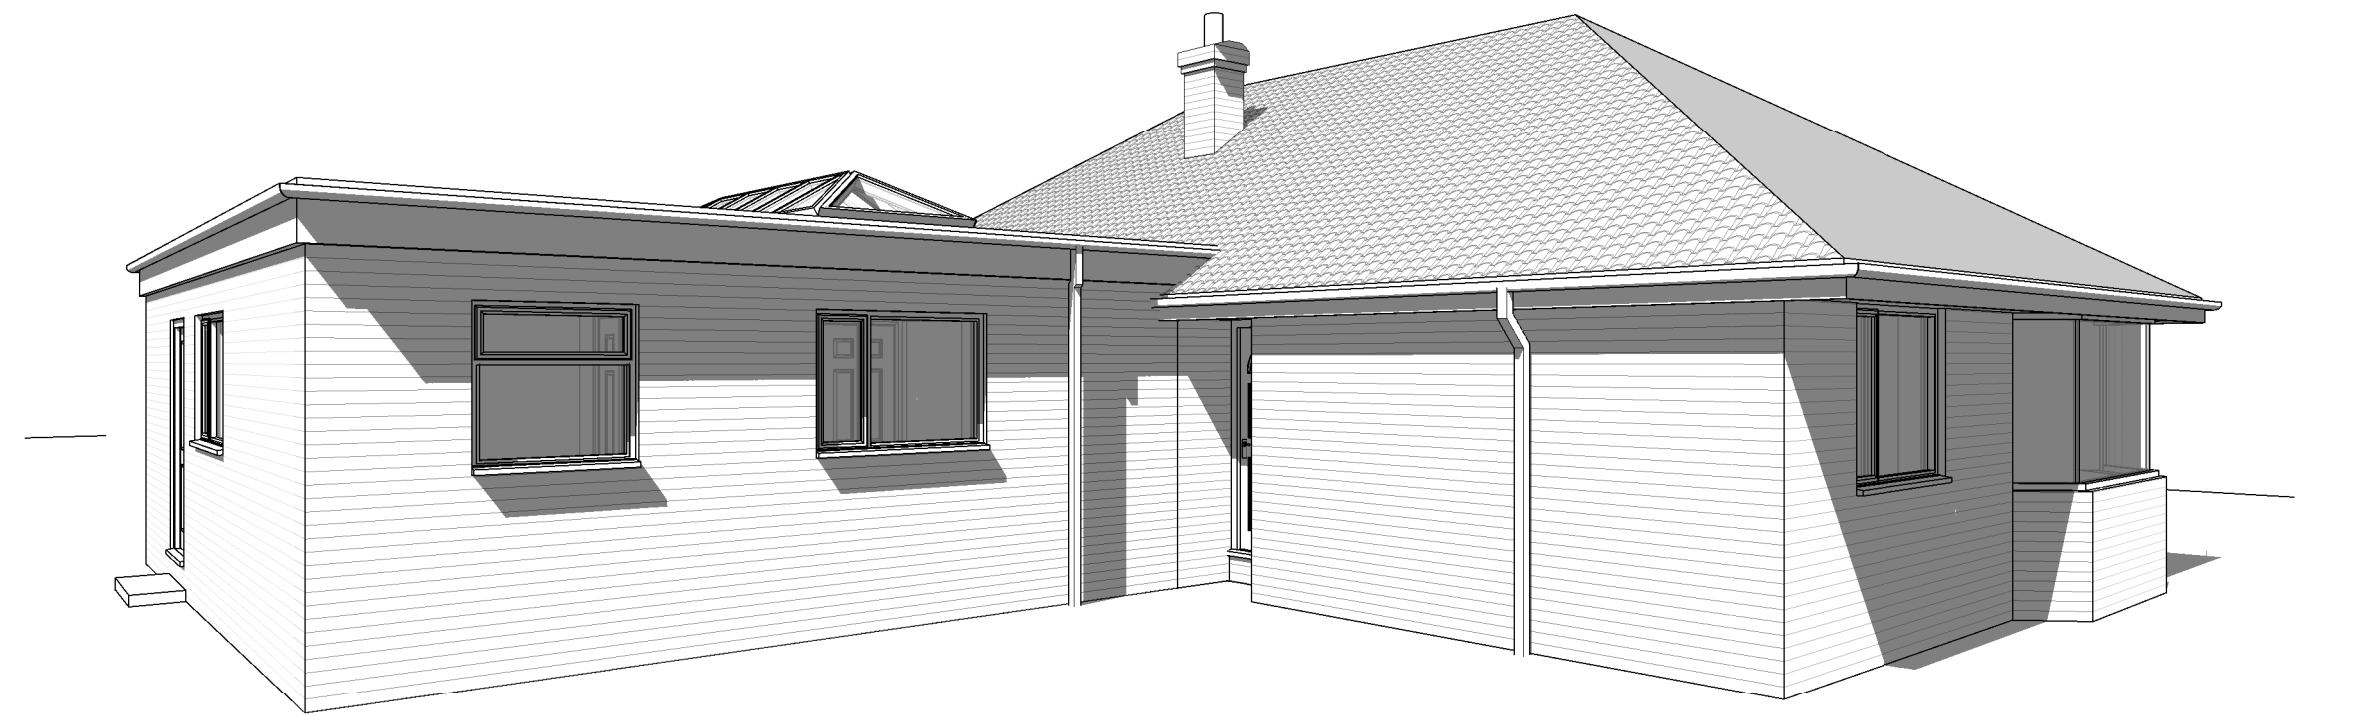

11 Front Perspective 3

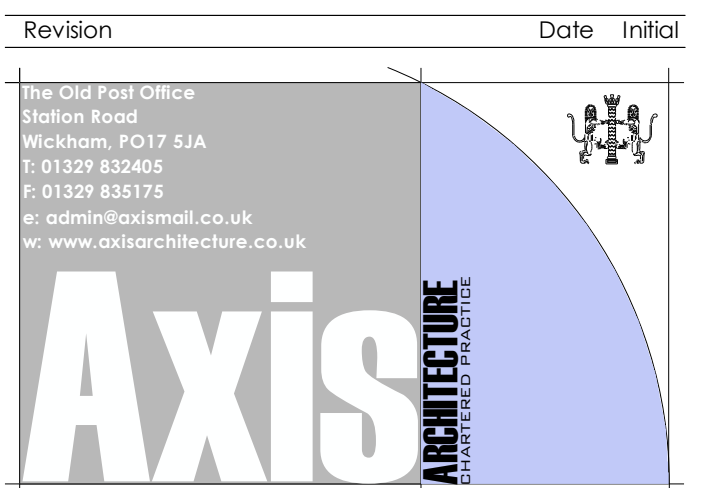

Dimensions, areas and levels where given are only approximate and subject to site survey. All dimensions are to be checked on site. Any discrepancies are to be reported to the architect before work commences. Figured dimensions only are to be taken from this drawing. This drawing is to be read in conjunction with all relevant consultants and/or specialists drawings/documents and any discrepancies or variations are to be notified to the architect before the affected work commences. This drawing is copyright and remains the property of the Architects.

REAR EXTENSION
32 NORE CRESCENT, EMSWORTH
MR & MRS S LEGG
EXISTING & PROPOSED ELEVATIONS



PLANNING			
Scale @ A1	Drawn	Checked	Date
1 : 100	Author	Checker	05/22/13
Job Number & Drawing Number		Revision	
13-26 -07			