

SIZE OF ORIGINAL DRAWING A3

Roof TILES: STEETLY ACME SMALL CLAY  
TILES IN RUSSET inc BONNITT  
TILES TO HIPS & HIP IRONS, ALL TO  
MATCH EXISTING.

NEW CONSTRUCTION SHADED PINK.





Willow End Park • Danemore • Malsen • Wotton Bassett  
Mobile: 0779 6547350

# PLANNING APPLICATION

for Mr B W Holton  
Claremont, 5A Mill Lane, Langstone  
Havant, Hampshire, PO9 1RX

Drawing No: 2013/01  
Scale: 1:200

page

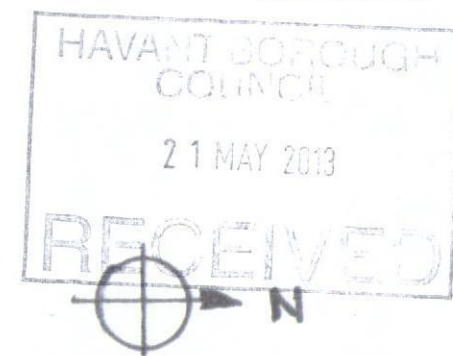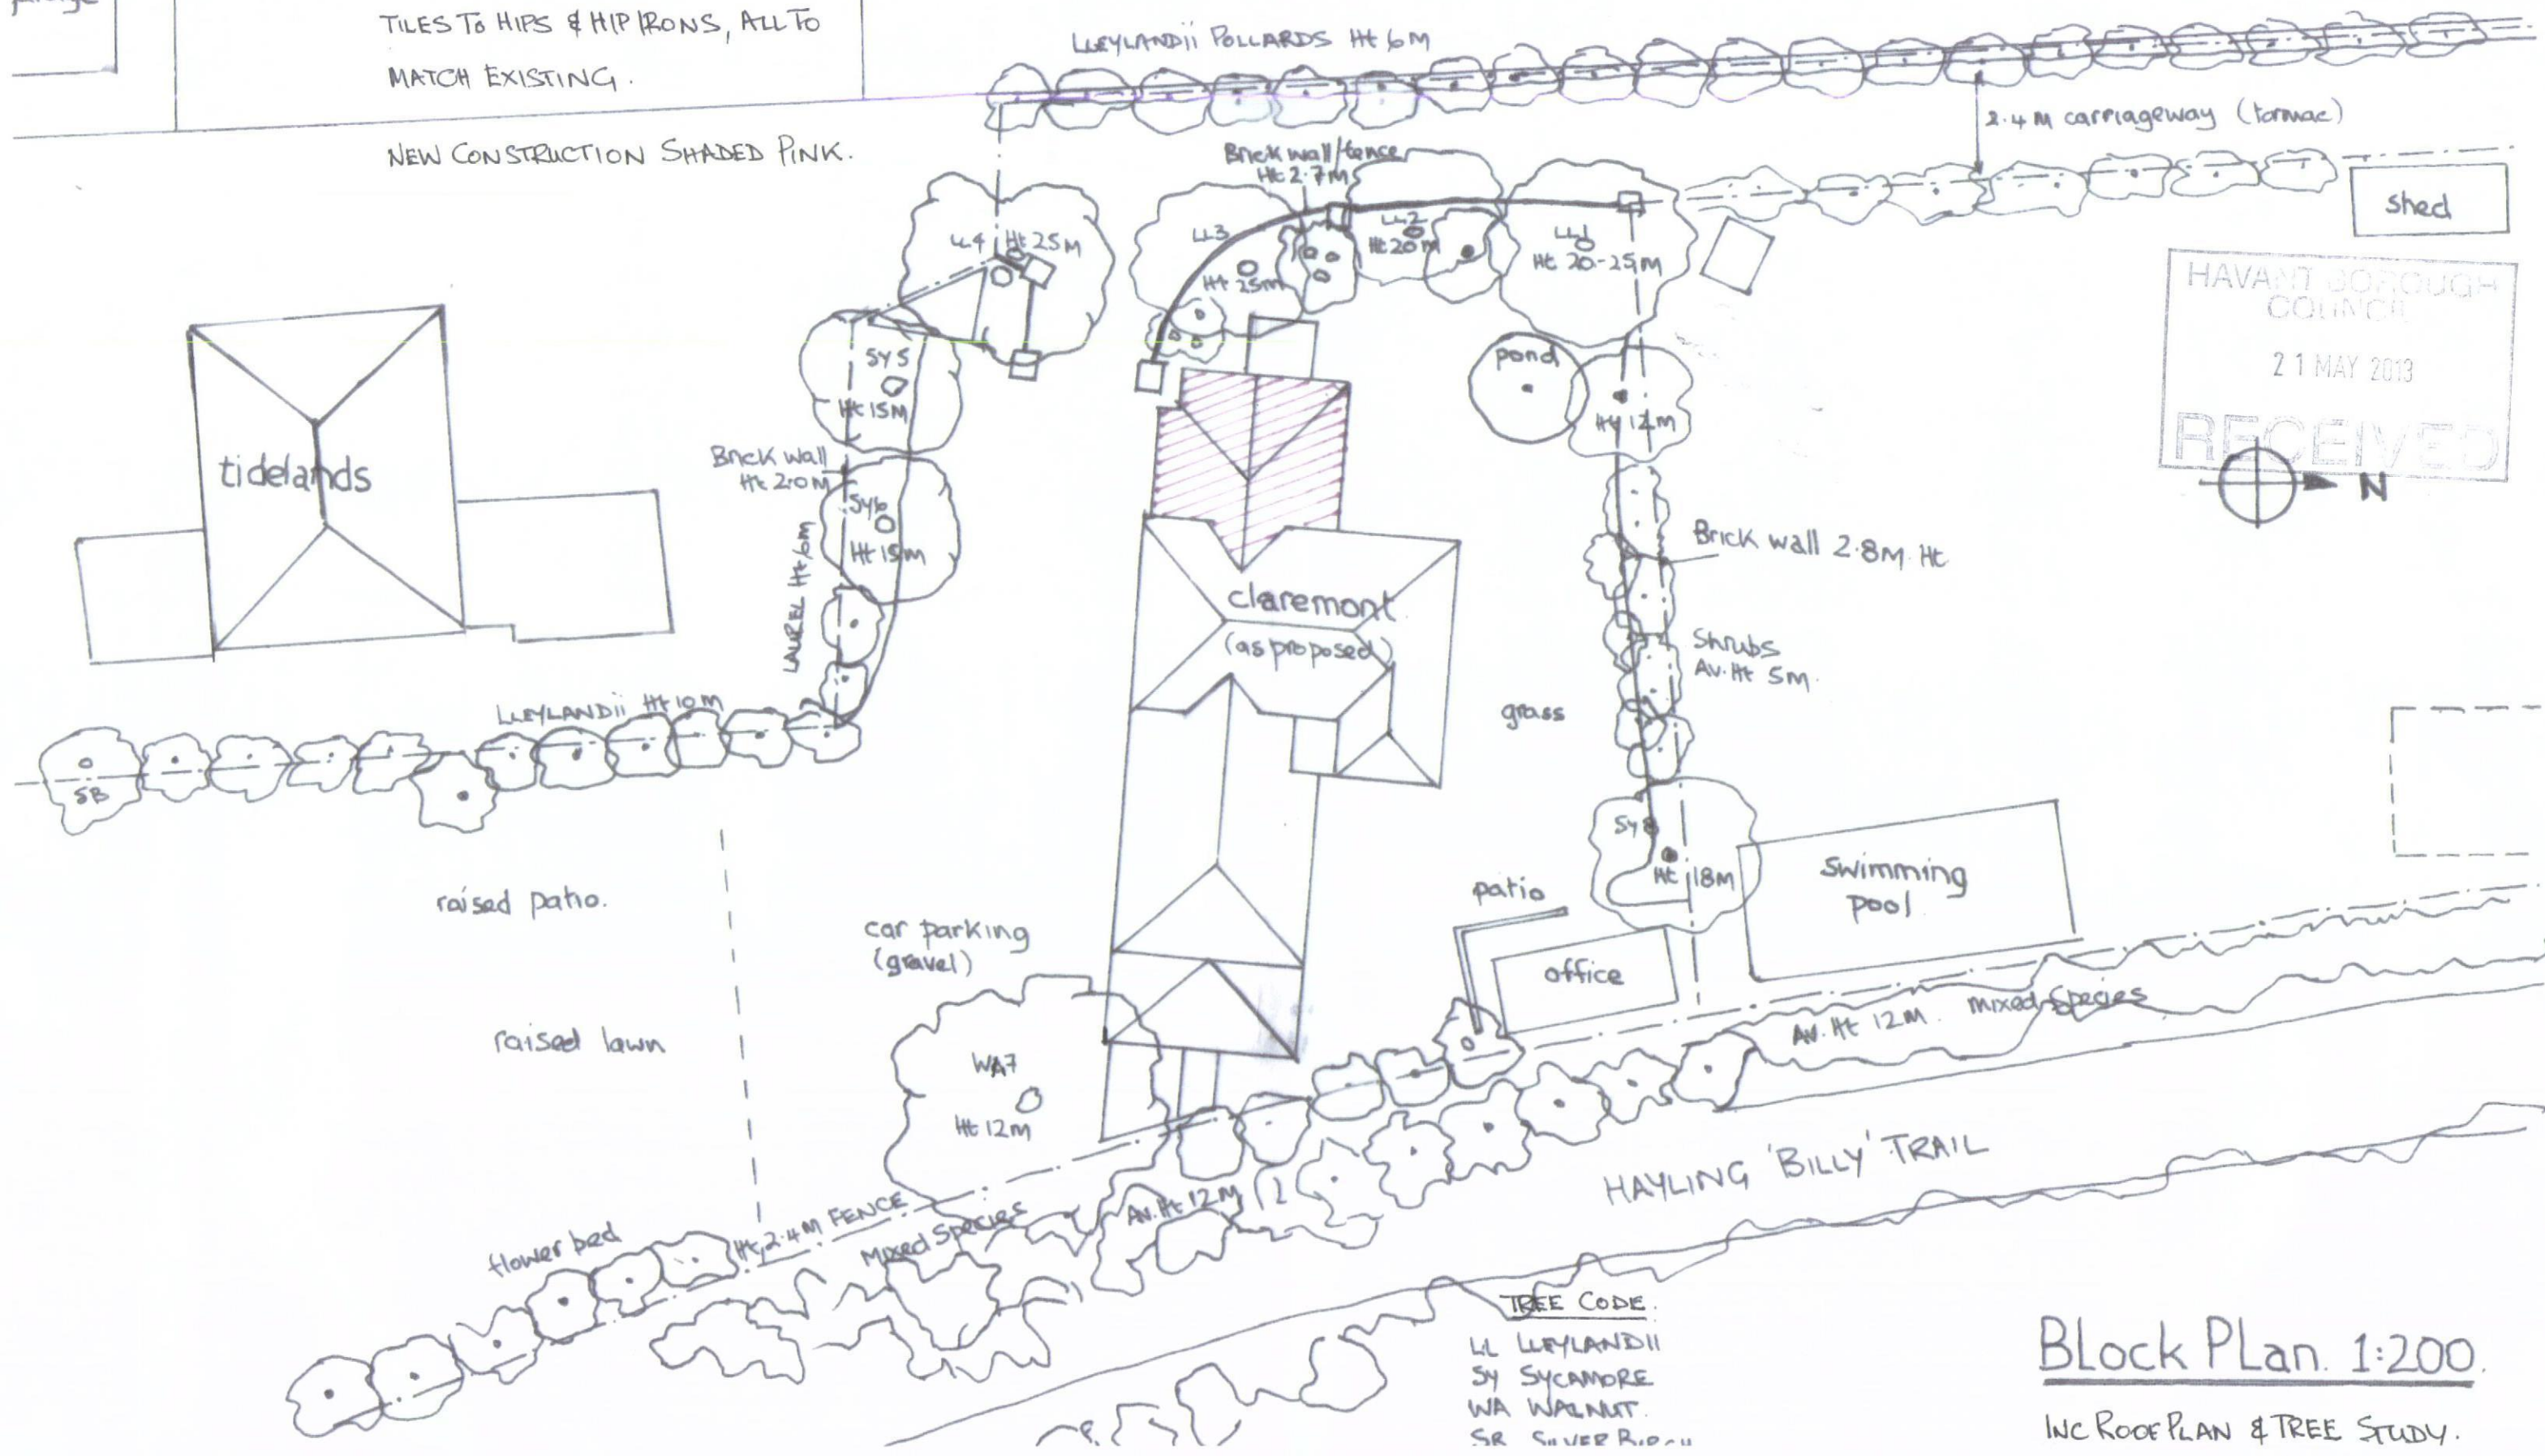

TREE CODE:  
LL LEYLANDII  
SY SYCAMORE  
WA WALNUT  
SR SILVER PINE

Block Plan. 1:200.  
inc Roof Plan & Tree Study.