


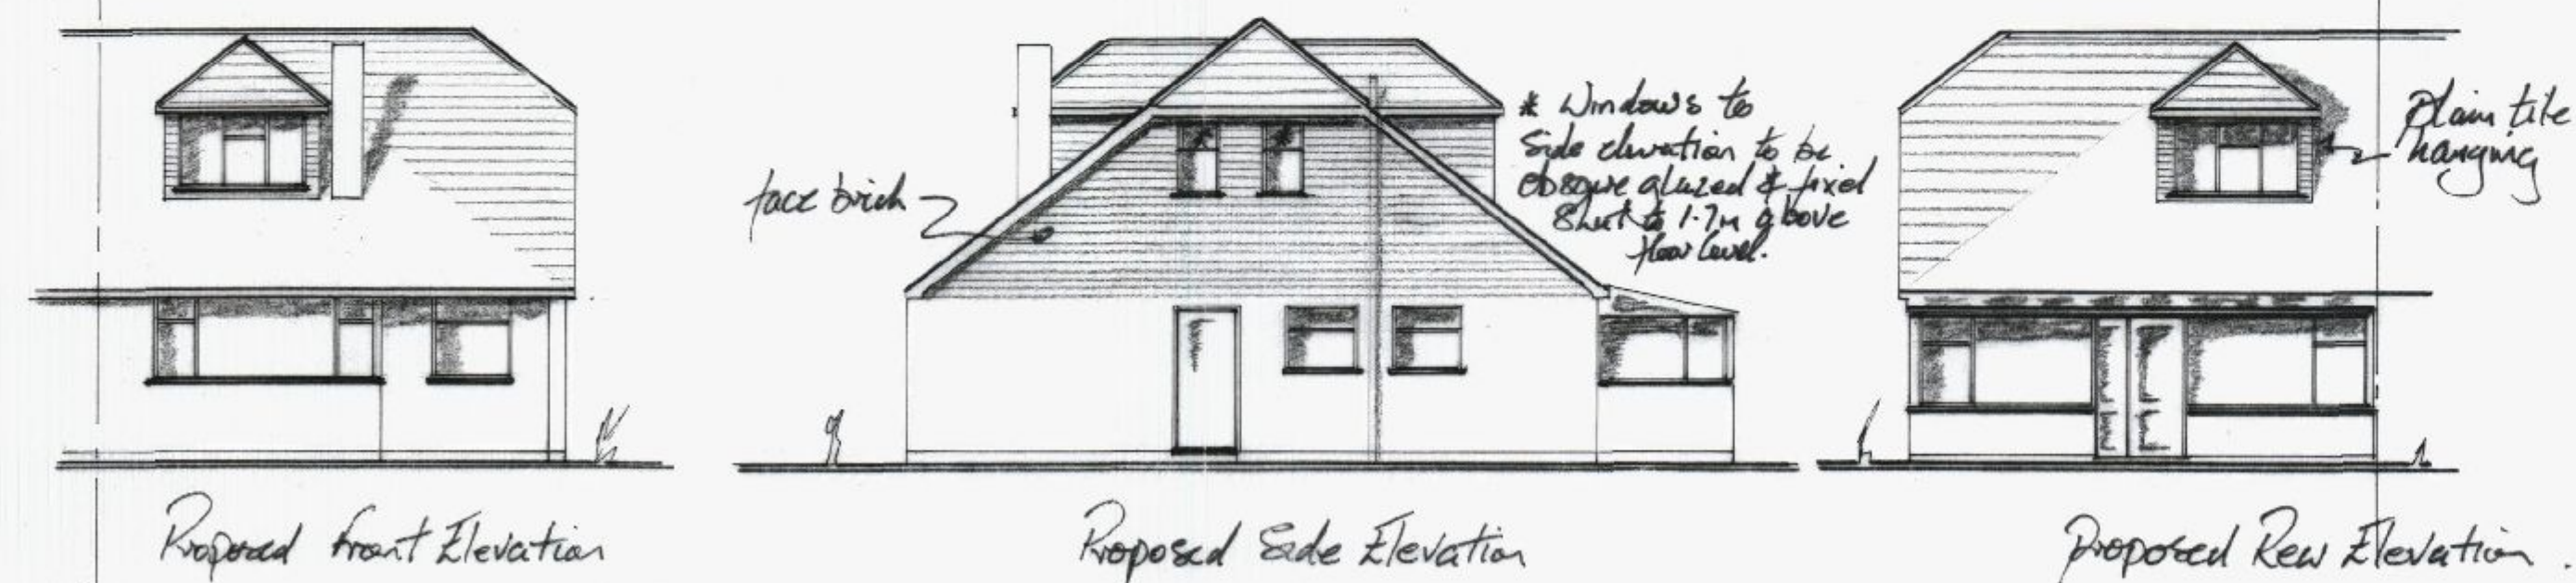
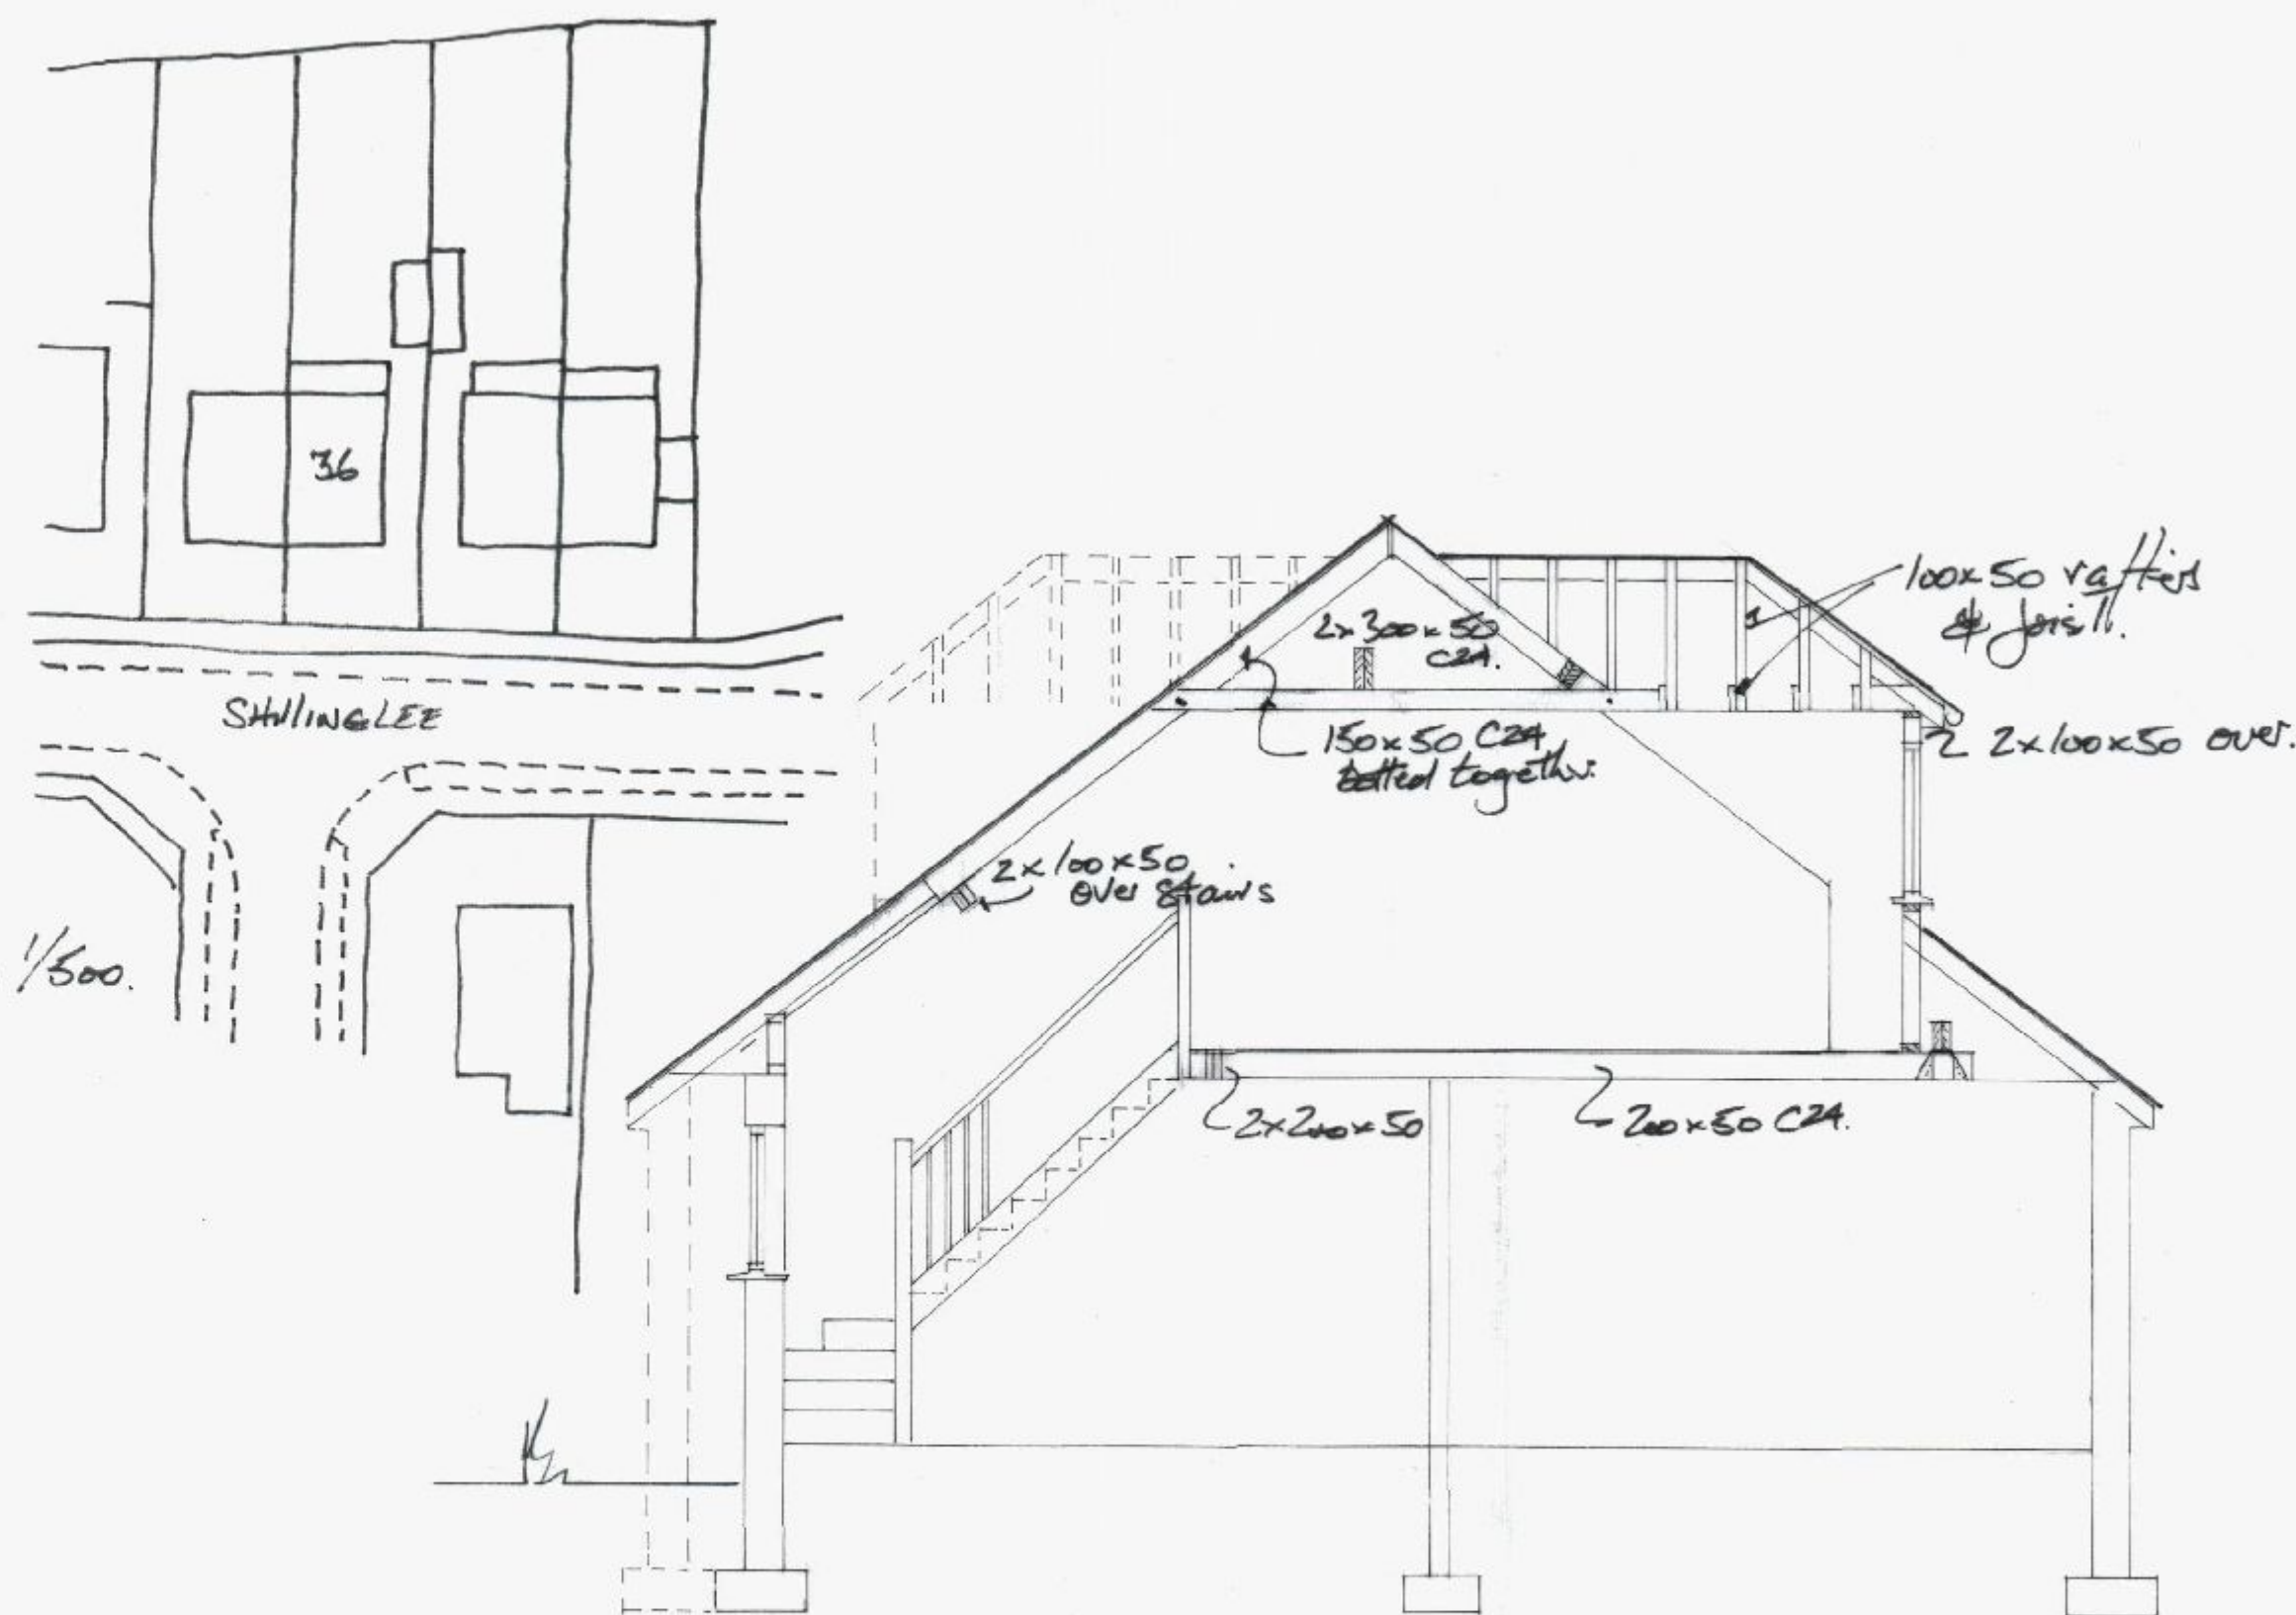
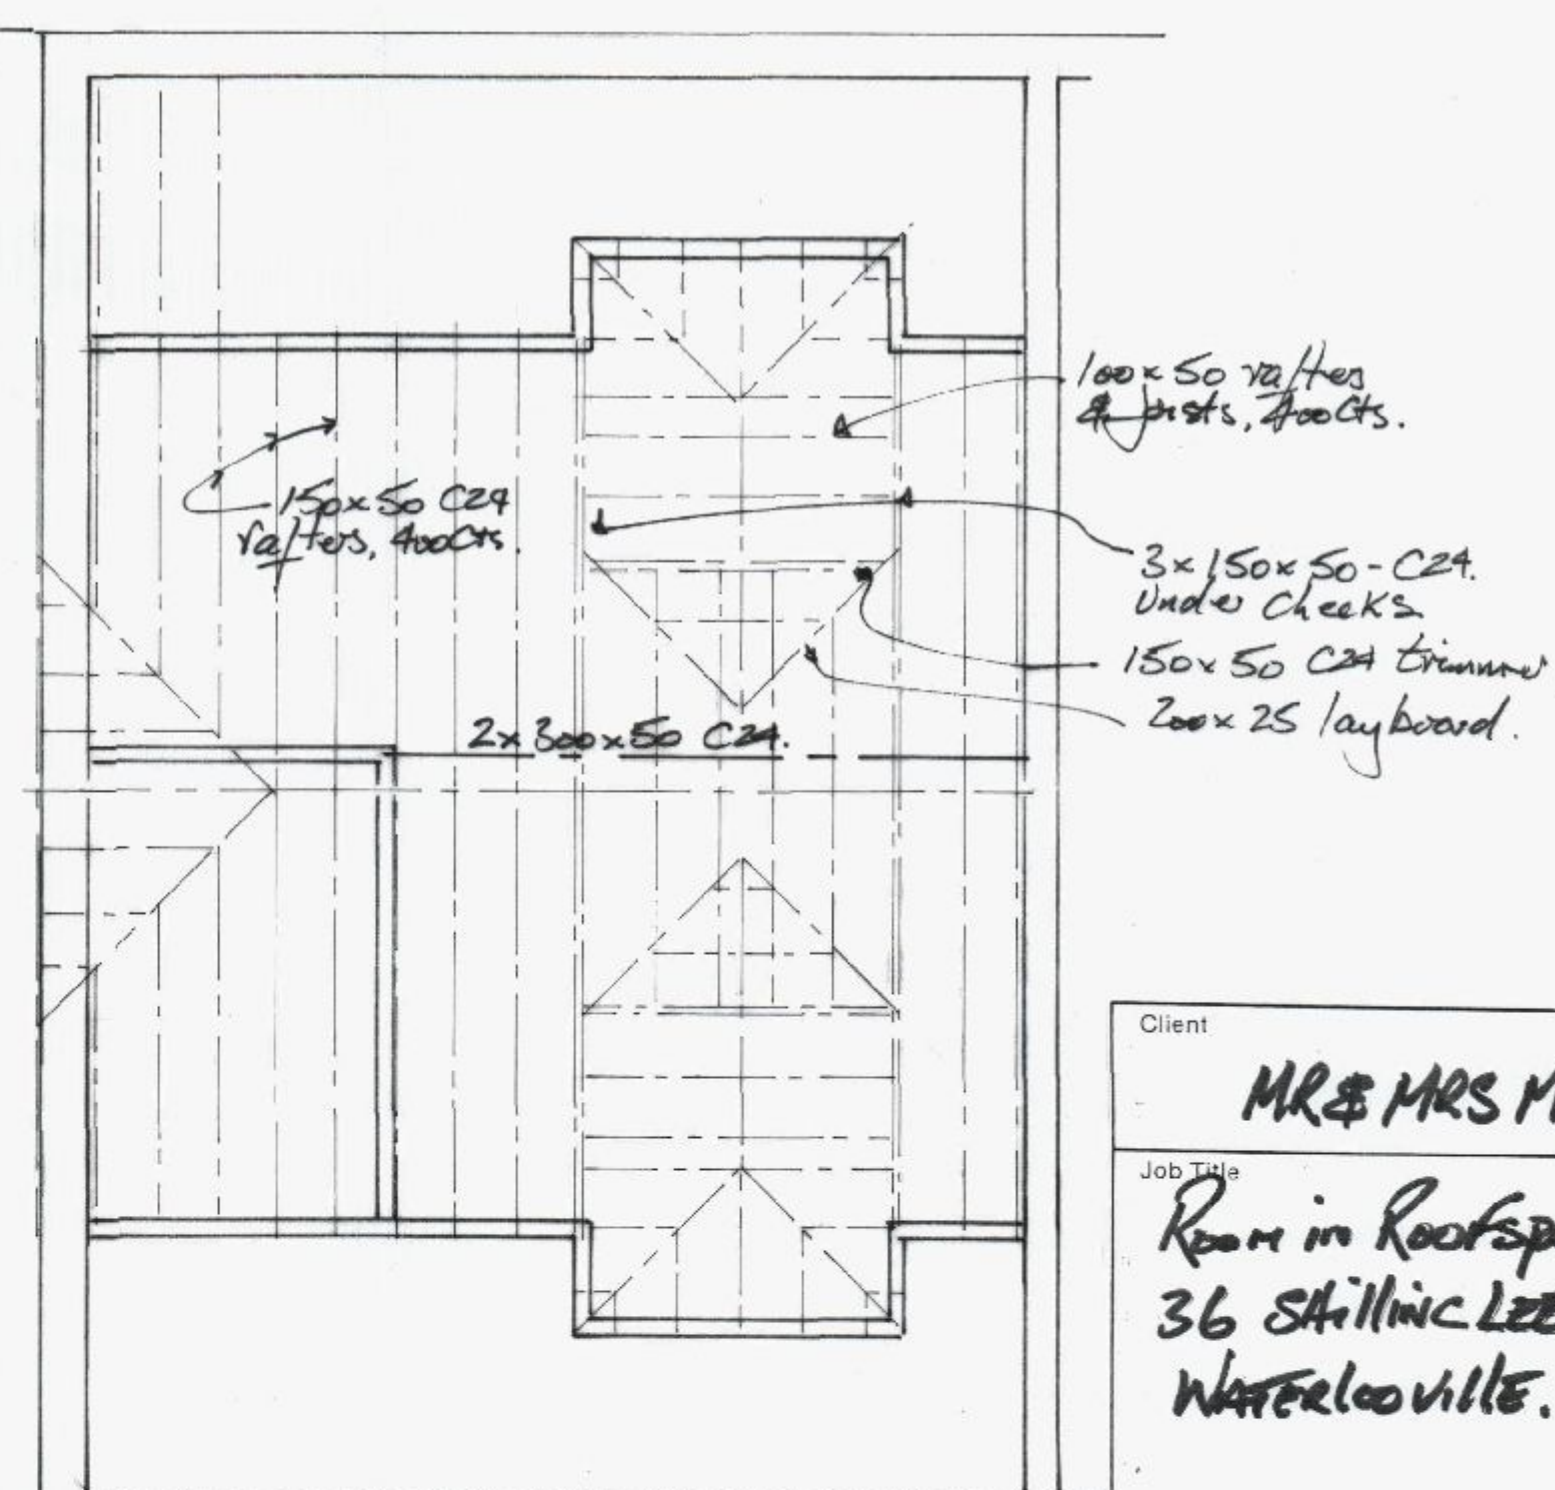


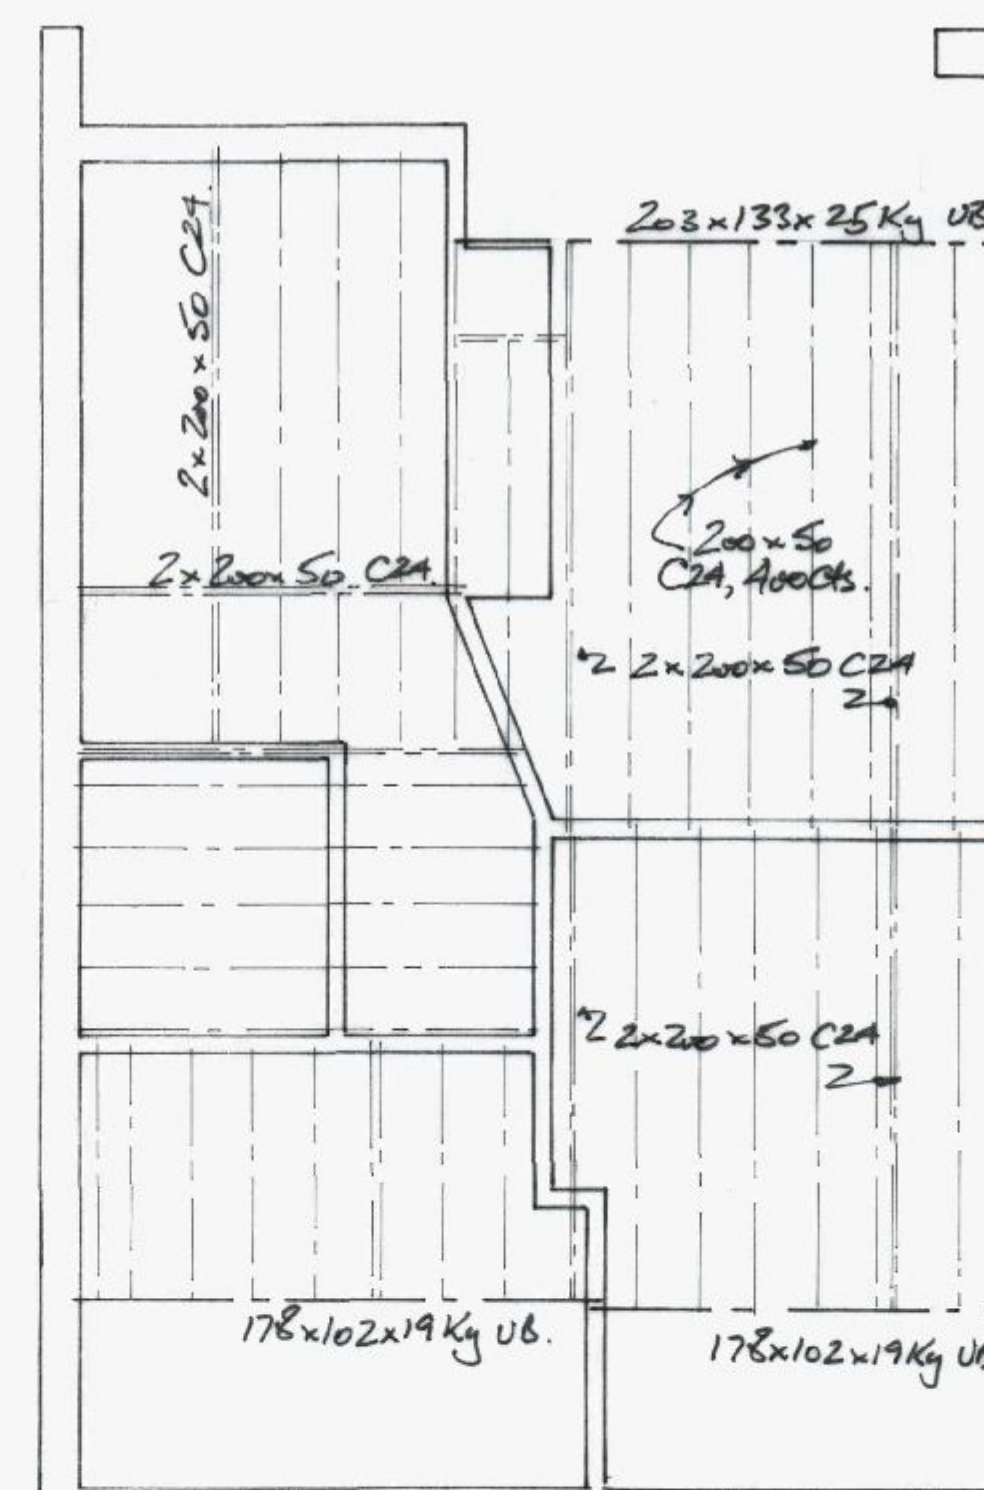

Site Plan 1/500.

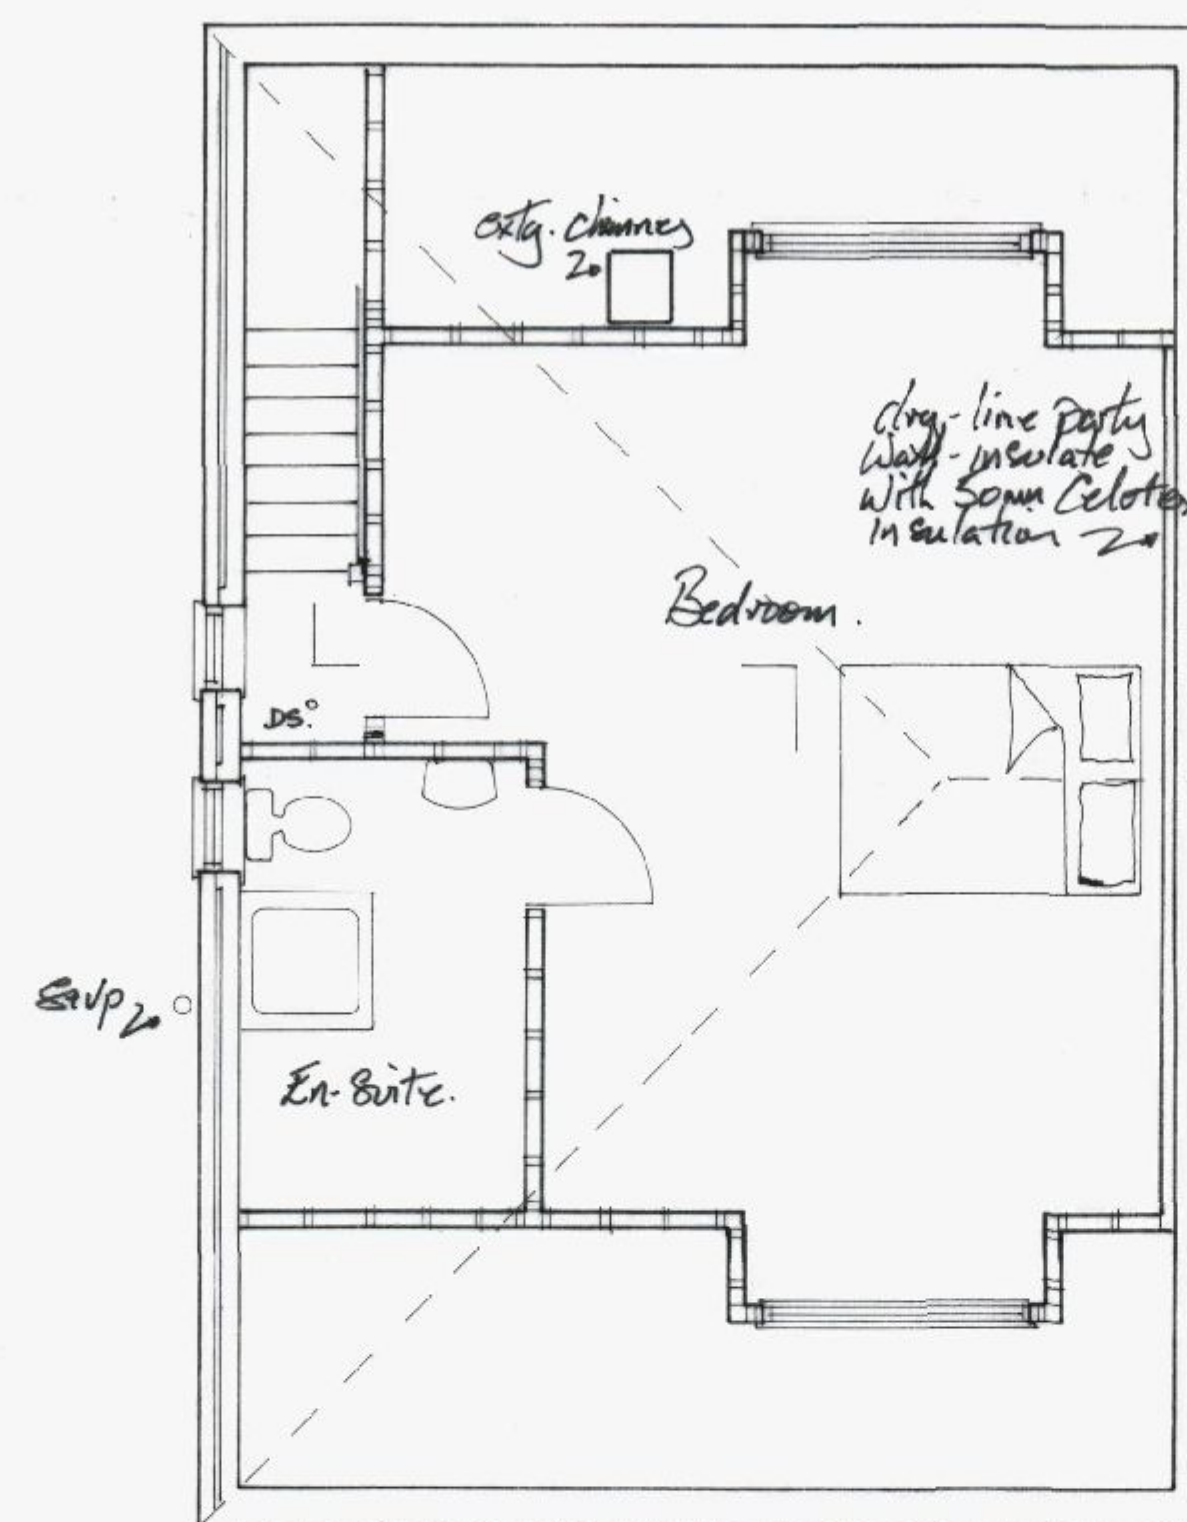

Section.

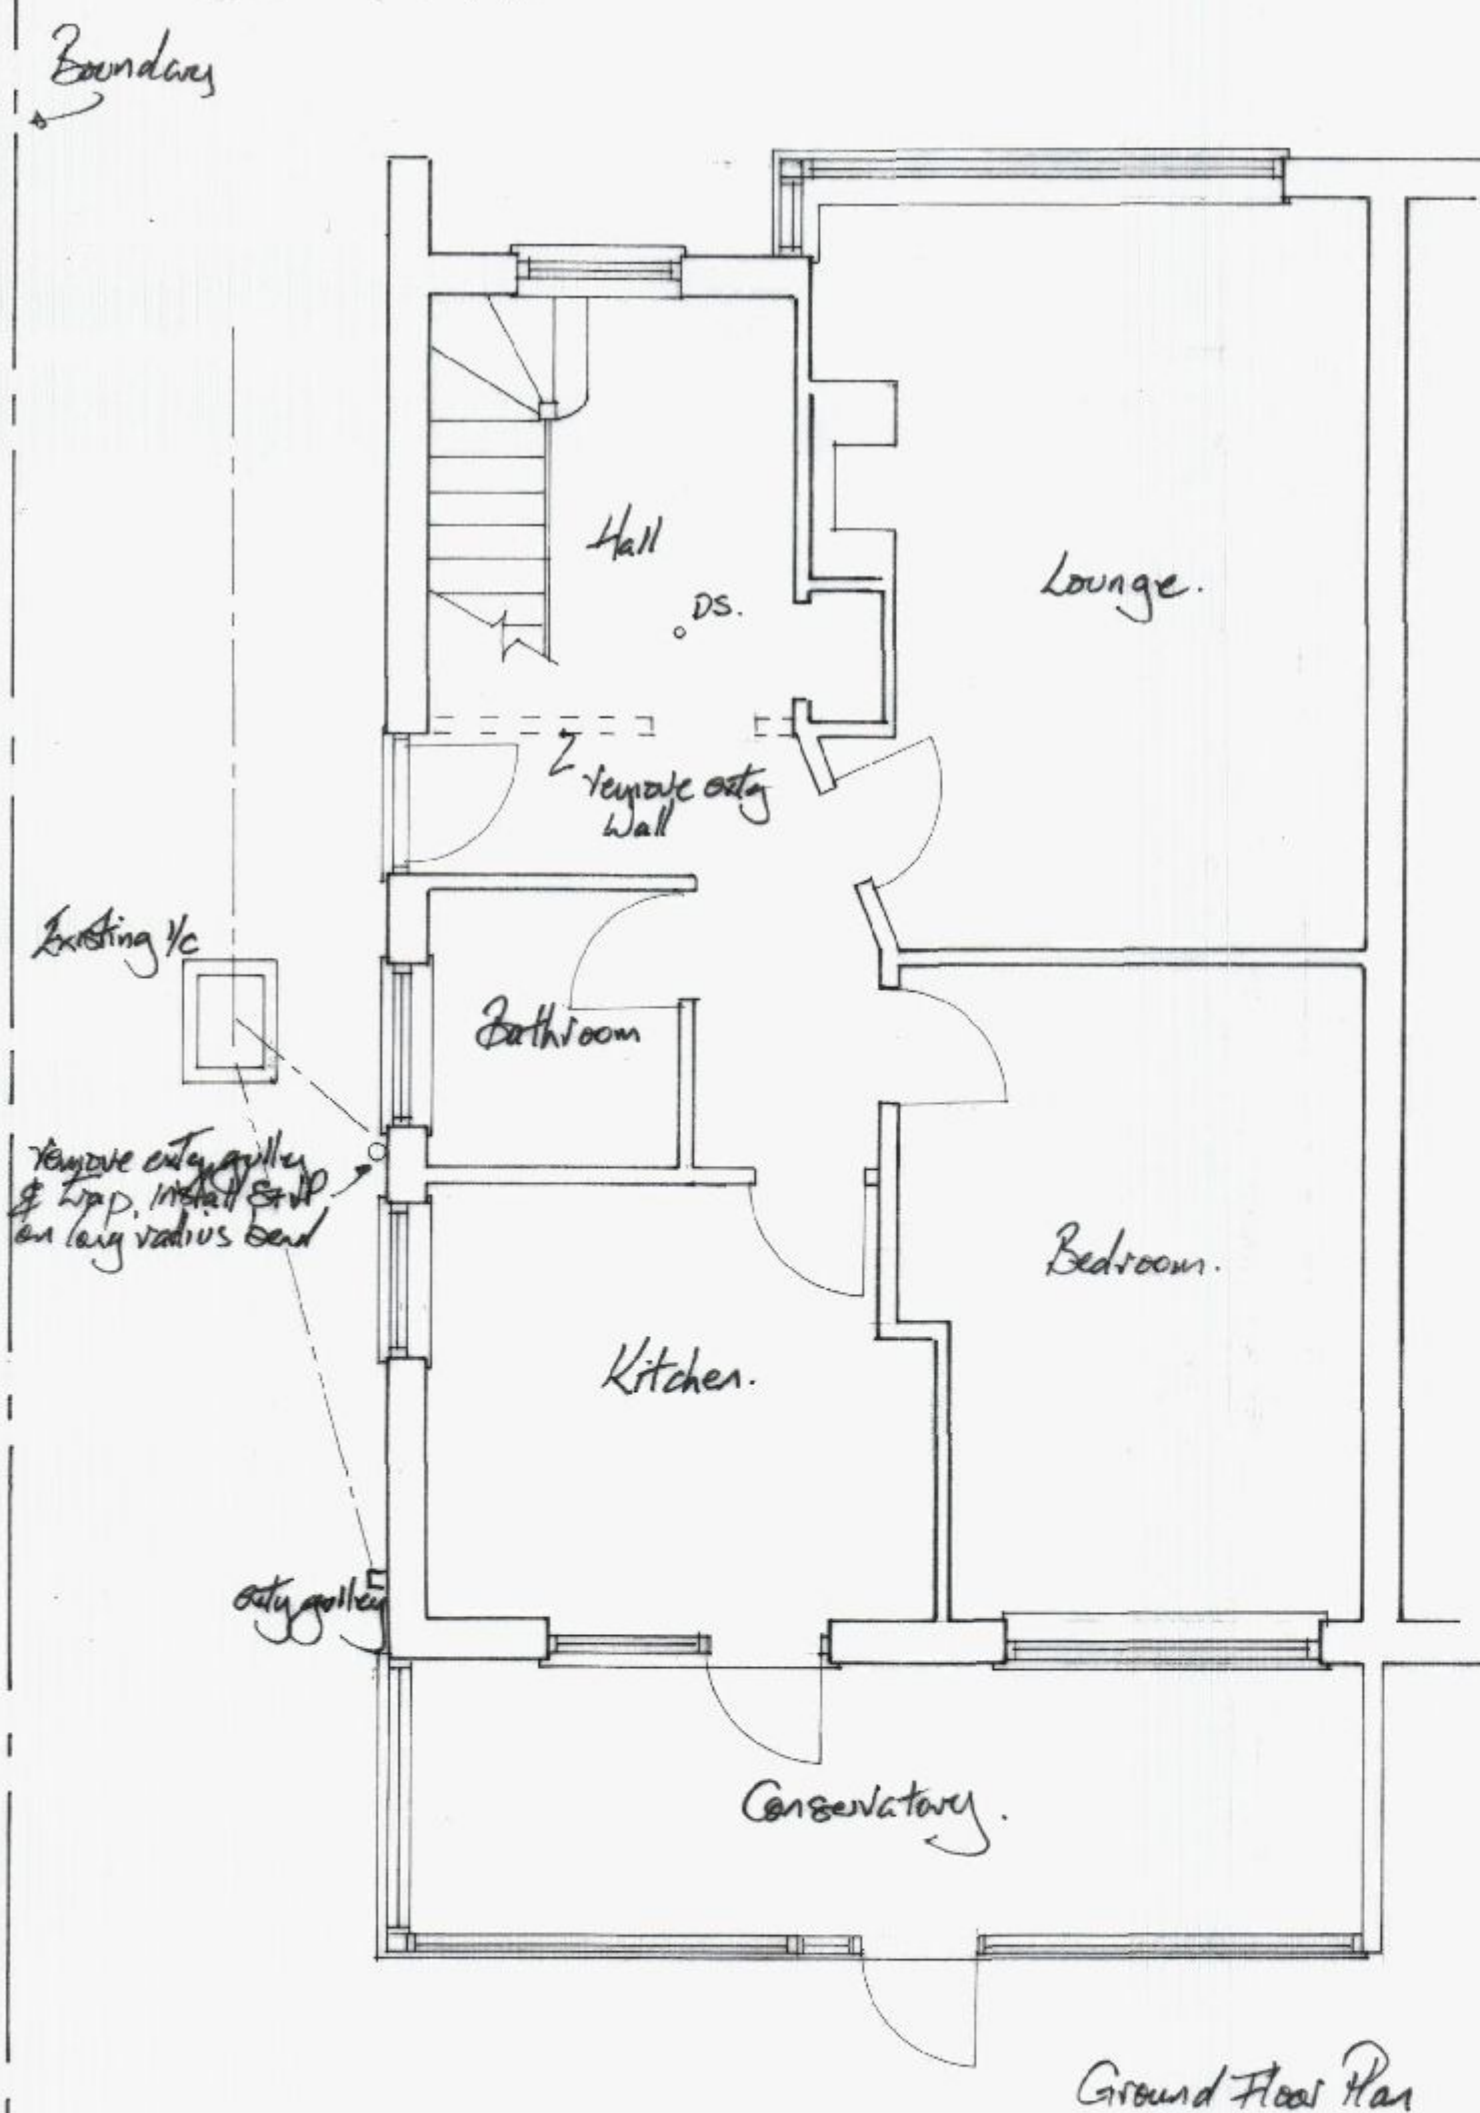

Client  
**MR & MRS M. PILGRIM**

Job Title  
**Room in Roofspace  
36 SHILLING LEE  
WATERLOOVILLE.**

Drawing Title

Scale  
**1:50 1:100**

Date  
**Jan '12**

Drawn by

Dwg. No.

Rev.

HAVANT BOROUGH COUNCIL  
23 FEB 2012  
**RECEIVED**