


21 MAR 2012

RECEIVED

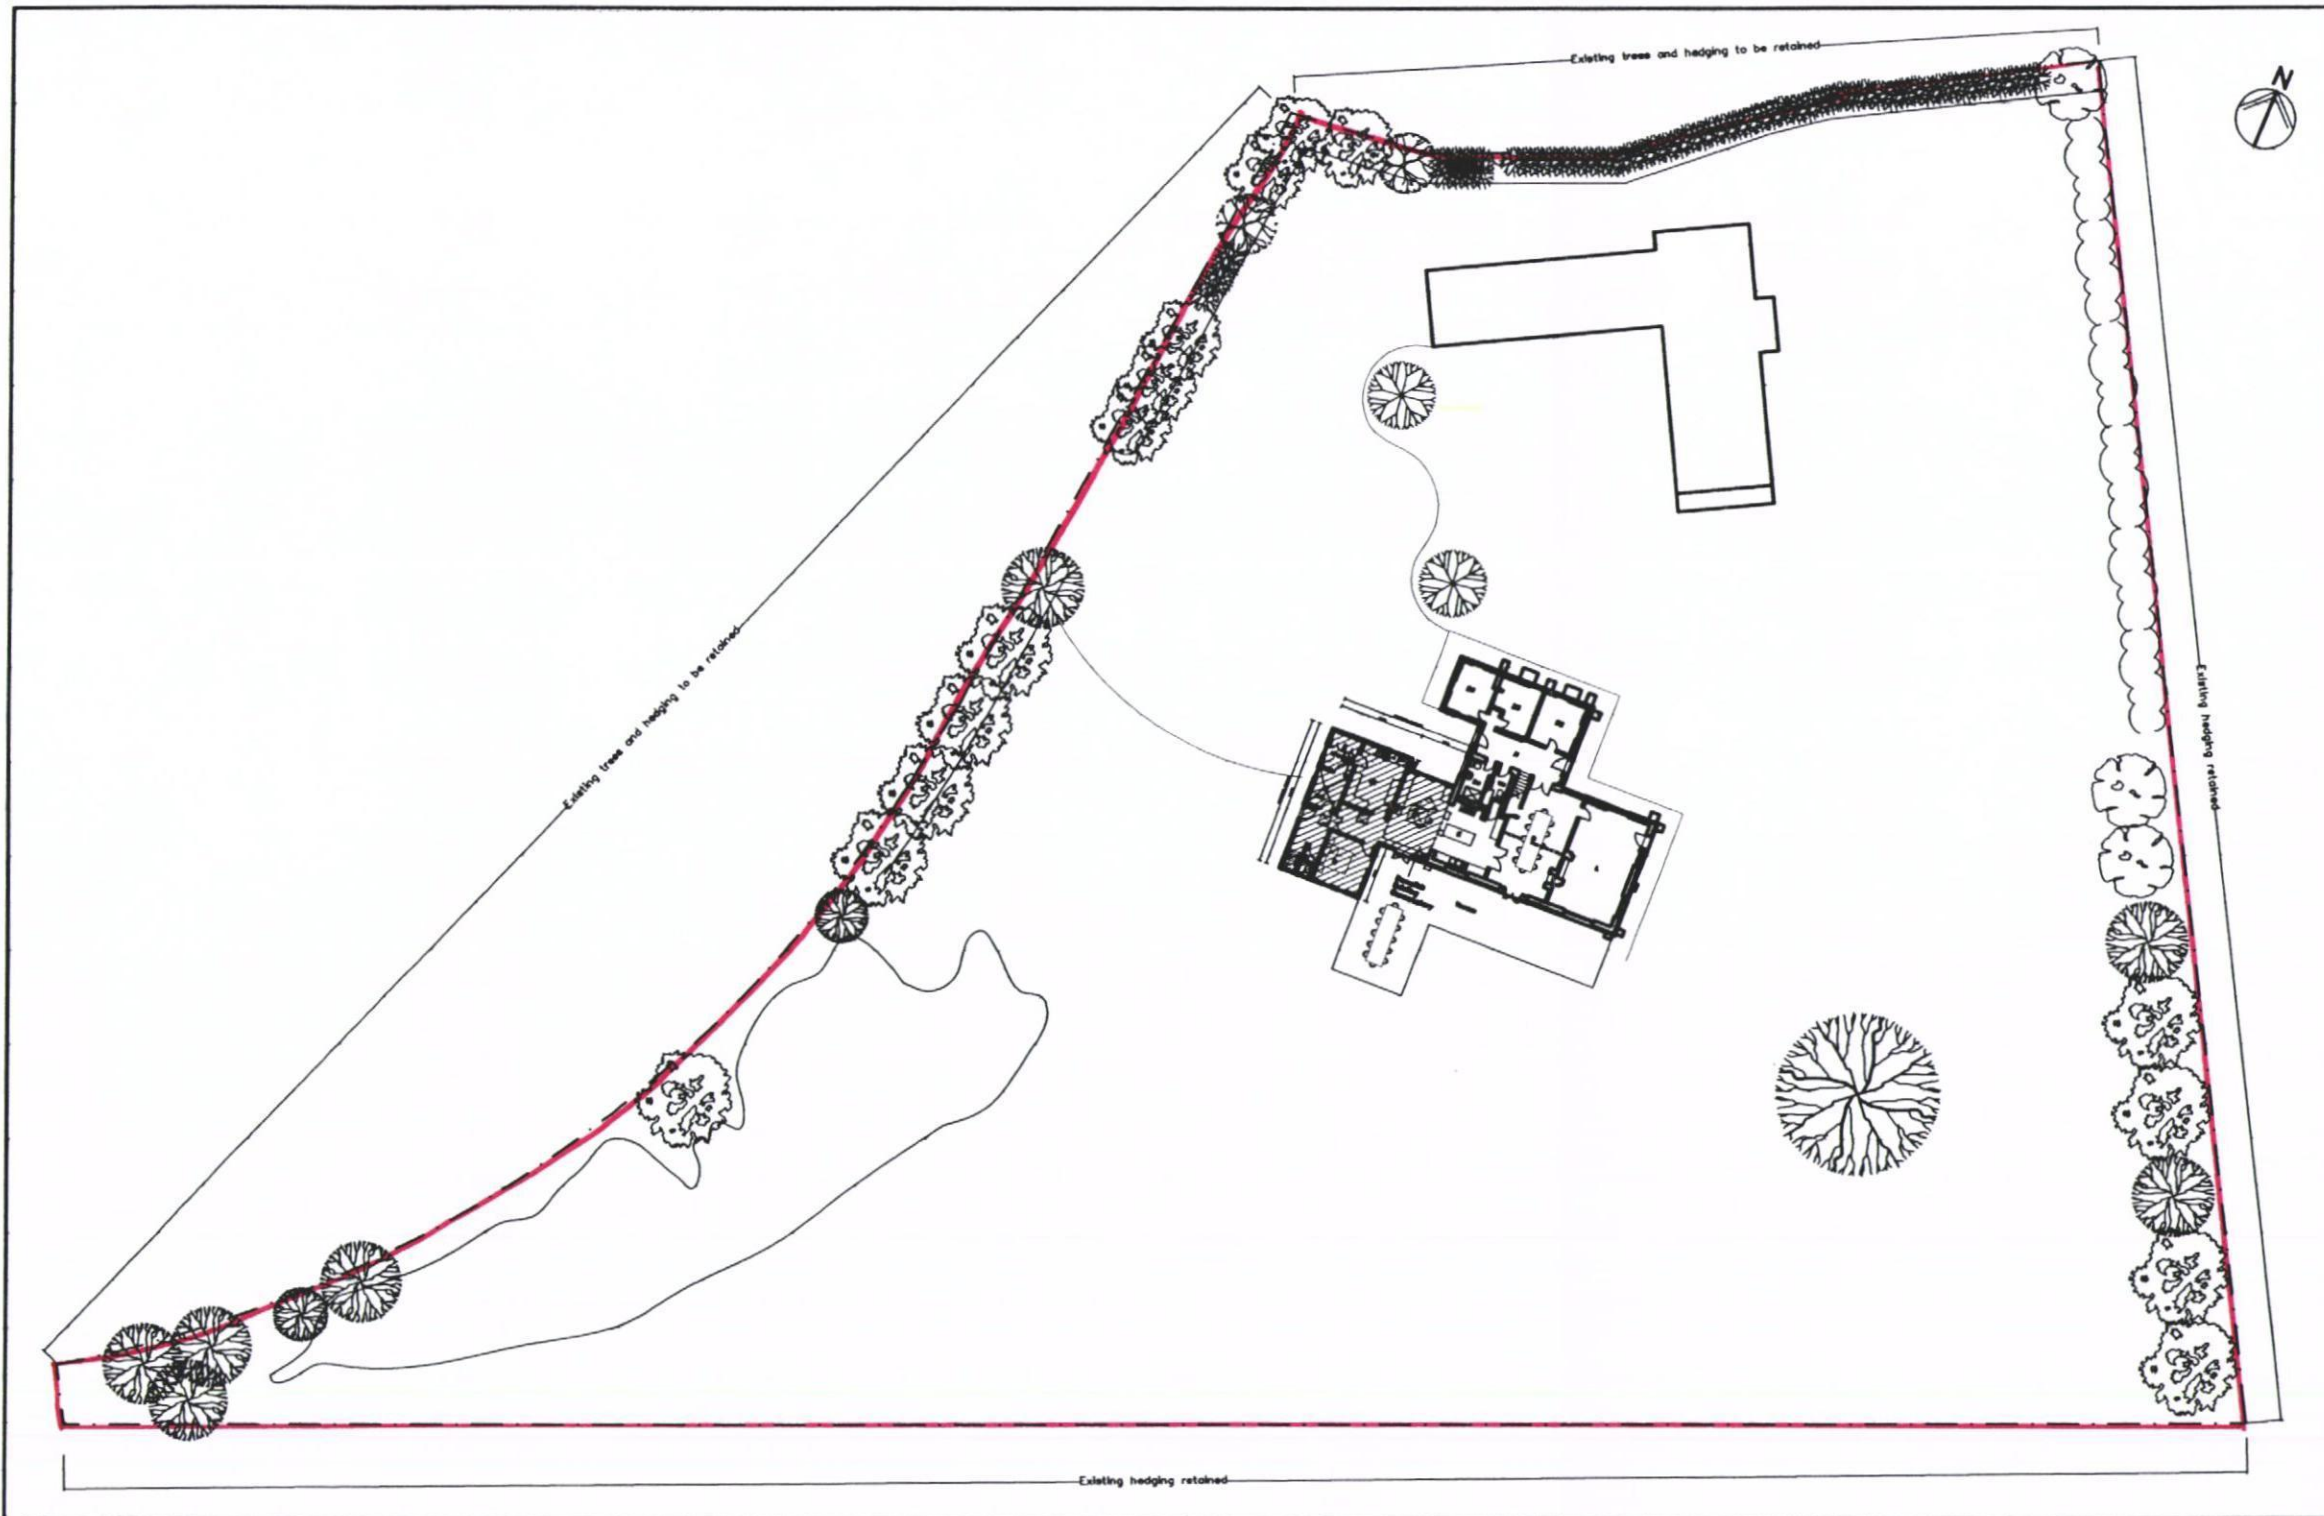

Salterns Quay
Hayling Island

PROPOSED SITE PLAN

Revisions
A.

Martin Critchley
Consultants Ltd.
First Floor, 7 North Street
Havant, Hampshire, PO9 1PW
023 92 474 919
critchleyarchitect@hotmail.com

Scale: A3 = 1:500, A1 = 1:200
Date: 19/03/12
Drawn: MHC/ALB

1047-211⁰