

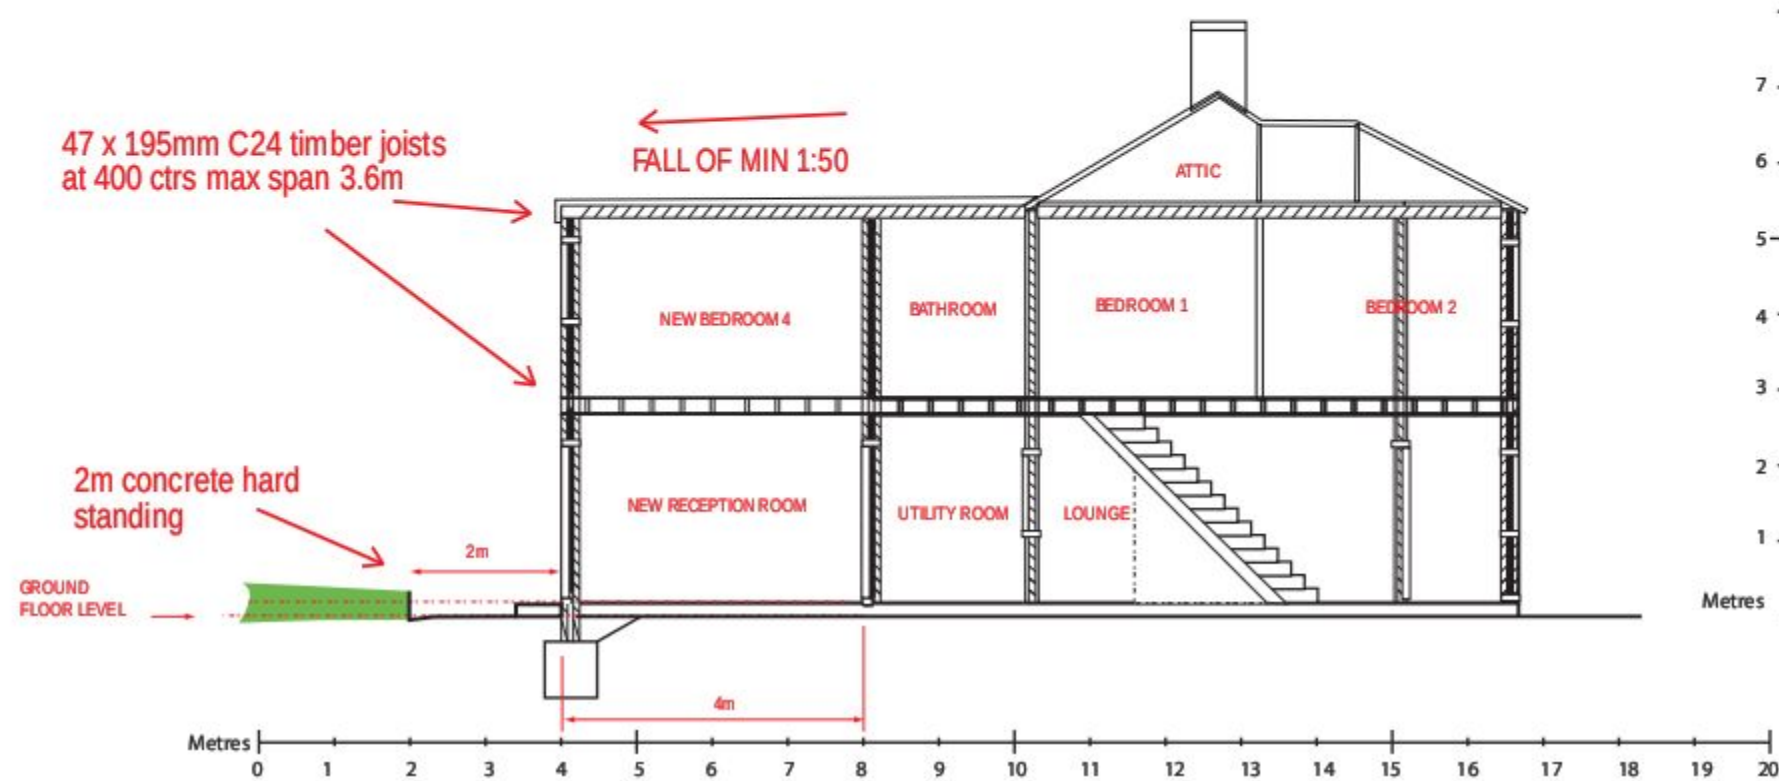


REFUSE

Proposed Side Elevation Sections

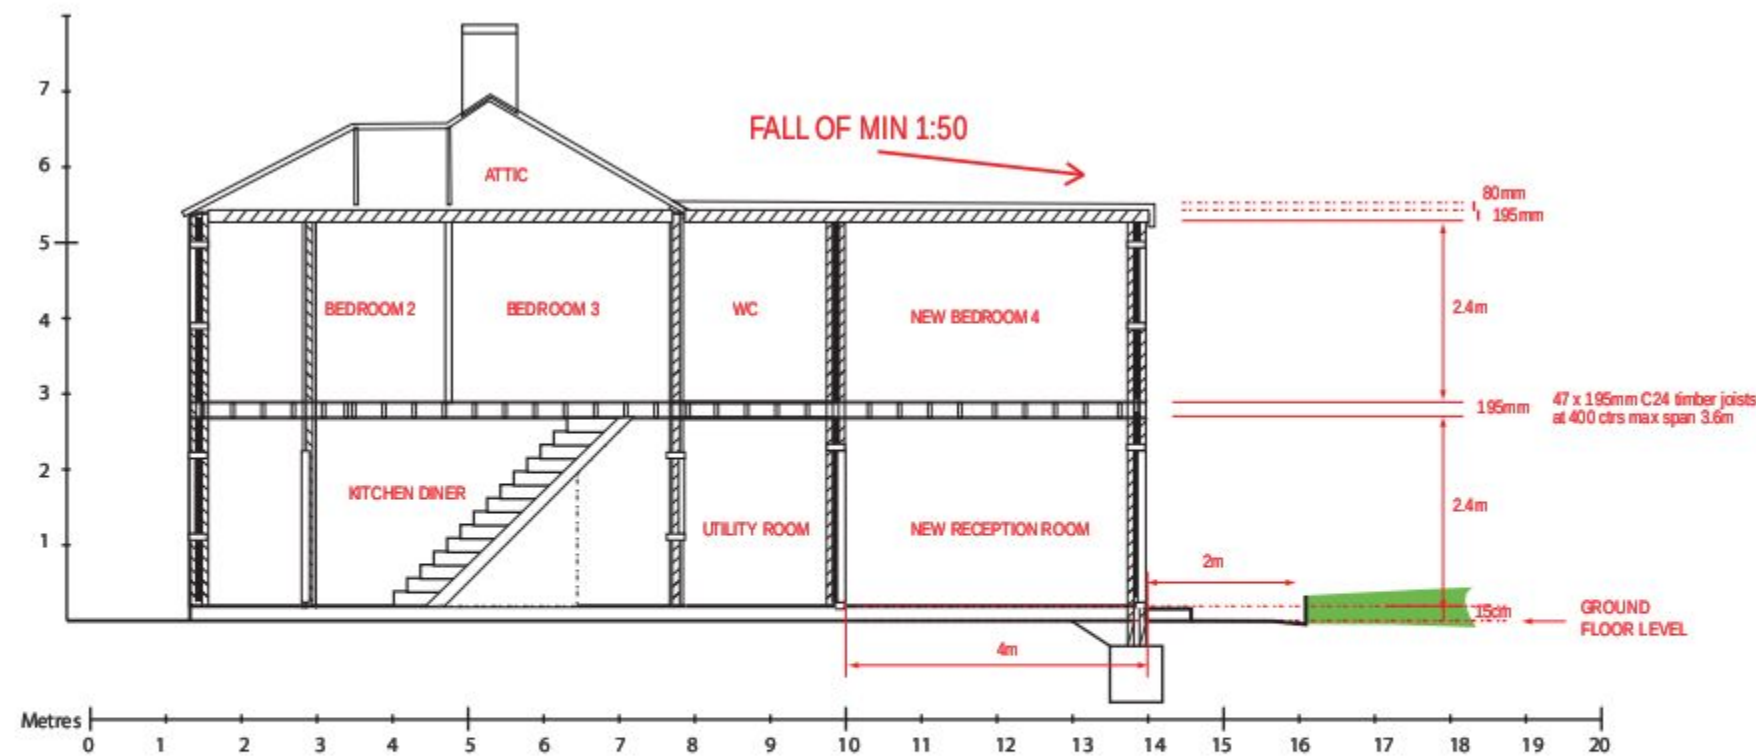

Proposed Rear Elevation Section

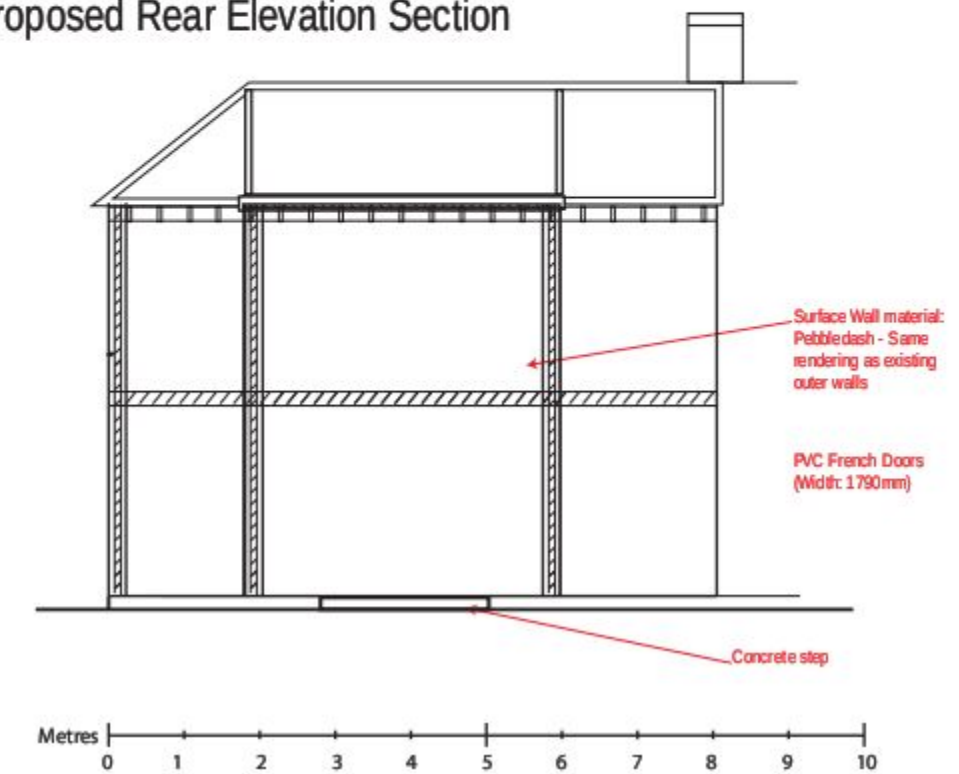

DRAWINGS TO SCALE 1:100

10-09-2011

JOHN HOLLINGSWORTH
Drawings of Sinapi Ltd