

Schedule of EXTERNAL WORKS to be carried out by TESCO CONTRACTOR

- B1 STAINLESS STEEL RAM-RAD ROLLAGE TO BE SUPPLIED AND INSTALLED BY TESCO APPOINTED CONTRACTOR. SET @ CENTRES TO PROVIDE 100MM CLEAR ACCESS WITHIN FOR DOA REQUIREMENT AND NOT TO EXCEED 100MM CROWN FOR RAM RAD PROTECTION.
- DO 01 DEVELOPER TO PREPARE OPENINGS AND INSTALL FULL HEIGHT SHOP FRONTS. NEW SHOP FRONTS AND DOOR SHOP FRONTS AND SHUTTING DOORS TO BE PROVIDED AND INSTALLED BY DEVELOPER.
- WG 02 DEVELOPER TO INSTALL GLAZED ALUMINIUM FRAMED WINDOWS INTO 3000x1417x2000mm NEW OPENING FORMED AS PART OF SHELL WORKS. FRAMES TO BE PVC ALUMINIUM FINISHED DUTY GIB TO MATCH.
- DO 02 DEVELOPER TO FORM NEW 1370x1417x2000mm OPENING AND TO INSTALL NEW STEEL ACCESS / ESCAPE DOOR. DOOR TO BE PAINT FINISHED, COLOUR/DURTY GIB TO MATCH. TESCO APPOINTED ARCHITECT TO OBTAIN NECESSARY PLANNING APPROVAL.
- DO 04 1000x1417x2000mm OPENING TO BE PREPARED TO ACCOMMODATE ATM ACCESS DOOR (REFER TO DOA). PROPER OPENING SECURE AND HANGERS READY FOR INSTALLATION OF DOOR. DOOR TO BE PROVIDED AND INSTALLED BY TESCO APPOINTED CONTRACTOR.
- DO 05 SATELLITE DISH TO BE SUPPLIED AND FIRED BY TESCO APPOINTED CONTRACTOR TO EXISTING WALL IN LOCATION TO BE AGREED WITH LANDLORD. POSITION SHOWN INDICATIVE AS RECEIPT CHECK FOR AREA TO BE PERFORMED. SATELLITE DISHES MUST BE SOUTH FACING WITH A CLEAR LINE OF SIGHT.

External Works (Public Areas)

TESCO APPOINTED CONTRACTOR TO DEMARK PEDESTRIAN/SECURE STANDING ZONE IN FRONT OF ATM UNIT

External Works (Service Areas)

CONCRETE TO BE SUPPLIED AND INSTALLED BY TESCO APPOINTED CONTRACTOR LOCATED UNDER CONCRETE WARE STANDING AS PROVIDED AS PART OF THE SHELL WORKS. CONCRETE TO BE A 150mm THICK WITH 100mm x 100mm REINFORCING AT 200mm @ 100mm (AT 100mm DAYTIME AND 200mm @ 100mm NIGHT TIME).

200 WALL MOUNTED AC UNITS SUPPLIED AND INSTALLED BY TESCO APPOINTED CONTRACTOR. AC UNITS TO SUPPLY CASH OFFICE AND 2x 2000x600x200mm HIGH CASH OFFICE AC UNIT. OPERATING AT 200mm @ 100mm.

TESCO APPOINTED CONTRACTOR TO PROVIDE 1.8m HIGH CLOSE BOARDED TIMBER SERVICE AND ACCESS GATES TO BE PROVIDED AND INSTALLED AS PER DETAILED DRAWING 4847/002.

TESCO APPOINTED CONTRACTOR TO PROVIDE 1.8m HIGH CLOSE BOARDED TIMBER FENCE TO PERIMETER OF BIN STORE TO BE PROVIDED AS PER DETAILED DRAWING 4847/003.


PROPOSED 150x150mm VENT ASIA FAN TO PROVIDE EXTRACT FROM SEAT ROOM TO BE SUPPLIED AND INSTALLED BY TESCO APPOINTED CONTRACTOR.

PROPOSED 300x300mm VENT ASIA FAN TO PROVIDE EXTRACT FROM BAY OFF OVER TO BE SUPPLIED AND INSTALLED BY TESCO APPOINTED CONTRACTOR.

Proposed West Elevation




Proposed North Elevation from Lavender Road

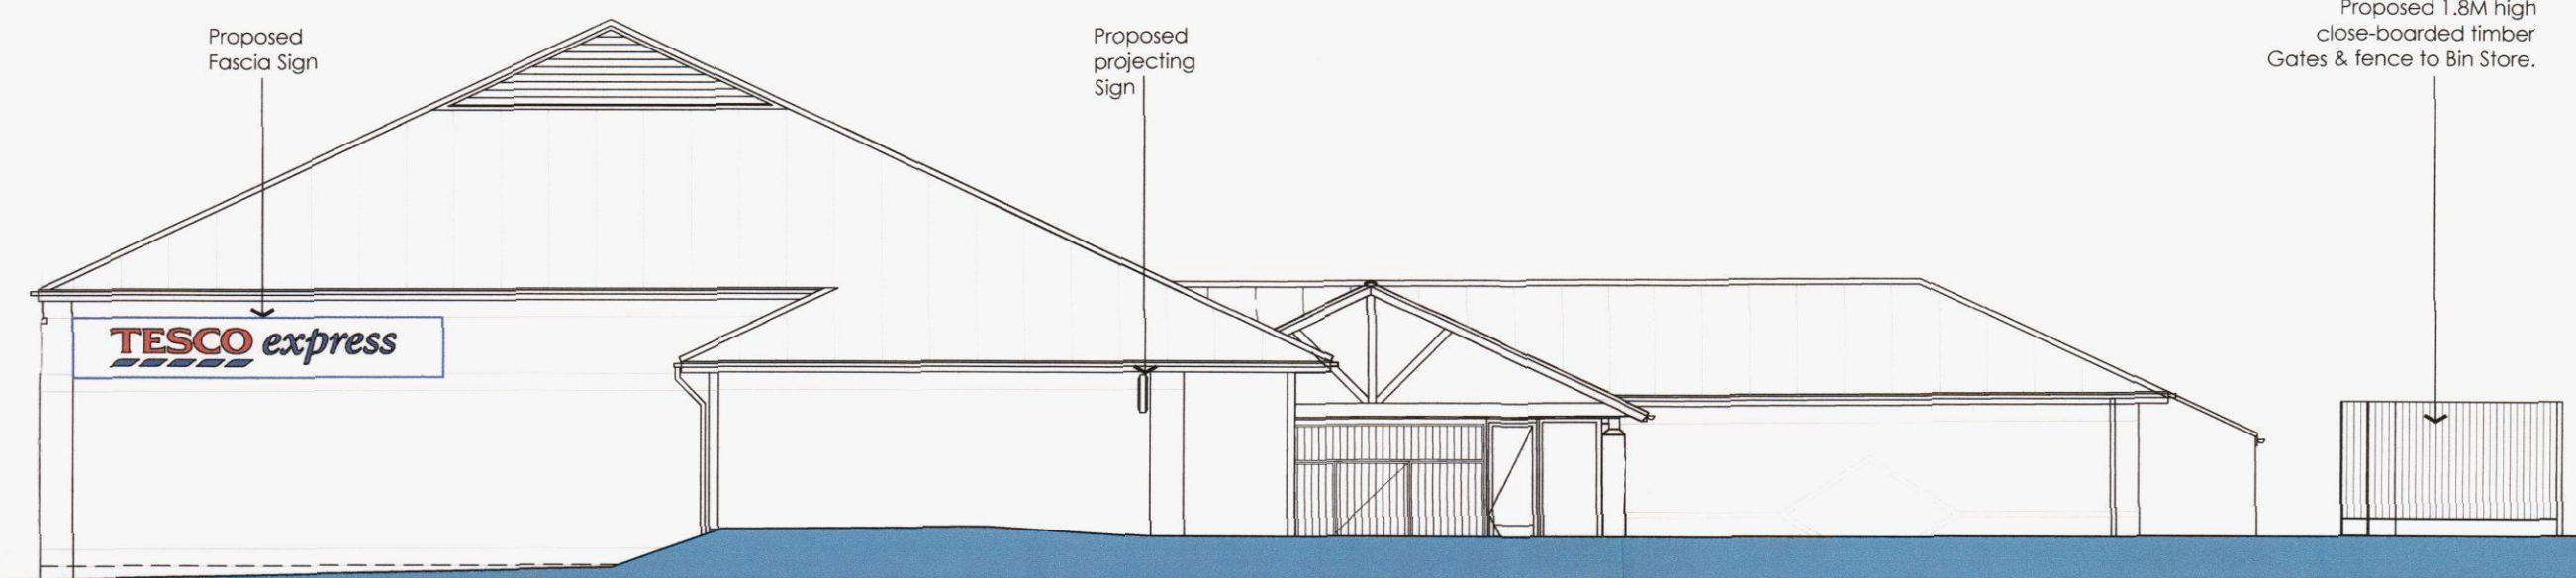

Proposed East Elevation from Frendstaple Road



Proposed South Elevation from

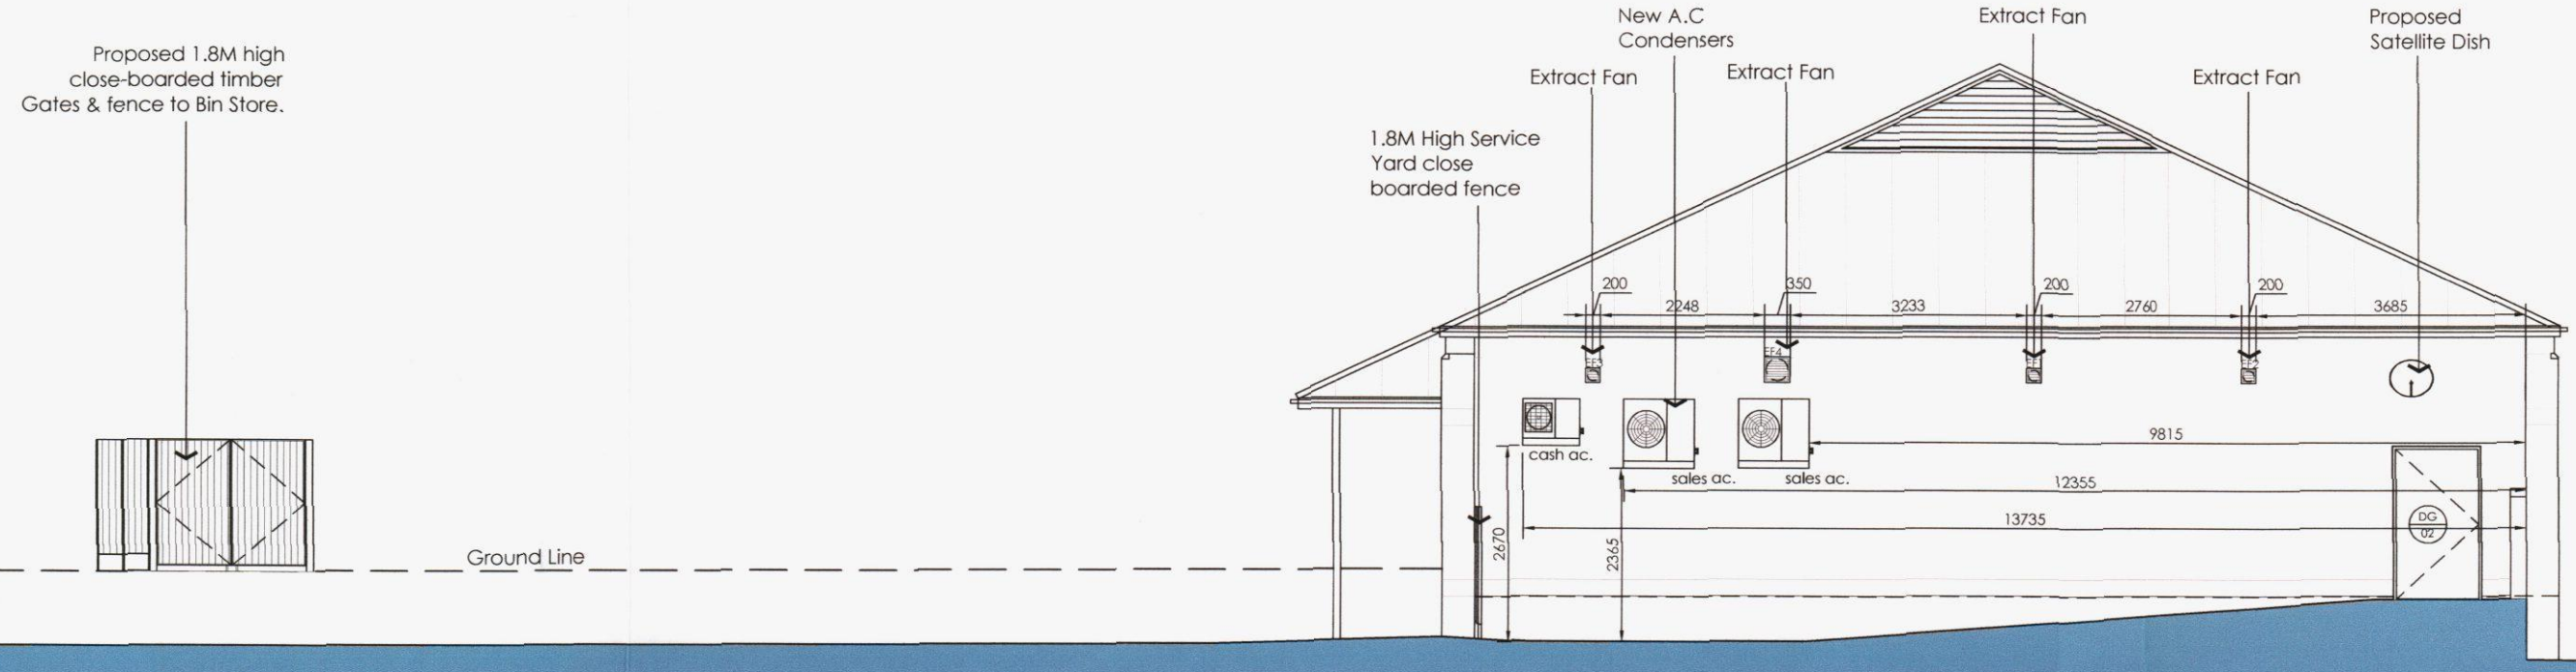

RECEIVED
- 5 JUN 2013
HBC Development Control

C 02.05.13 External A.C. units moved, external steps amended.
B 04.04.13 Updated to B/C recommendations
A 27.03.13 Shopfronts Amended

Revision:	1	2	3	4	5

bar in meters 1:200 @ A3
bar in meters 1:100 @ A1

Office 7, Gateway 1000
Arlington Business Park
Whittle Way
Stevenage
Hertfordshire
SG1 2PP
t: 01438 749400
f: 01438 749591
By App. 90

archer architects
manchester
t: 01612286020
f: 01613360536
e: arcp@archer.co.uk
www.archerarchitects.co.uk

TESCO express

Project:
LAVENDER ROAD
WATERLOOVILLE
Drawing Title:
FOR CONSTRUCTION
PROPOSED ELEVATIONS

Scale:	Date:	Drawn:	Checked:
1:100@A1	04.04.13	JM	AA
Project No:	Drawing No:	Revision:	
4847	(C)203	C	