


illuminating light cover holding
2no. 70W static fluorescent tubes
Aluminium signtray with 65mm returns
mott black colour RAL 9011.
Built up metal letters with 30mm returns



PROPOSED FRONT SIGNAGE

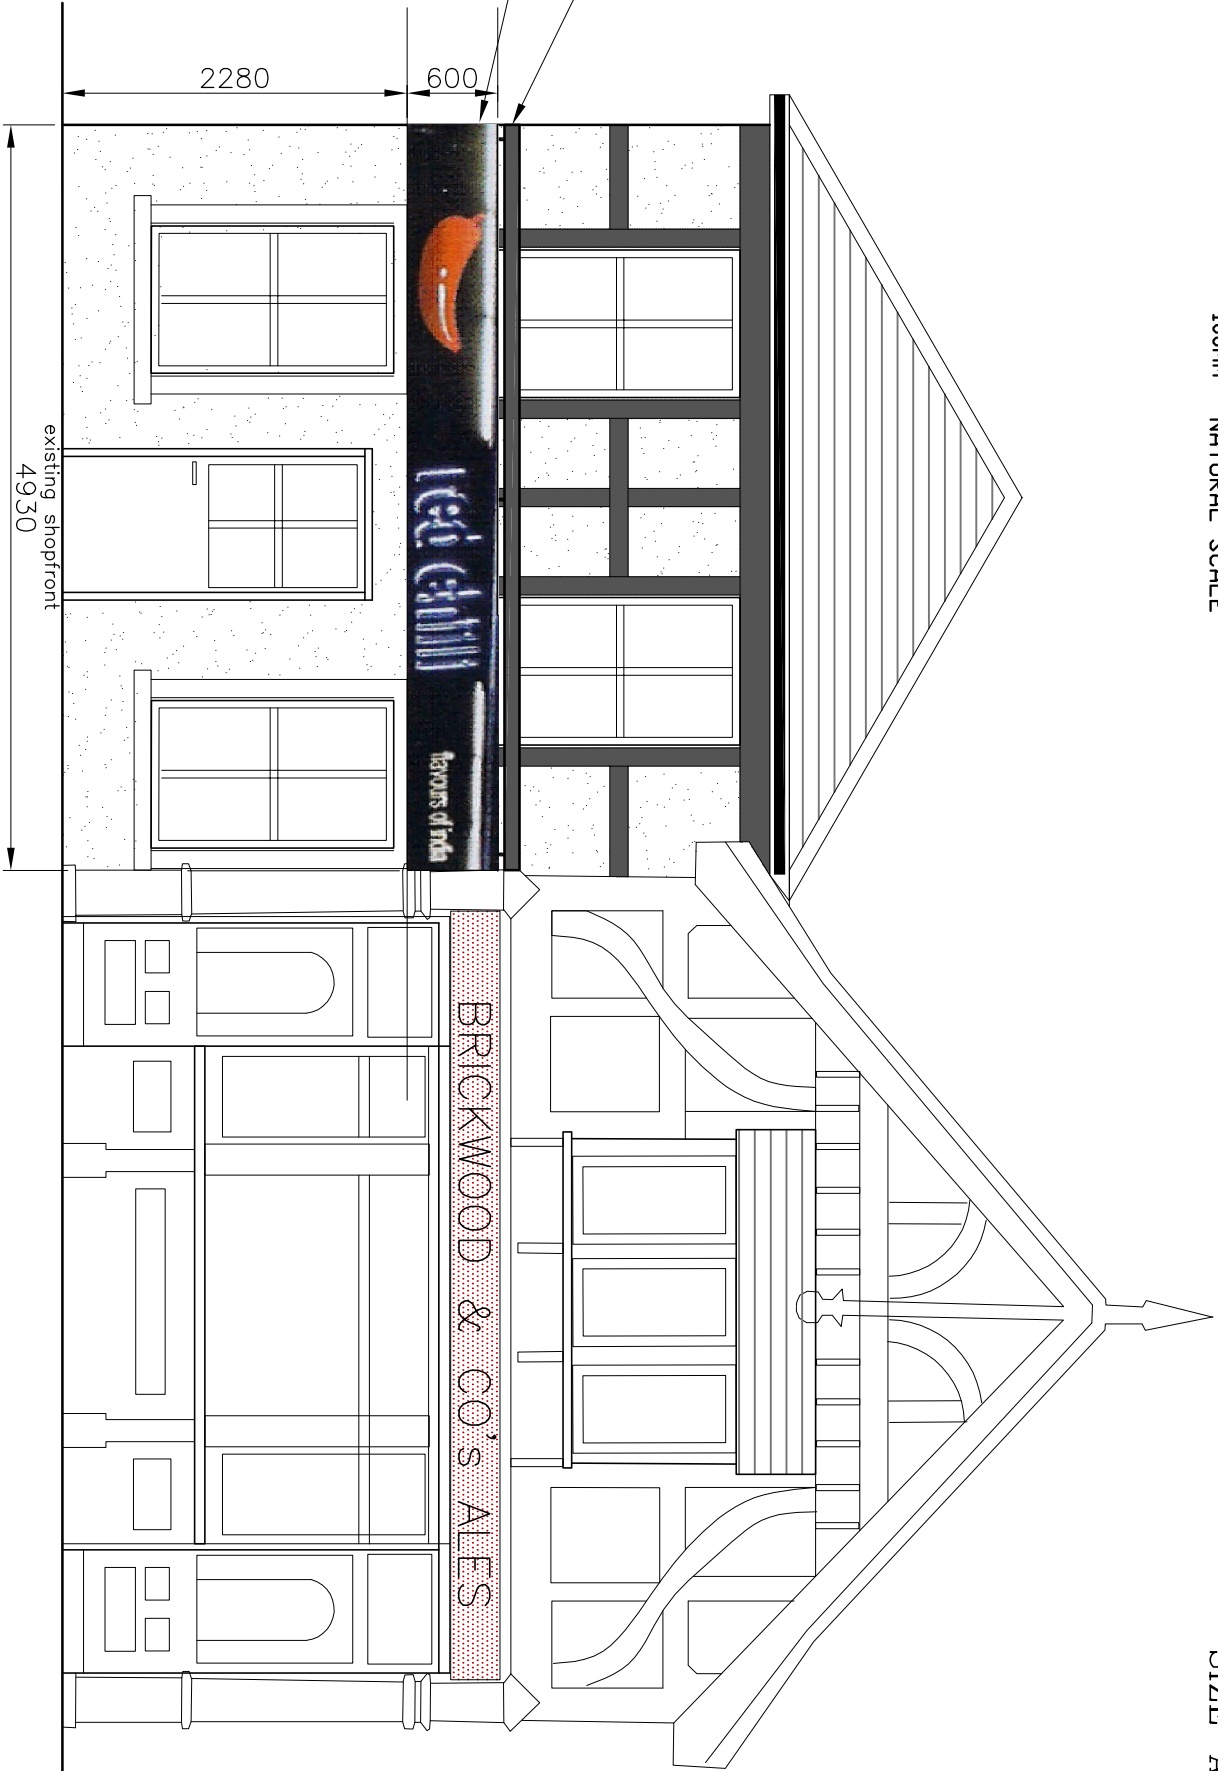

EXISTING FRONT ELEVATION

Location	Project	Contrast Interiors Ltd, 114 Wanstead lane, Essex IG1 3SF T : 020 8518 4551 F : 0203-174-0060 info@contrast-interiors.co.uk www.contrast-interiors.co.uk Registered in England No. 5835126 Office Address : Unit 2k, Kemp Road , Chadwell Heath Industrial Park , Dagenham, Essex RM8 1SL		
51 NORTH STREET HAVANT PO9 1PP	NEW SHOP SIGN	Drawing Title		
		PLANNING	Scale : 1:50 @ A3	Date : MAY 2013
		EXISTING & PROPOSED SHOPSIGN	Drawing number	Rev
		SE/51NS/06	—	—