


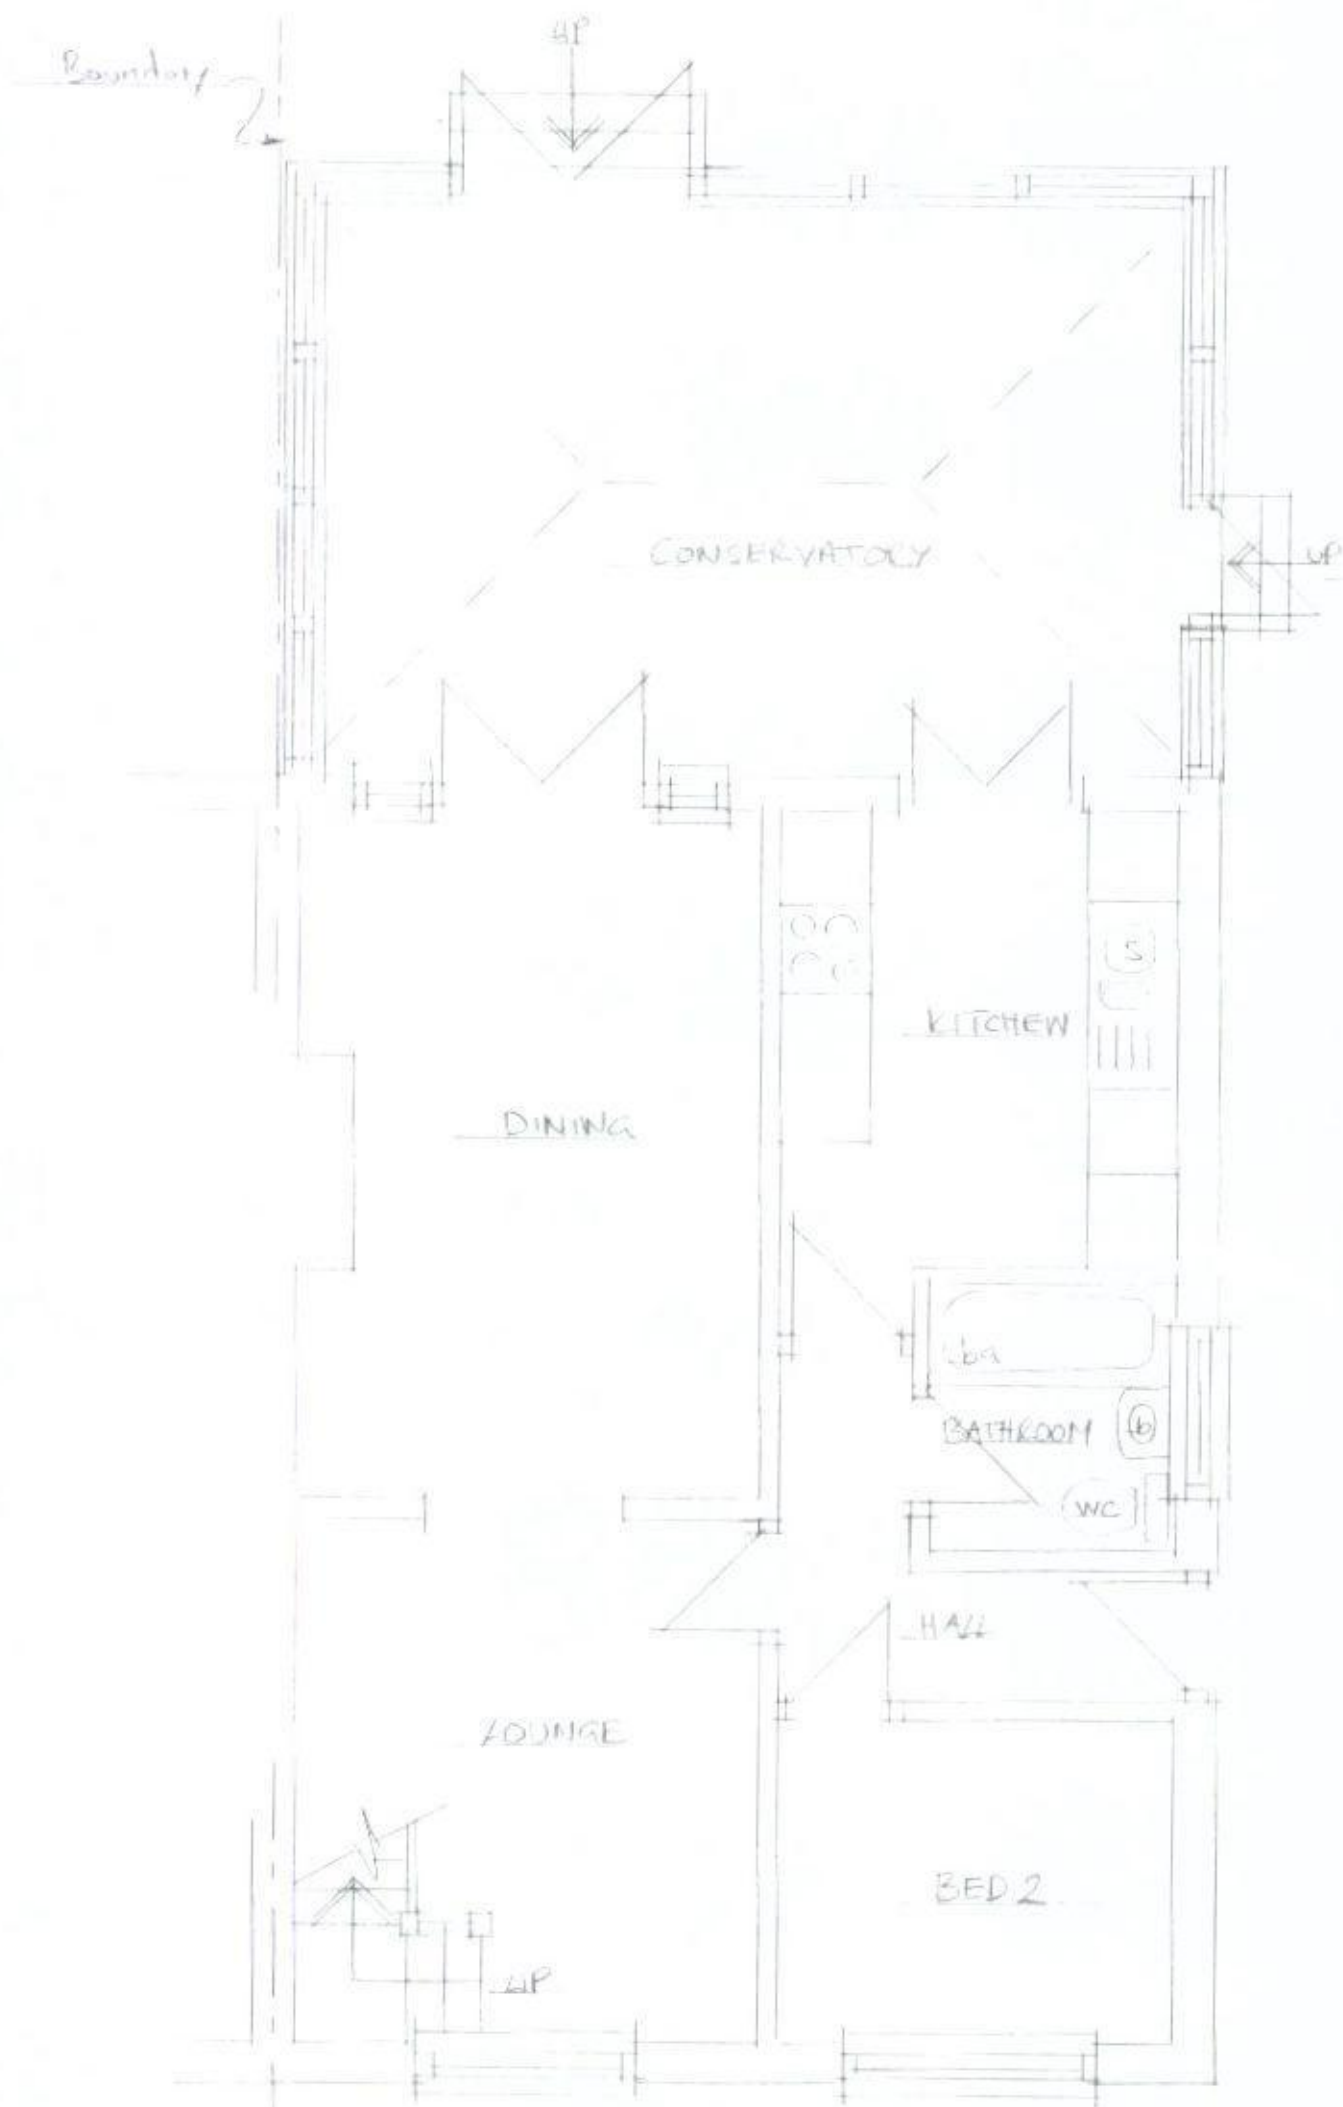

EXISTING GROUND FLOOR PLAN

52 SILVERDALE DRIVE.

Scale 1:50