


SUPERSEDED

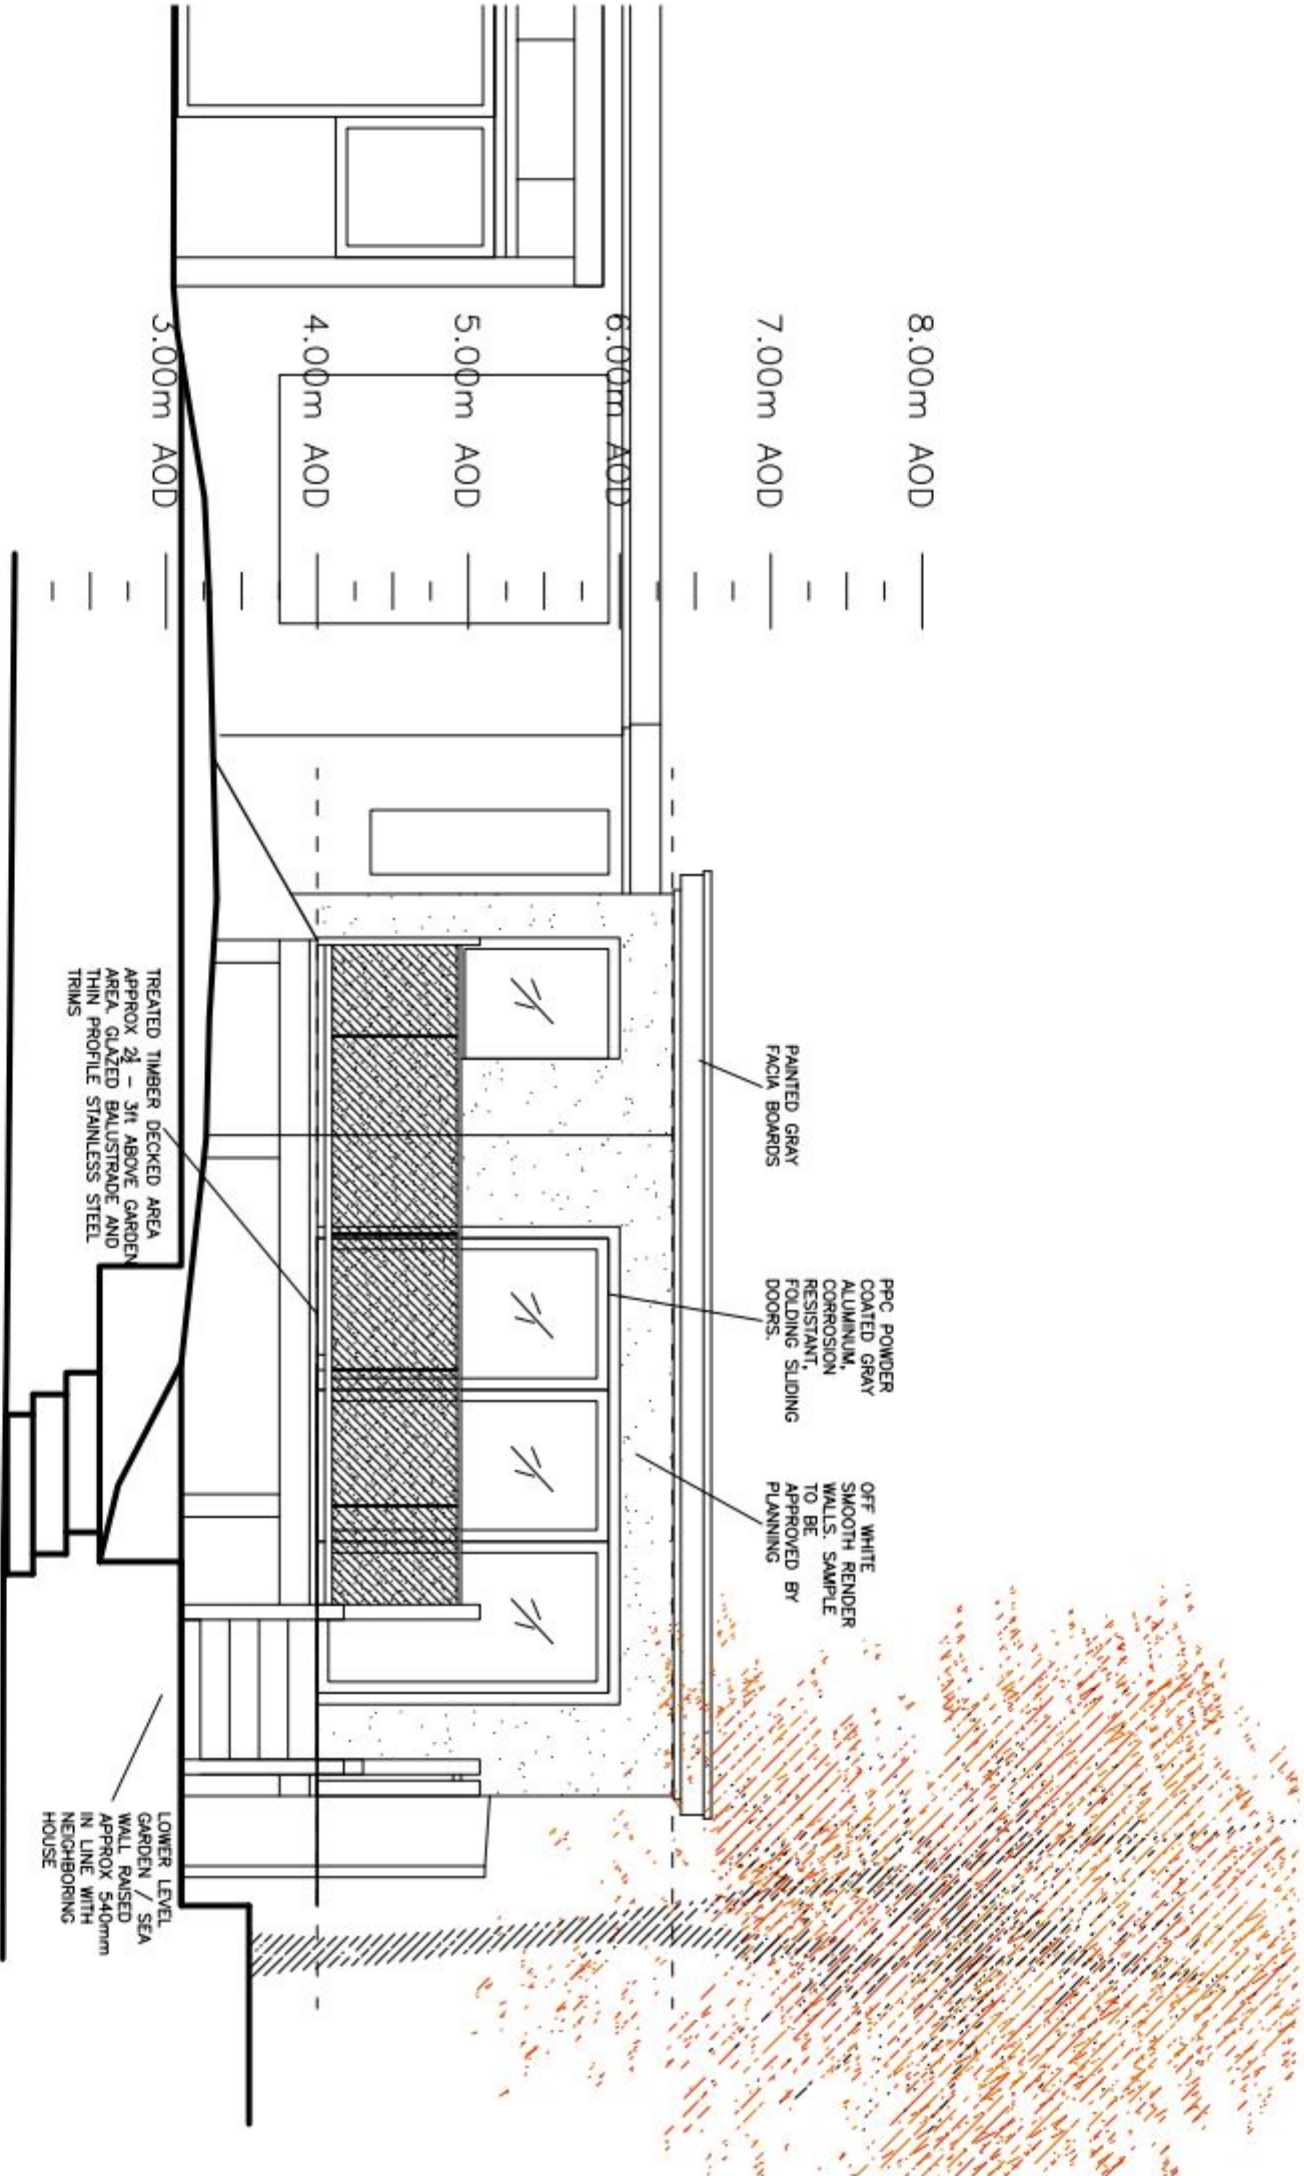

PROPOSED NORTH ELEVATION 1:50

Job Date: 10/01/2013 Project Name: PROPOSED BUNGALOW

CLIENT
MR STEVE BELL

PROJECT
PROPOSED BUNGALOW

TITLE
NORTH ELEVATION

DRAWING STATUS
FOR PLANNING

DRAWN SP CHECKED JP

SCALE
1:100

DATE
JAN 2013

ACL Design

6 Watersmeet Road

Sheffield, S6 5FA

acdesign@live.co.uk

ARCHITECTURE - PLANNING BUILDING REGULATIONS

JOB NO. DRAWING NO.

2012-04 PL - 102

REV

-