


Scale 1 : 50

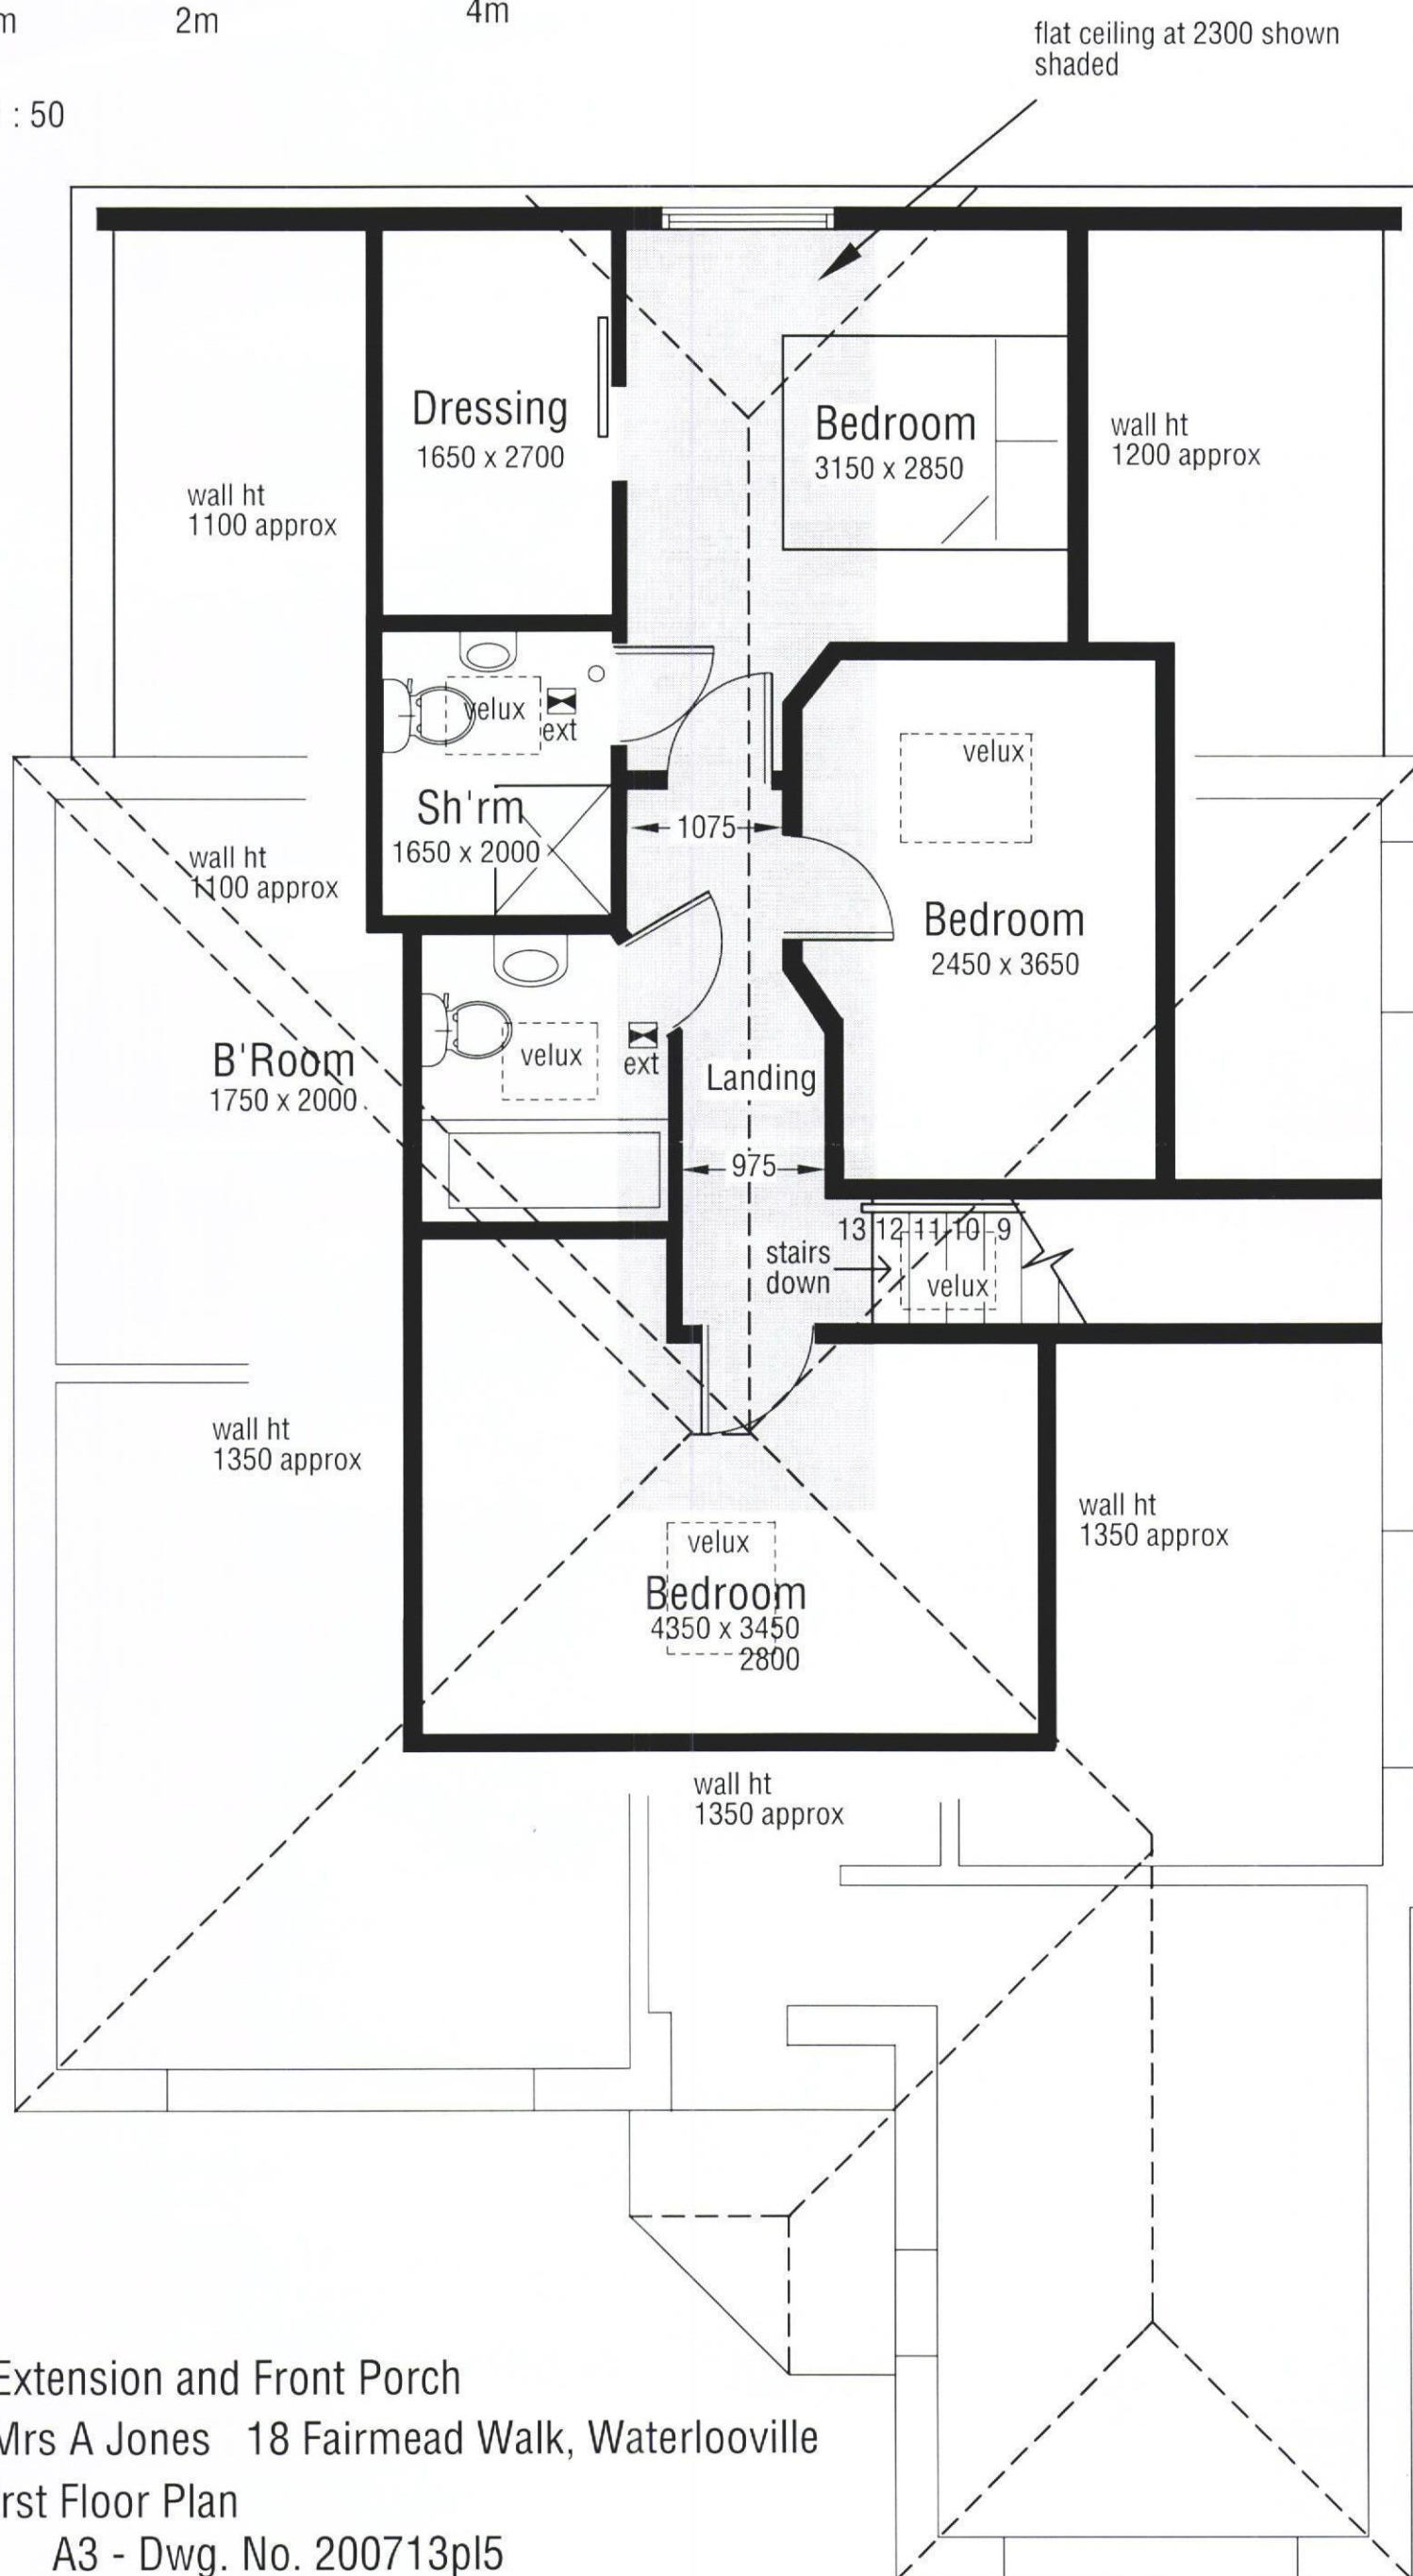

Prop. Rear Extension and Front Porch
For:- Mr & Mrs A Jones 18 Fairmead Walk, WaterlooVille
Proposed First Floor Plan
Scale 1 : 50 A3 - Dwg. No. 200713pl5

HAVANT BOROUGH
COUNCIL
22 JUL 2013
RECEIVED