



PERMIT

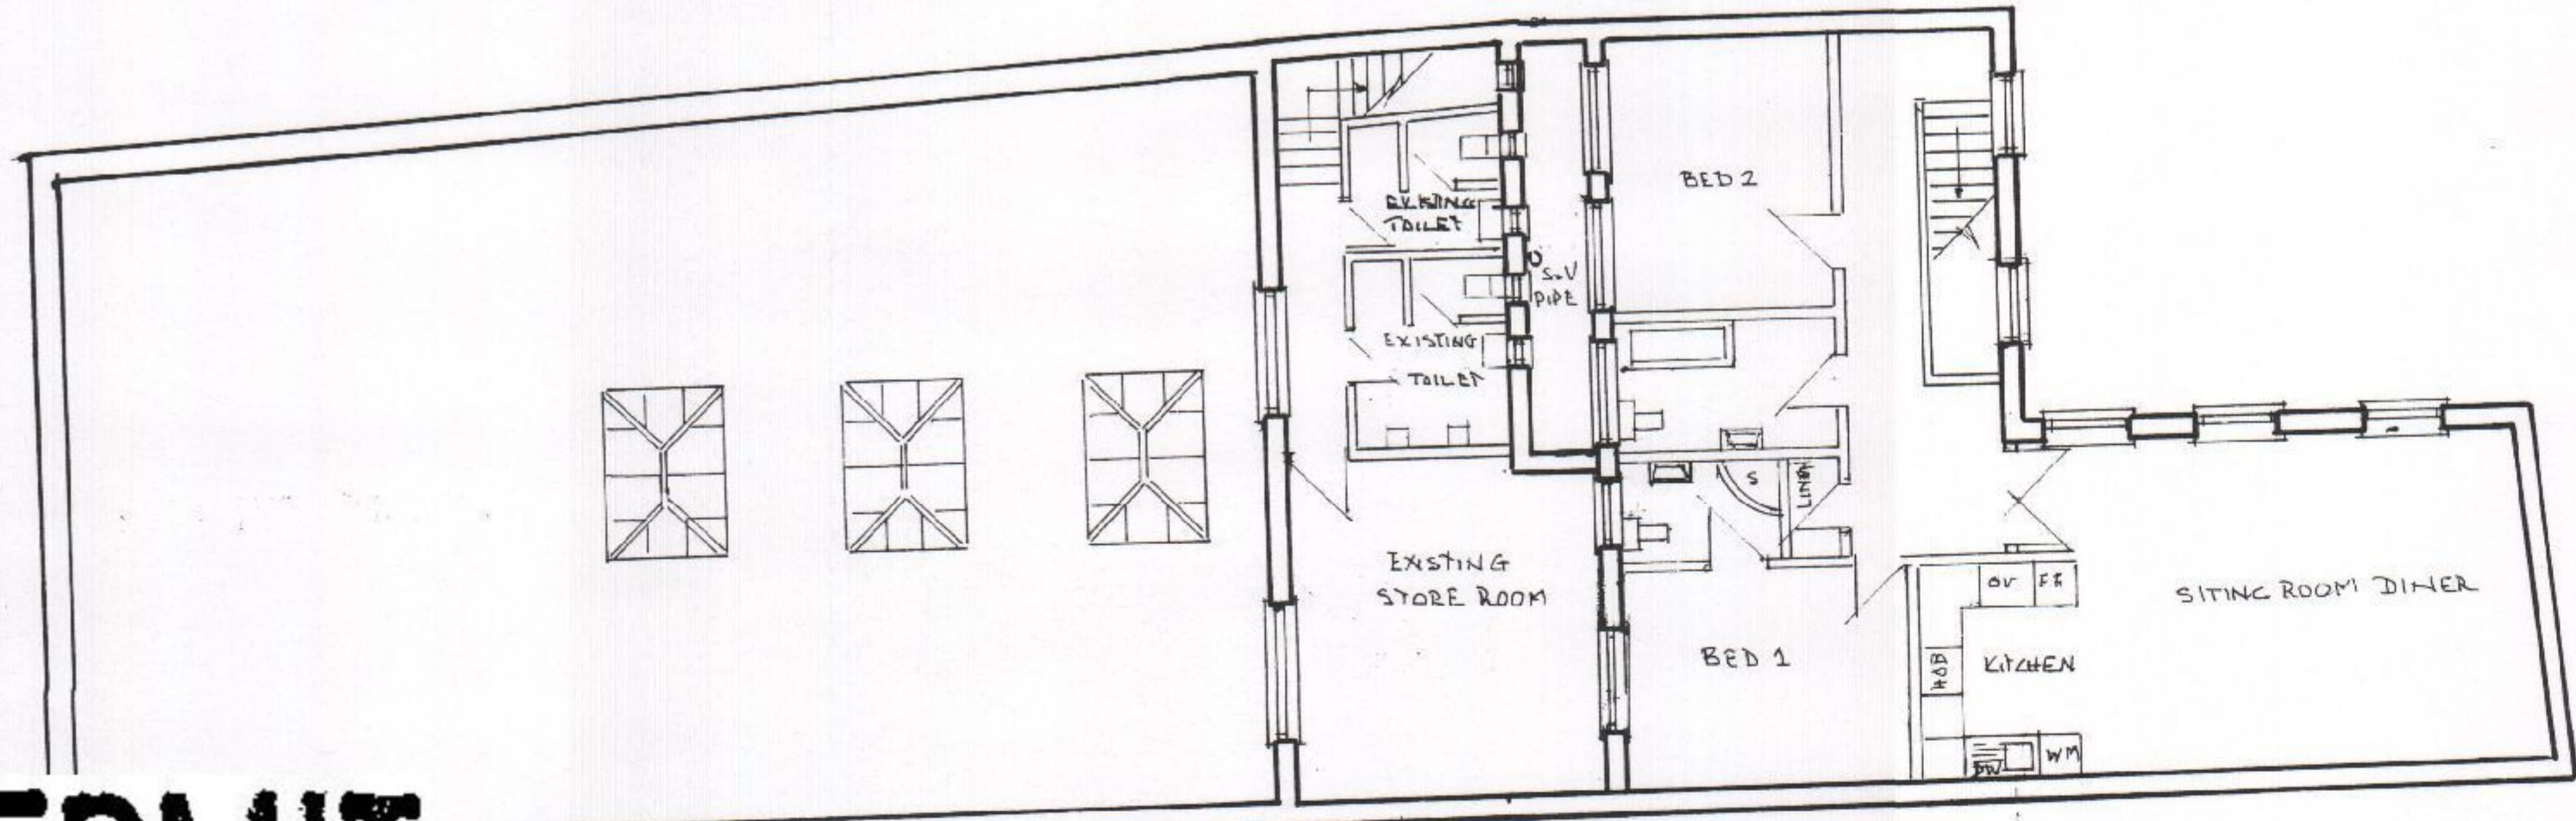


EXISTING FLAT ROOF

PROPOSED 1ST FLOOR FLATS

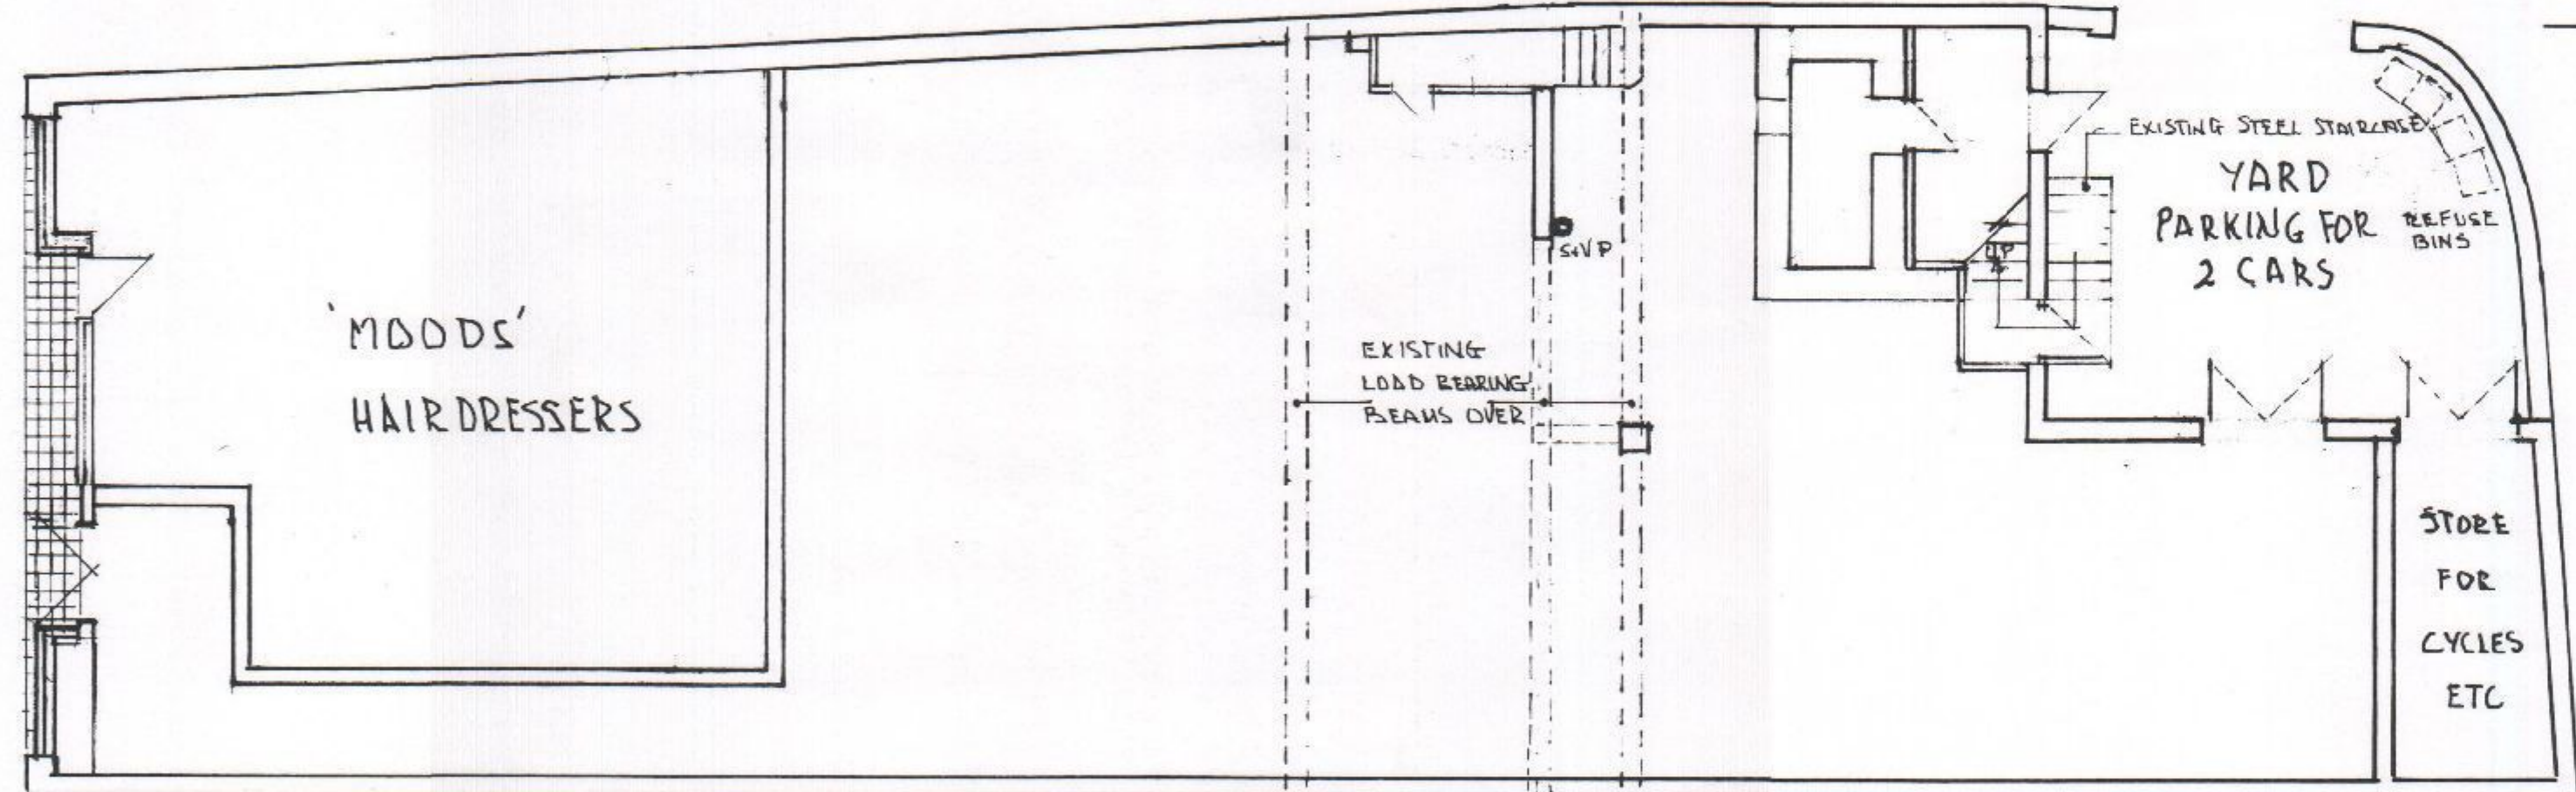


EXISTING GROUND FLOOR PLAN

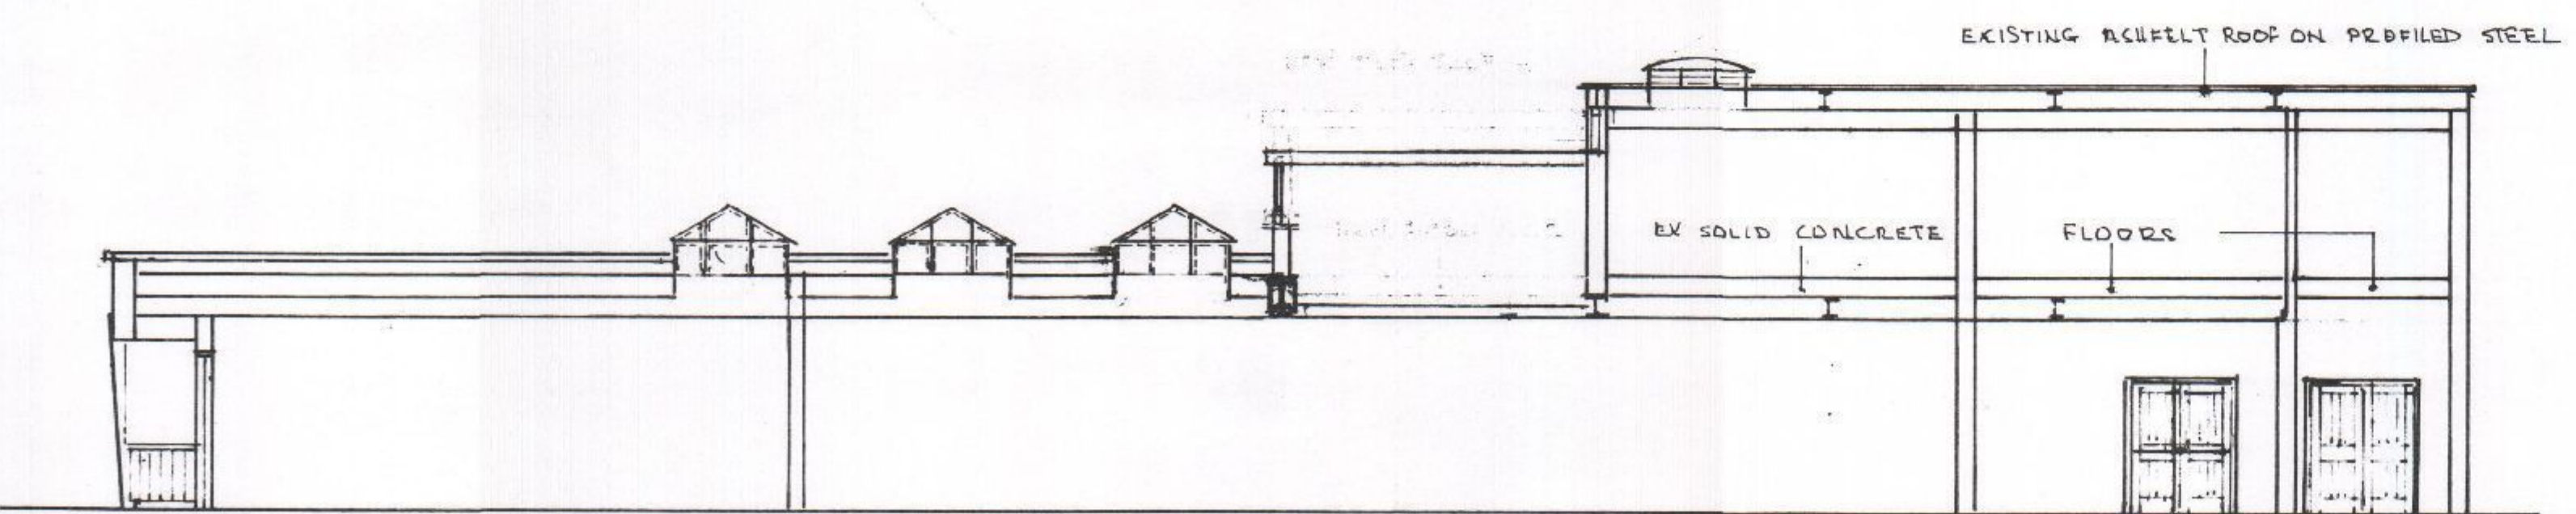

EXISTING SECTION THROUGH


PROPOSED ALTERATIONS TO
PROVIDE 1ST FLOOR FLAT AT 30-32 EAST STREET HAVANT

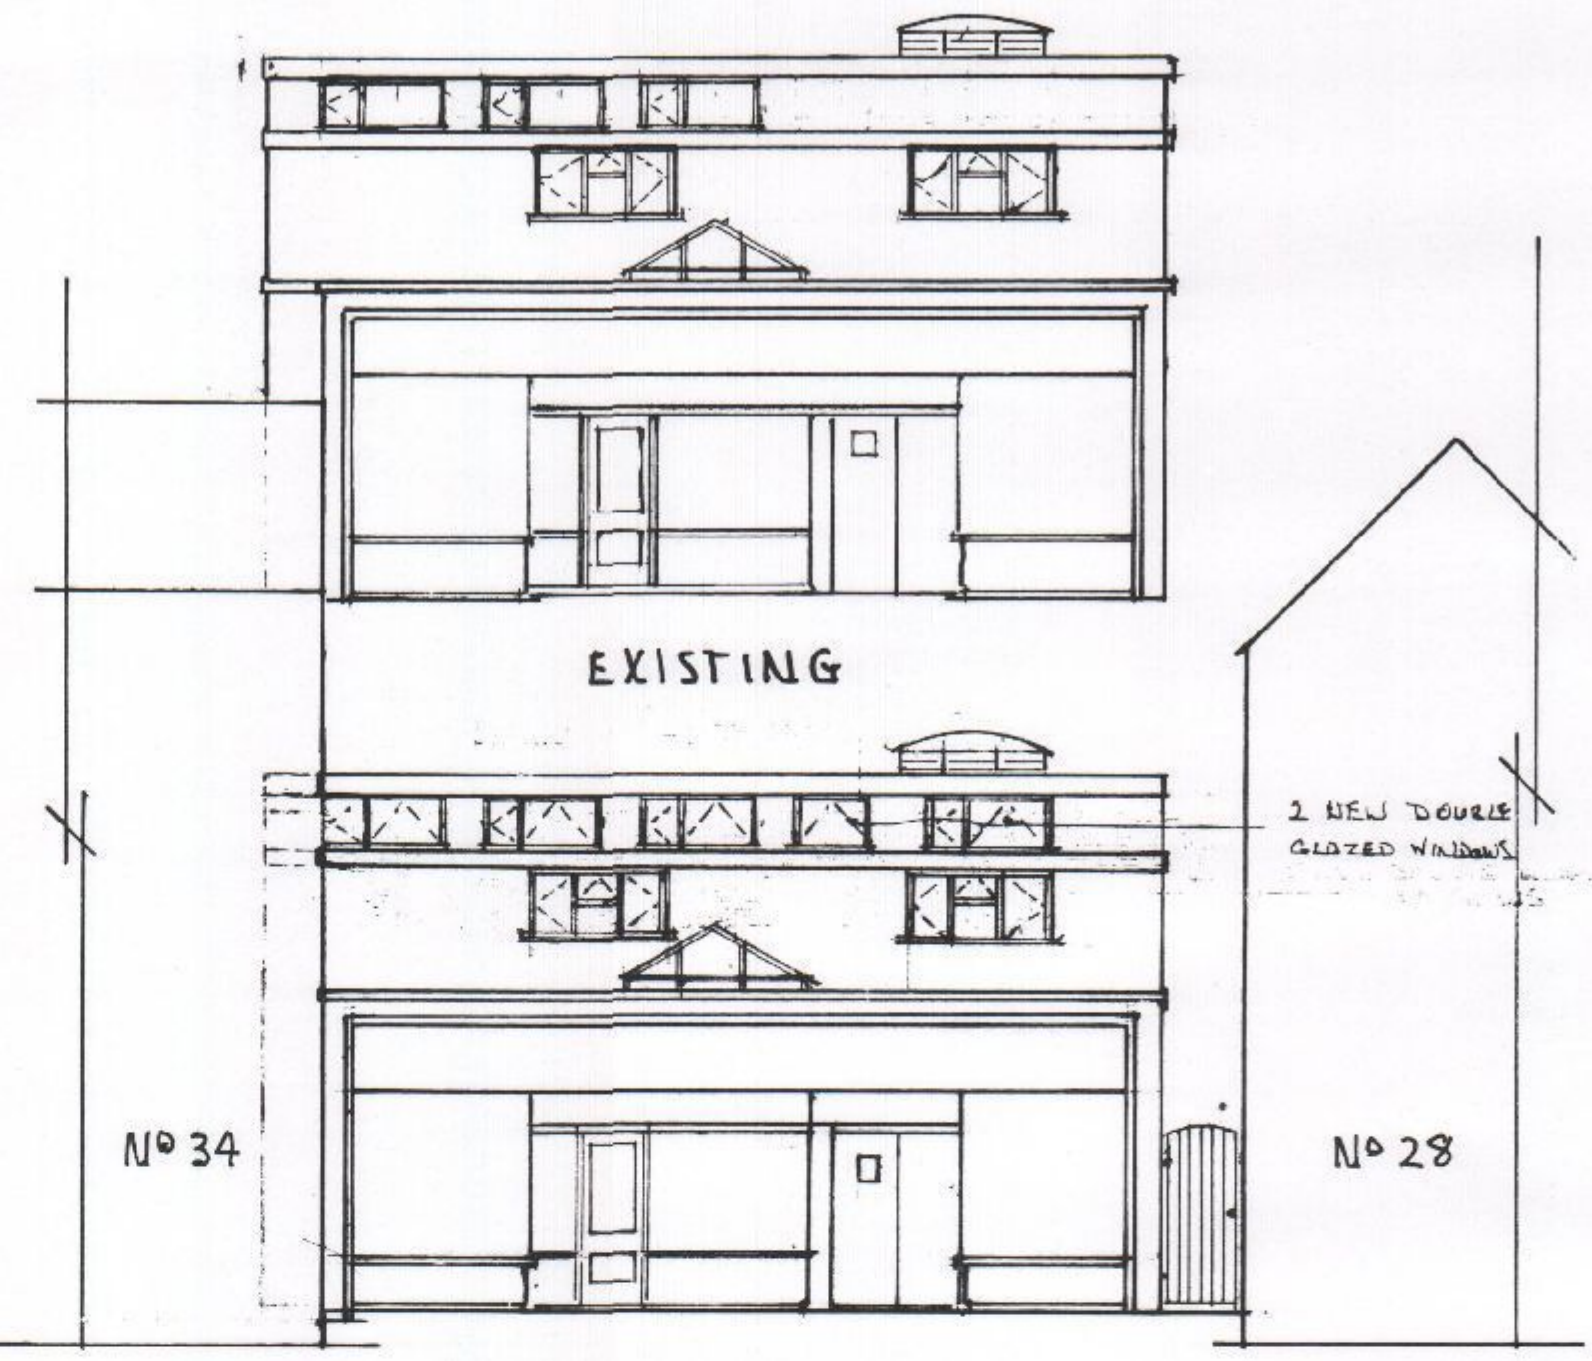


PROPOSED
NORTH ELEVATION FACING EAST STREET



SOUTH ELEVATION FACING TWITTENS WAY

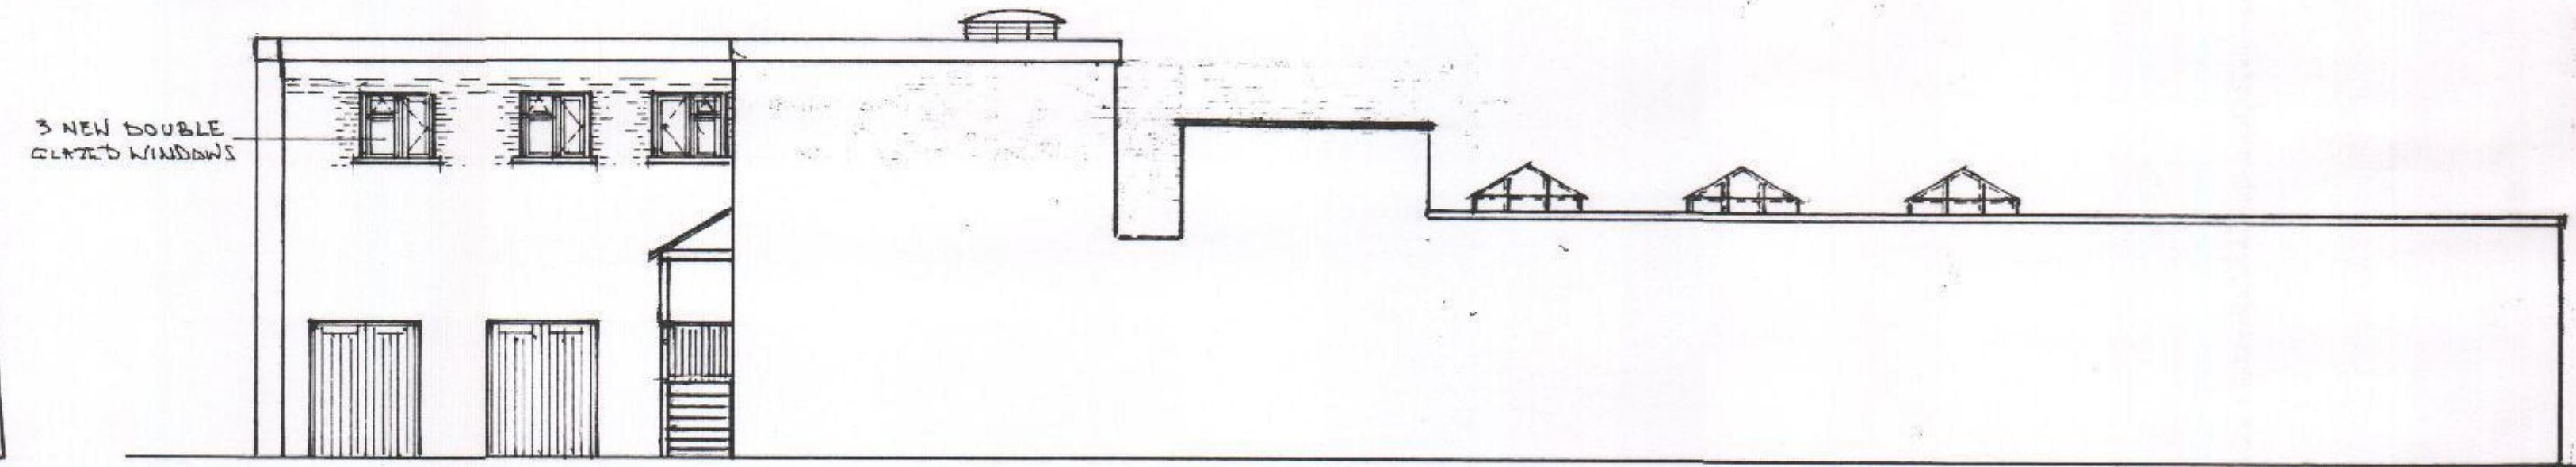

EAST ELEVATION FACING TWITTENS WAY

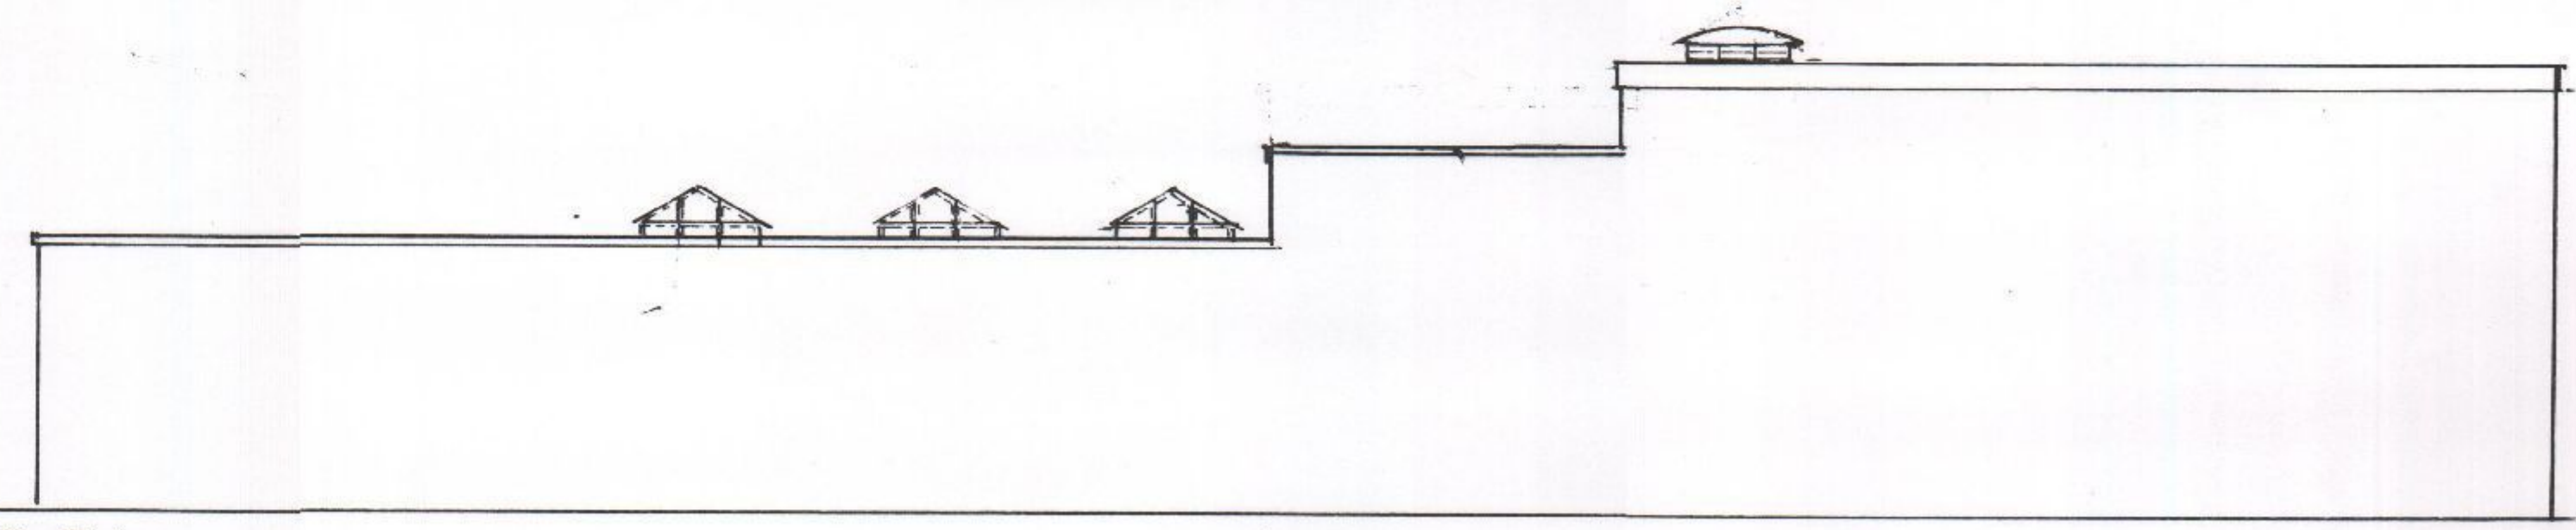

WEST ELEVATION

NOTES

FLOORS + CEILINGS TO INSULATE TO COMPLY WITH BUILDING REGULATIONS

FLOOR AREAS

FLAT 1 100 SQ. METRES

ALL WORK TO BE CARRIED OUT TO COMPLY WITH BUILDING REGULATIONS

SCALE 1:100