



EXISTING ELEVATIONS OF
PEPPLE DASH RENDER,
SMOOTH RENDER &
BROWN FACING
BRICKWORK UNDER RED
PROFILED TILED ROOF

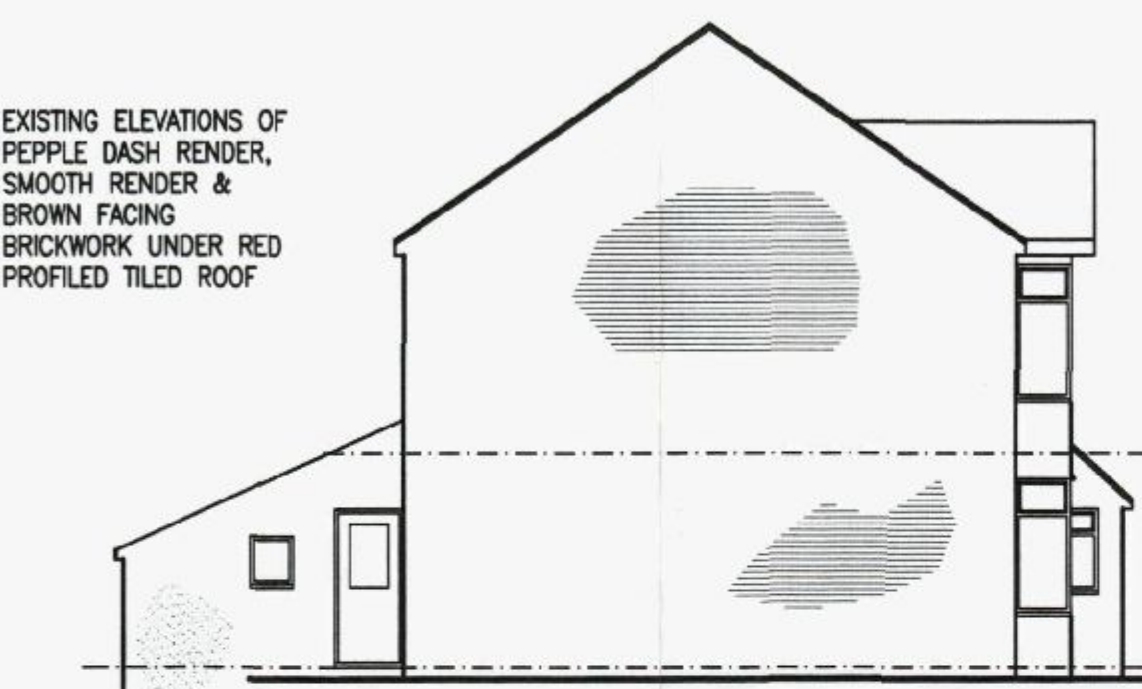


existing east elevation
scale 1:100




existing north elevation
scale 1:100

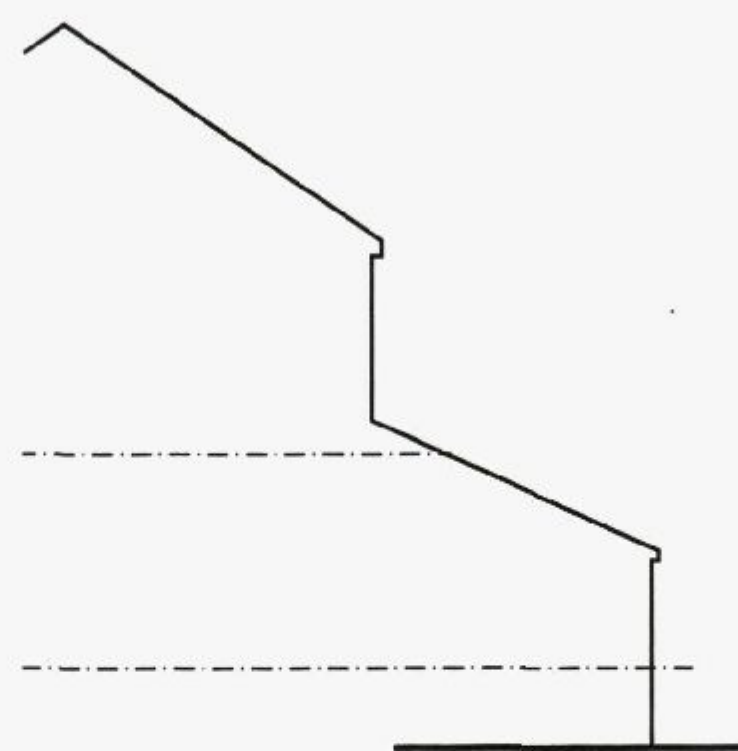

existing west elevation
scale 1:100

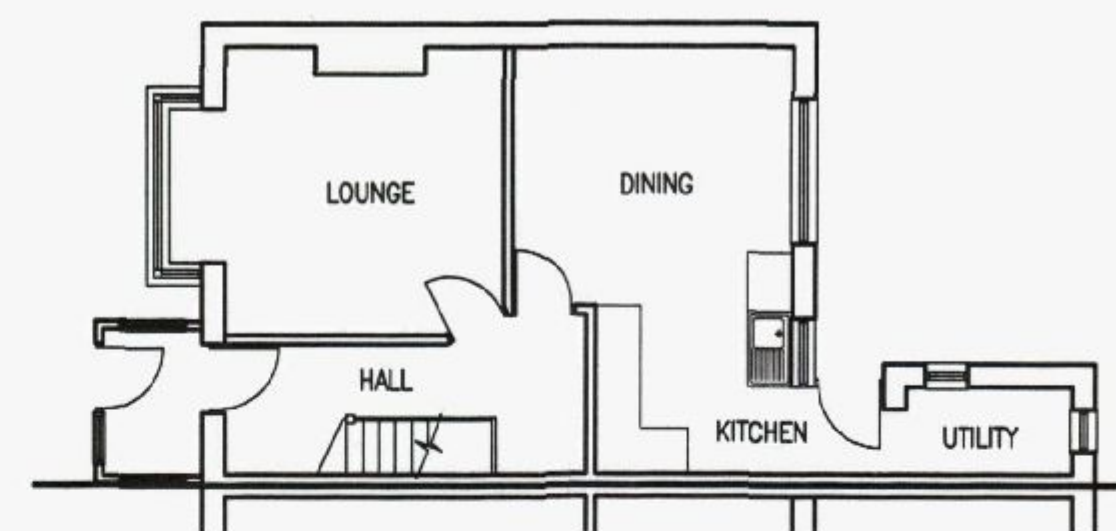


existing ground floor plan
scale 1:100

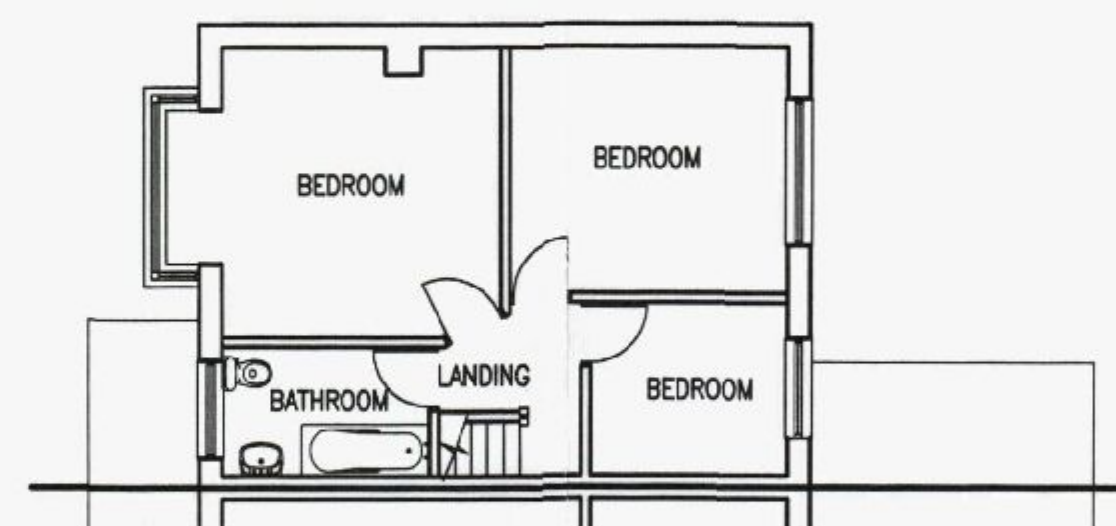


existing first floor plan
scale 1:100




proposed south elevation
scale 1:100

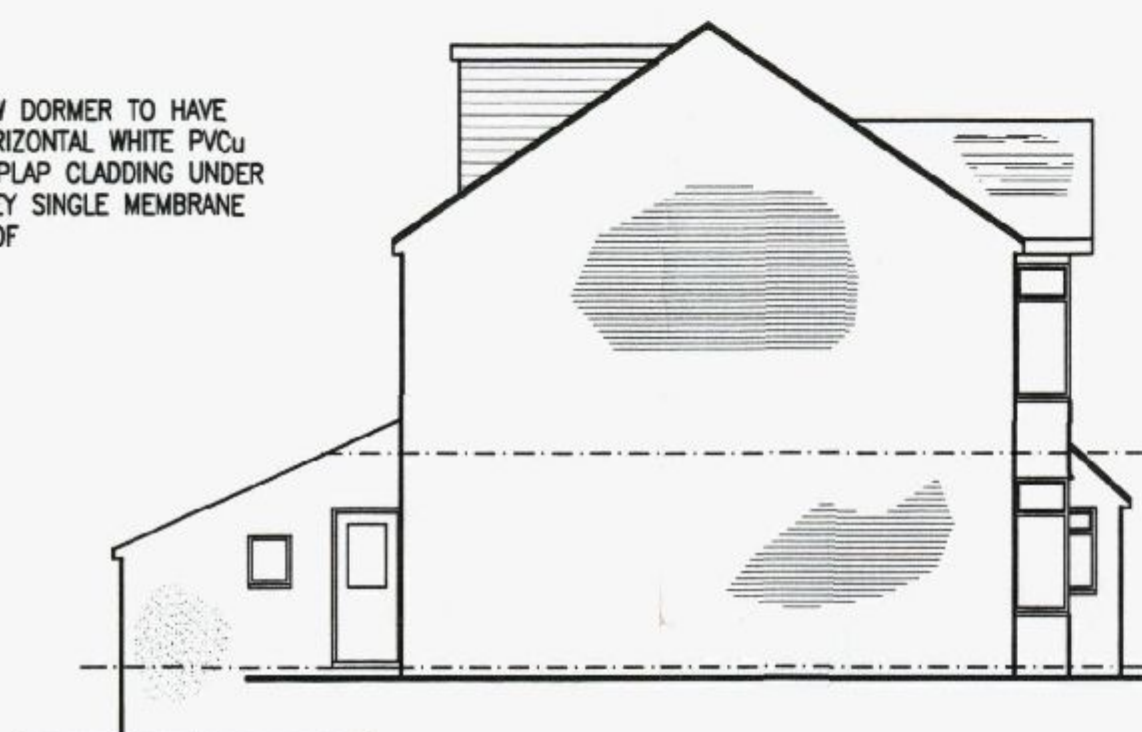


proposed east elevation
scale 1:100

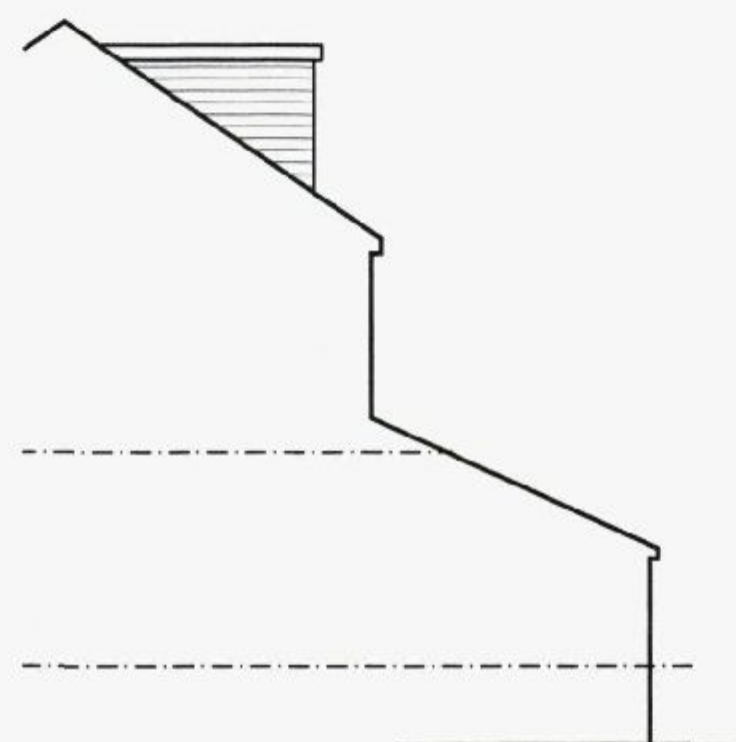


proposed west elevation
scale 1:100

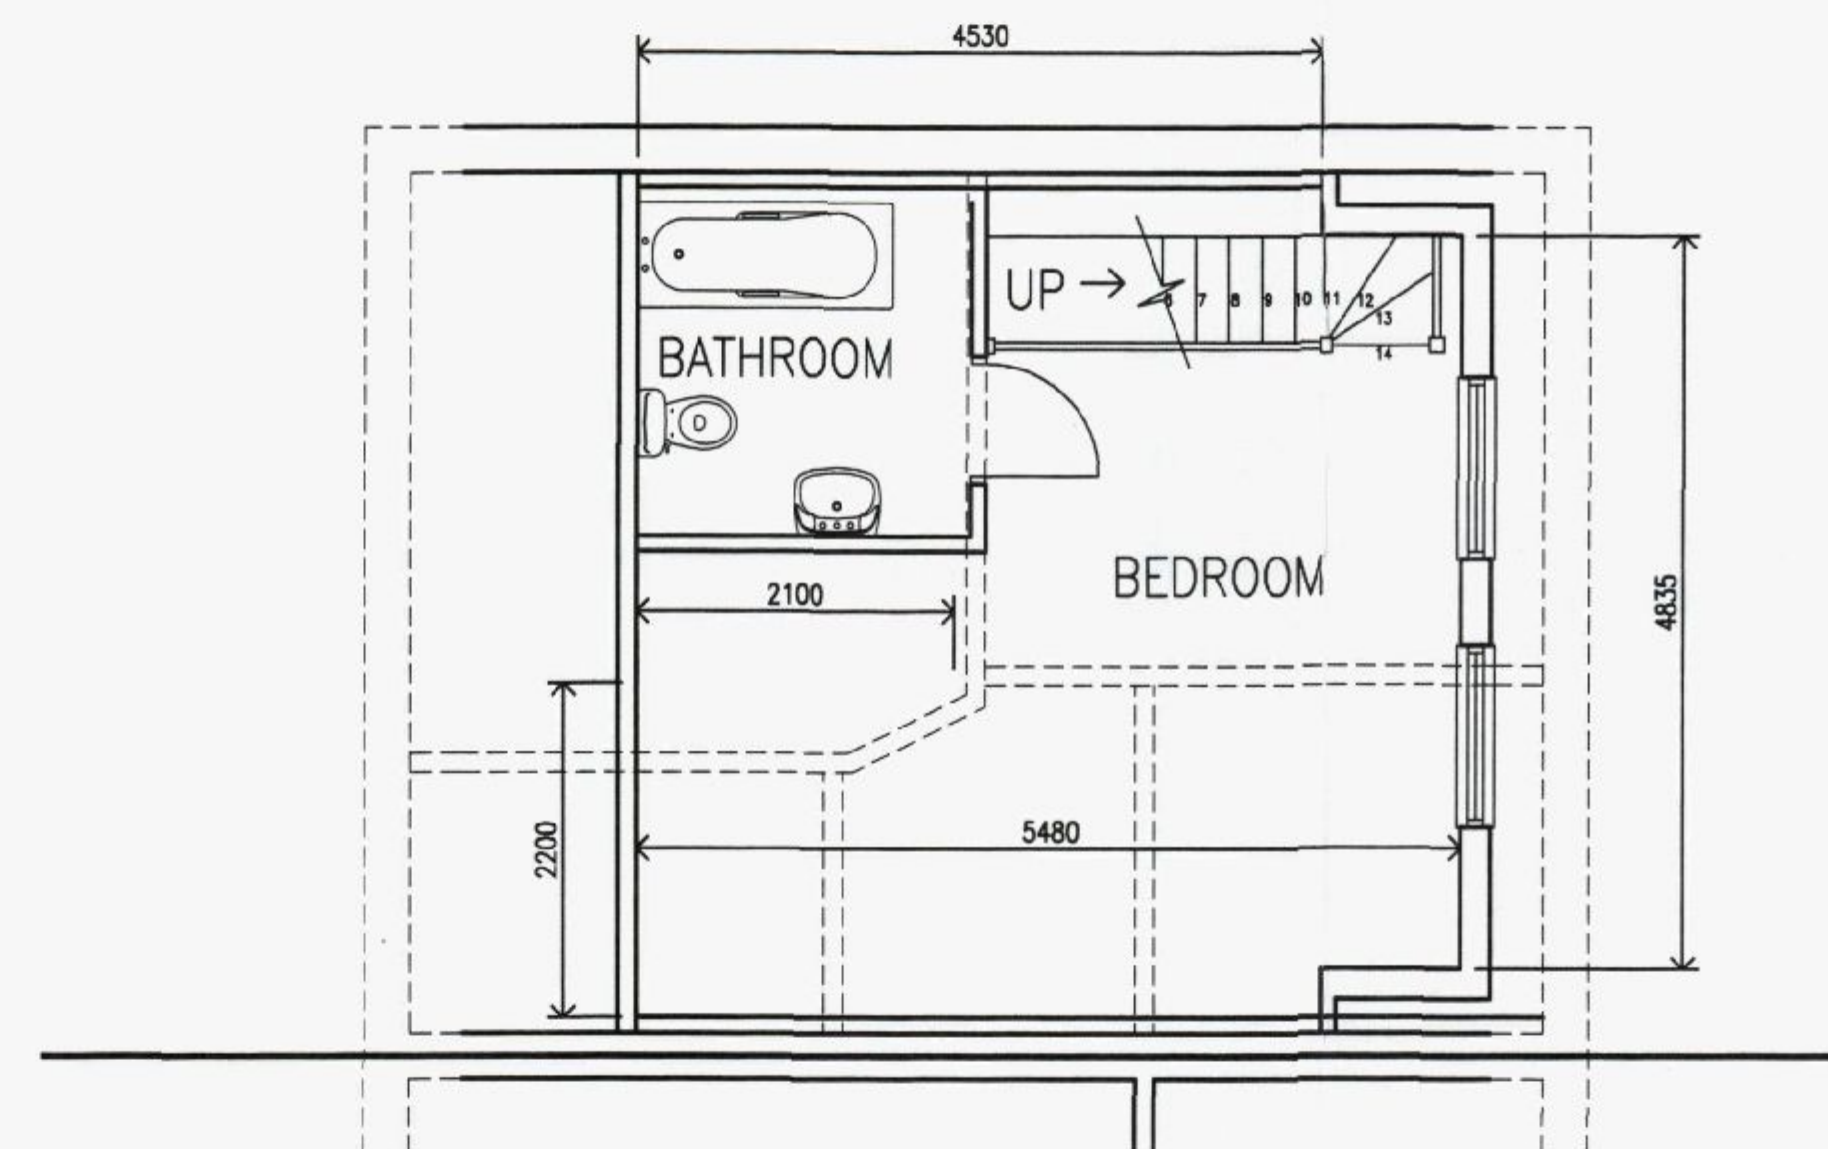


proposed second floor
plan scale 1:50

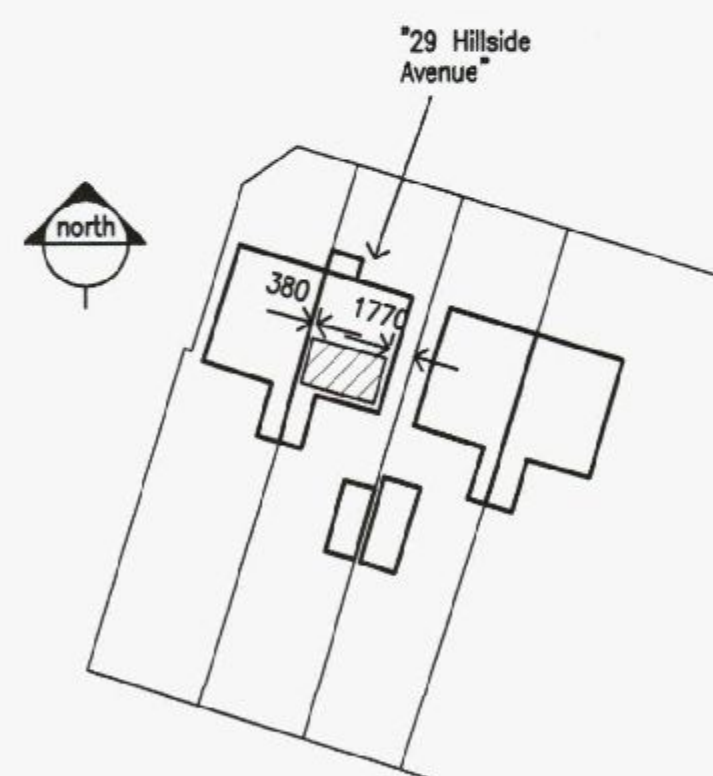

site plan scale 1:500

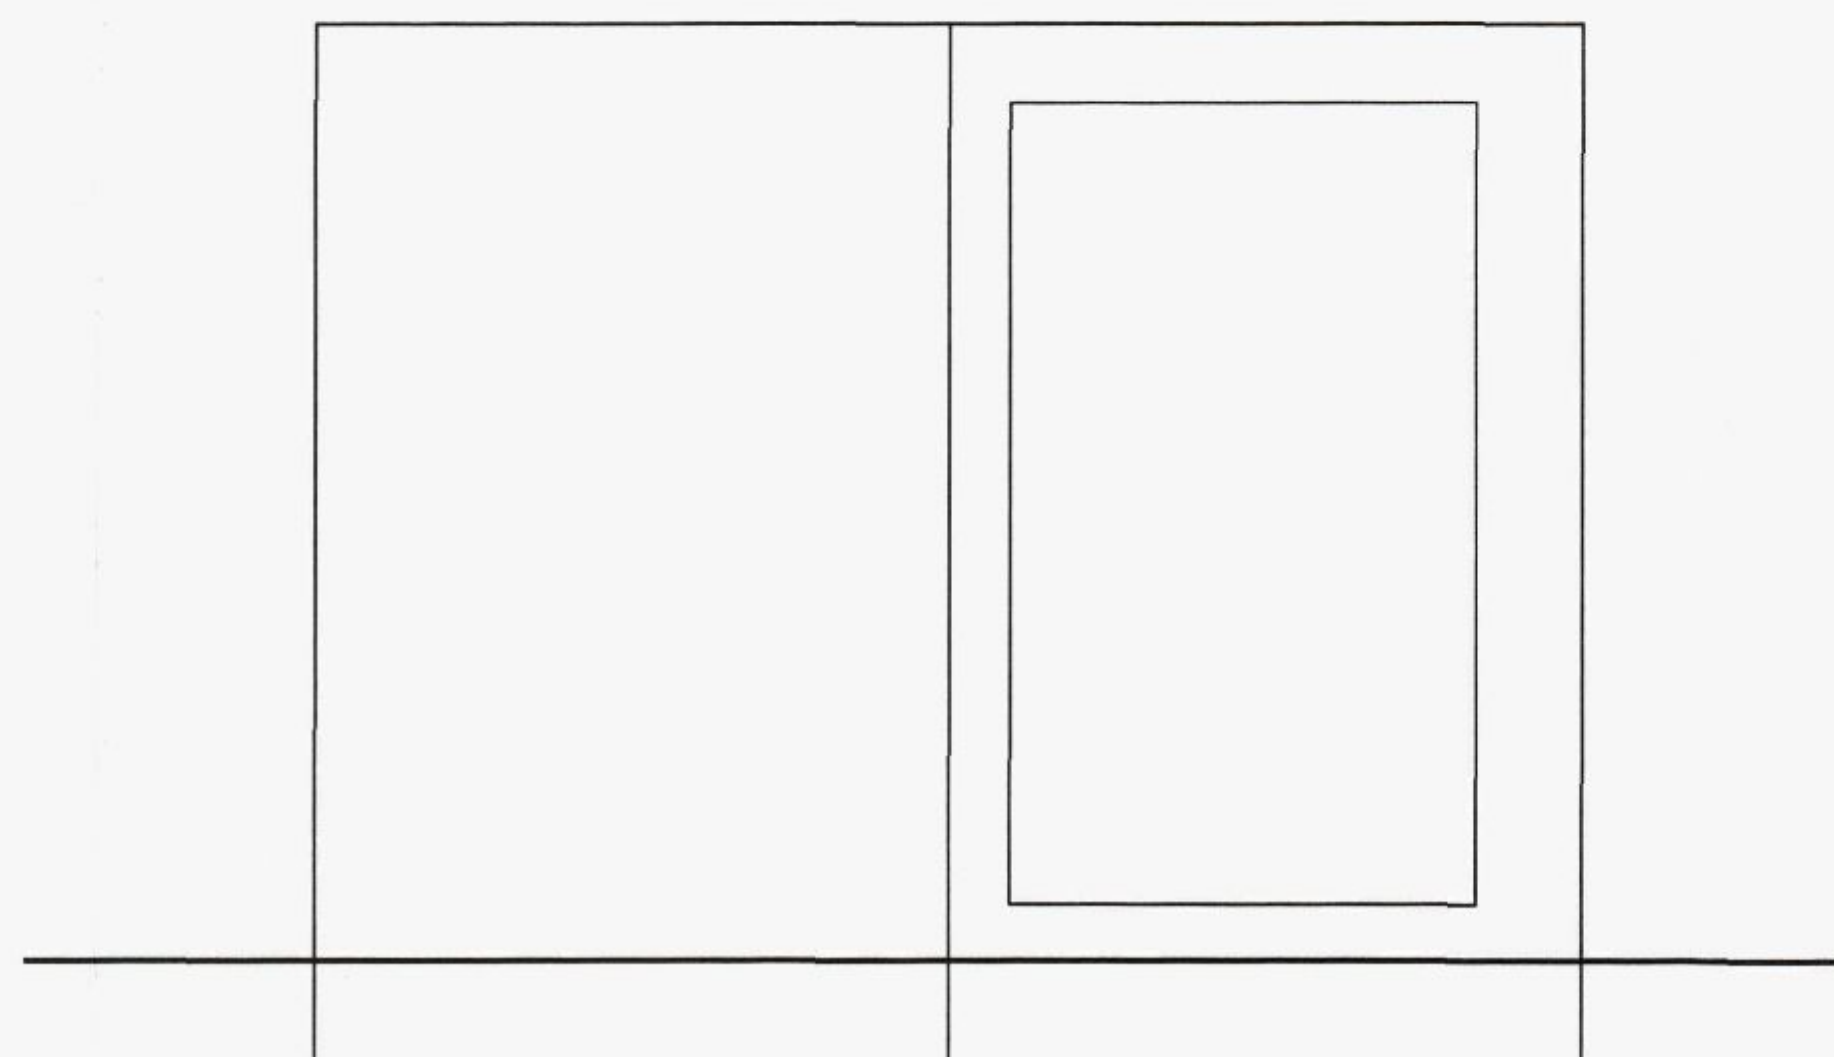

proposed roof plan scale
1:50

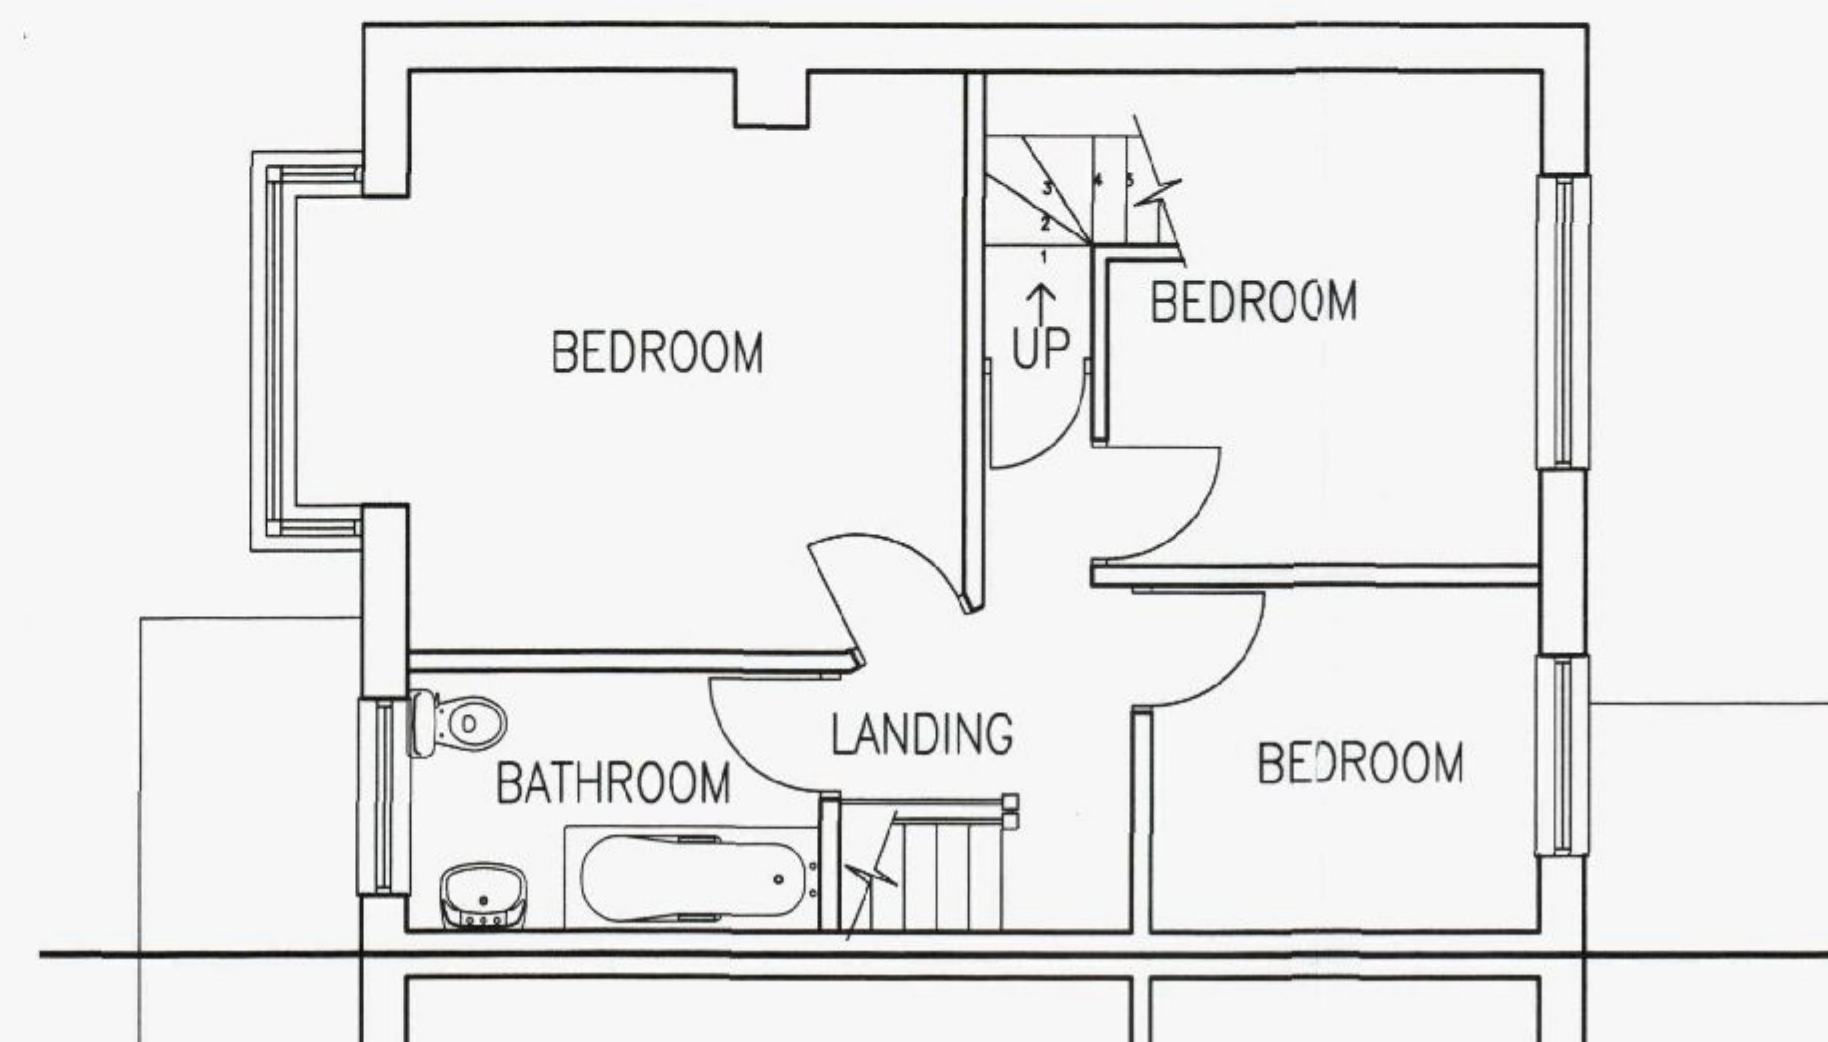

proposed first floor plan
scale 1:50

REVISION	DATE
 15 DEC 2011	

MR & MRS GEORGESON
29 HILLSIDE AVENUE
WIDLEY

PROPOSED
LOFT CONVERSION

DATE	SCALE
AUG 2011	1:500, 1:100, 1:50 @ A1

D010