
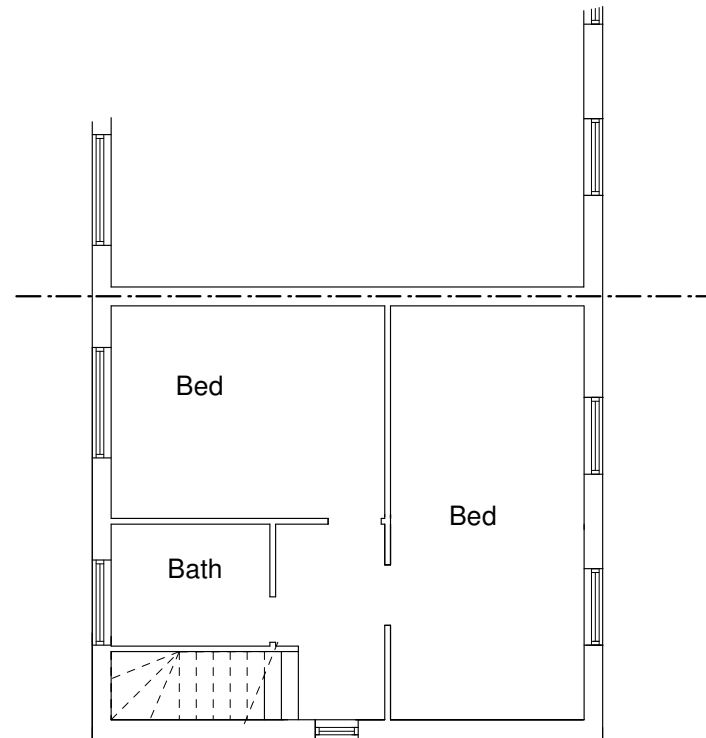


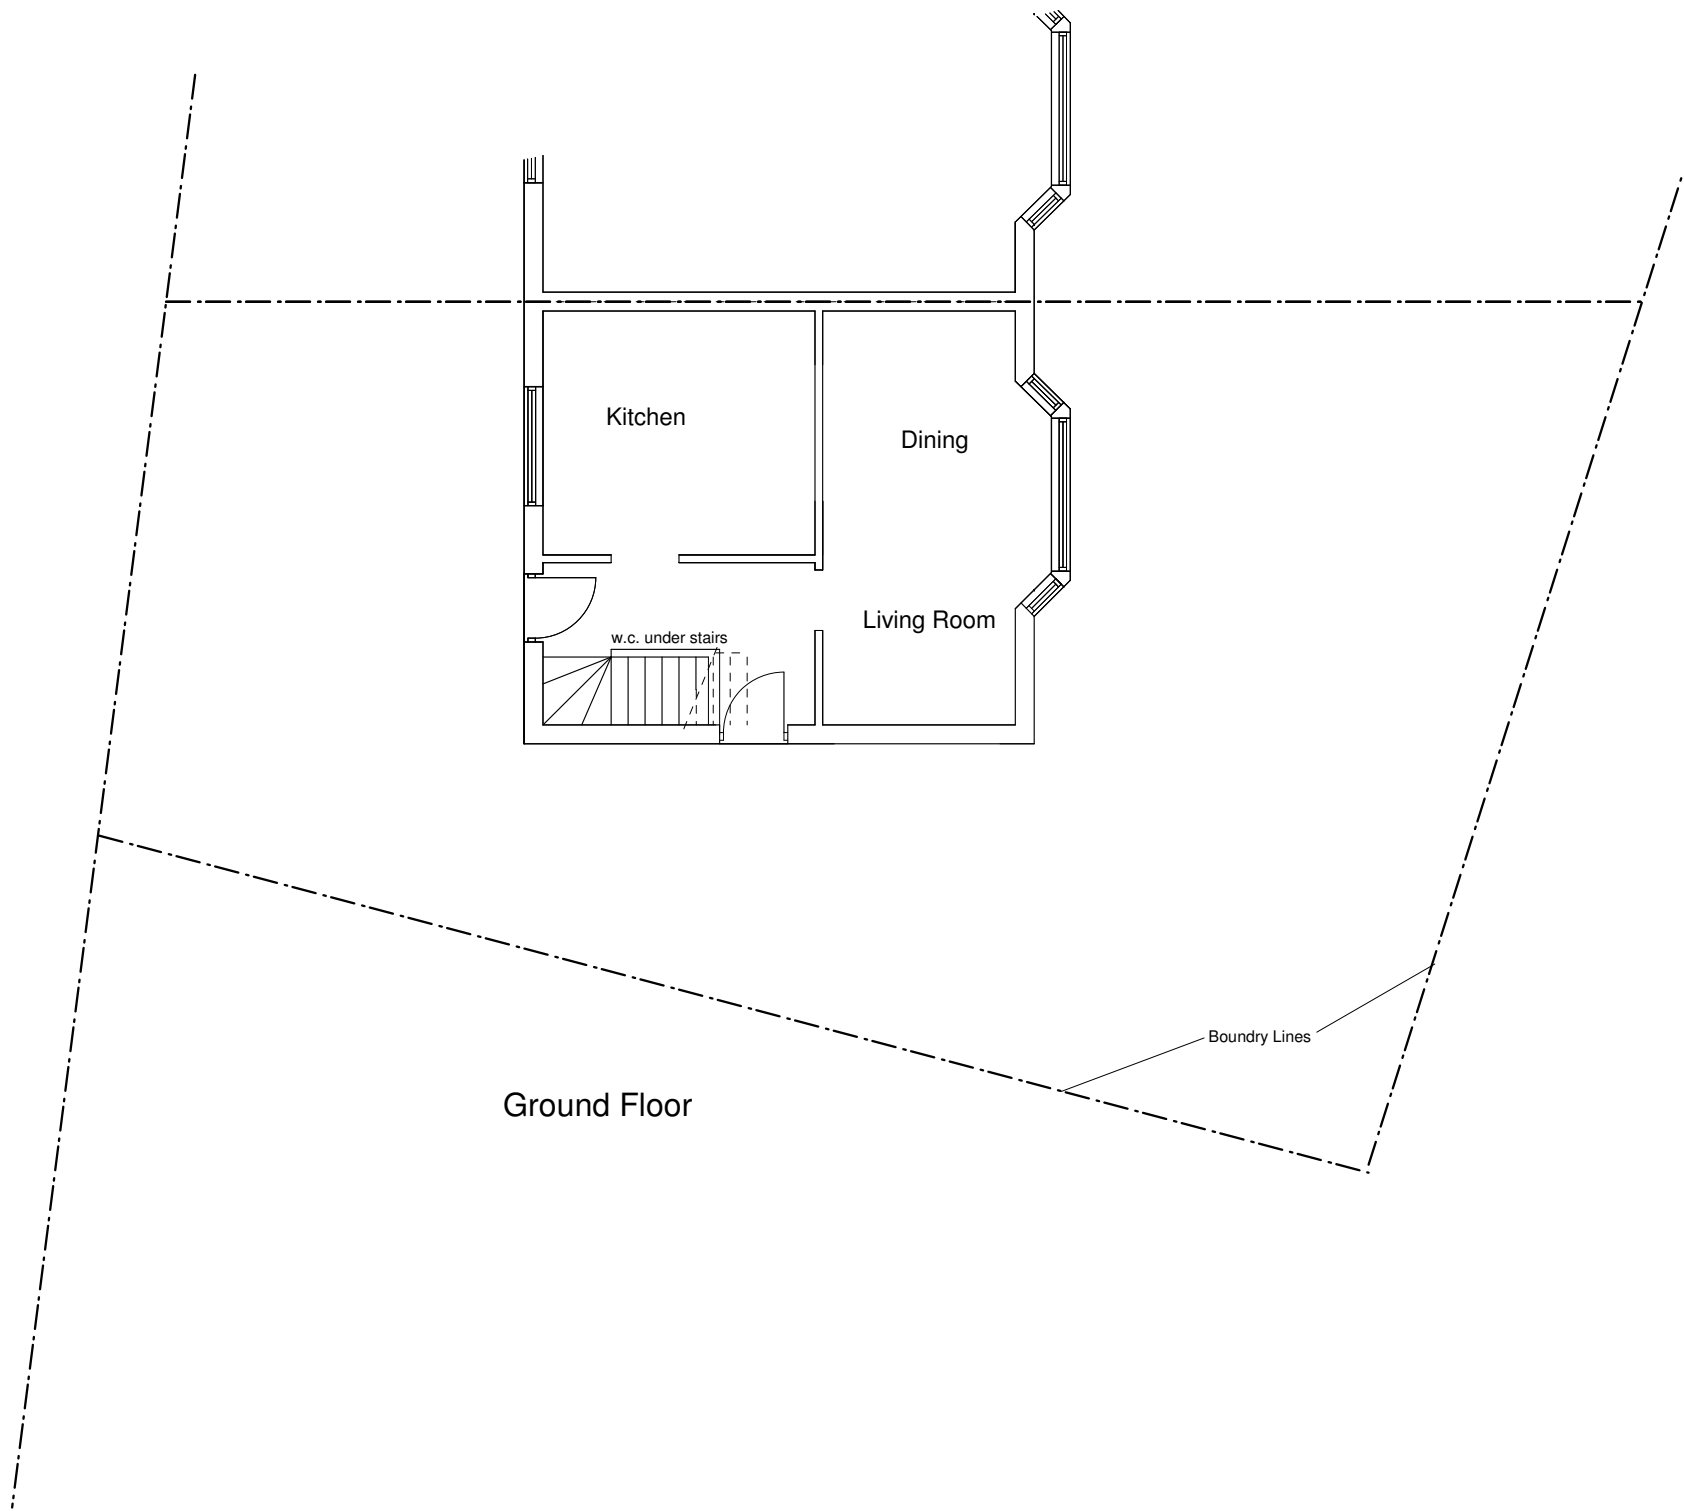

-			
REV	Drawn	Notes	Date

K|G|M|DESIGN

Little Marloes, Farm Road, Bracklesham Bay,
West Sussex, PO20 8JT

T: 01243 673597. M: 07979 406677. E: kgmdesign@live.co.uk

04.138. 02



Copyright. Check all dimensions on site.
This drawing is only to be used on the site for which designed.

Client: **Mr W Lambe**
Project: **158 Blendworth Crescent, Havant,
Hampshire, PO9 2BH**
Drawing: **Existing Floor Plan**
Scale: **1:100 @ A3**
Date: **30.01. 2013**
Drawn: **K.G.M.** Checked: