



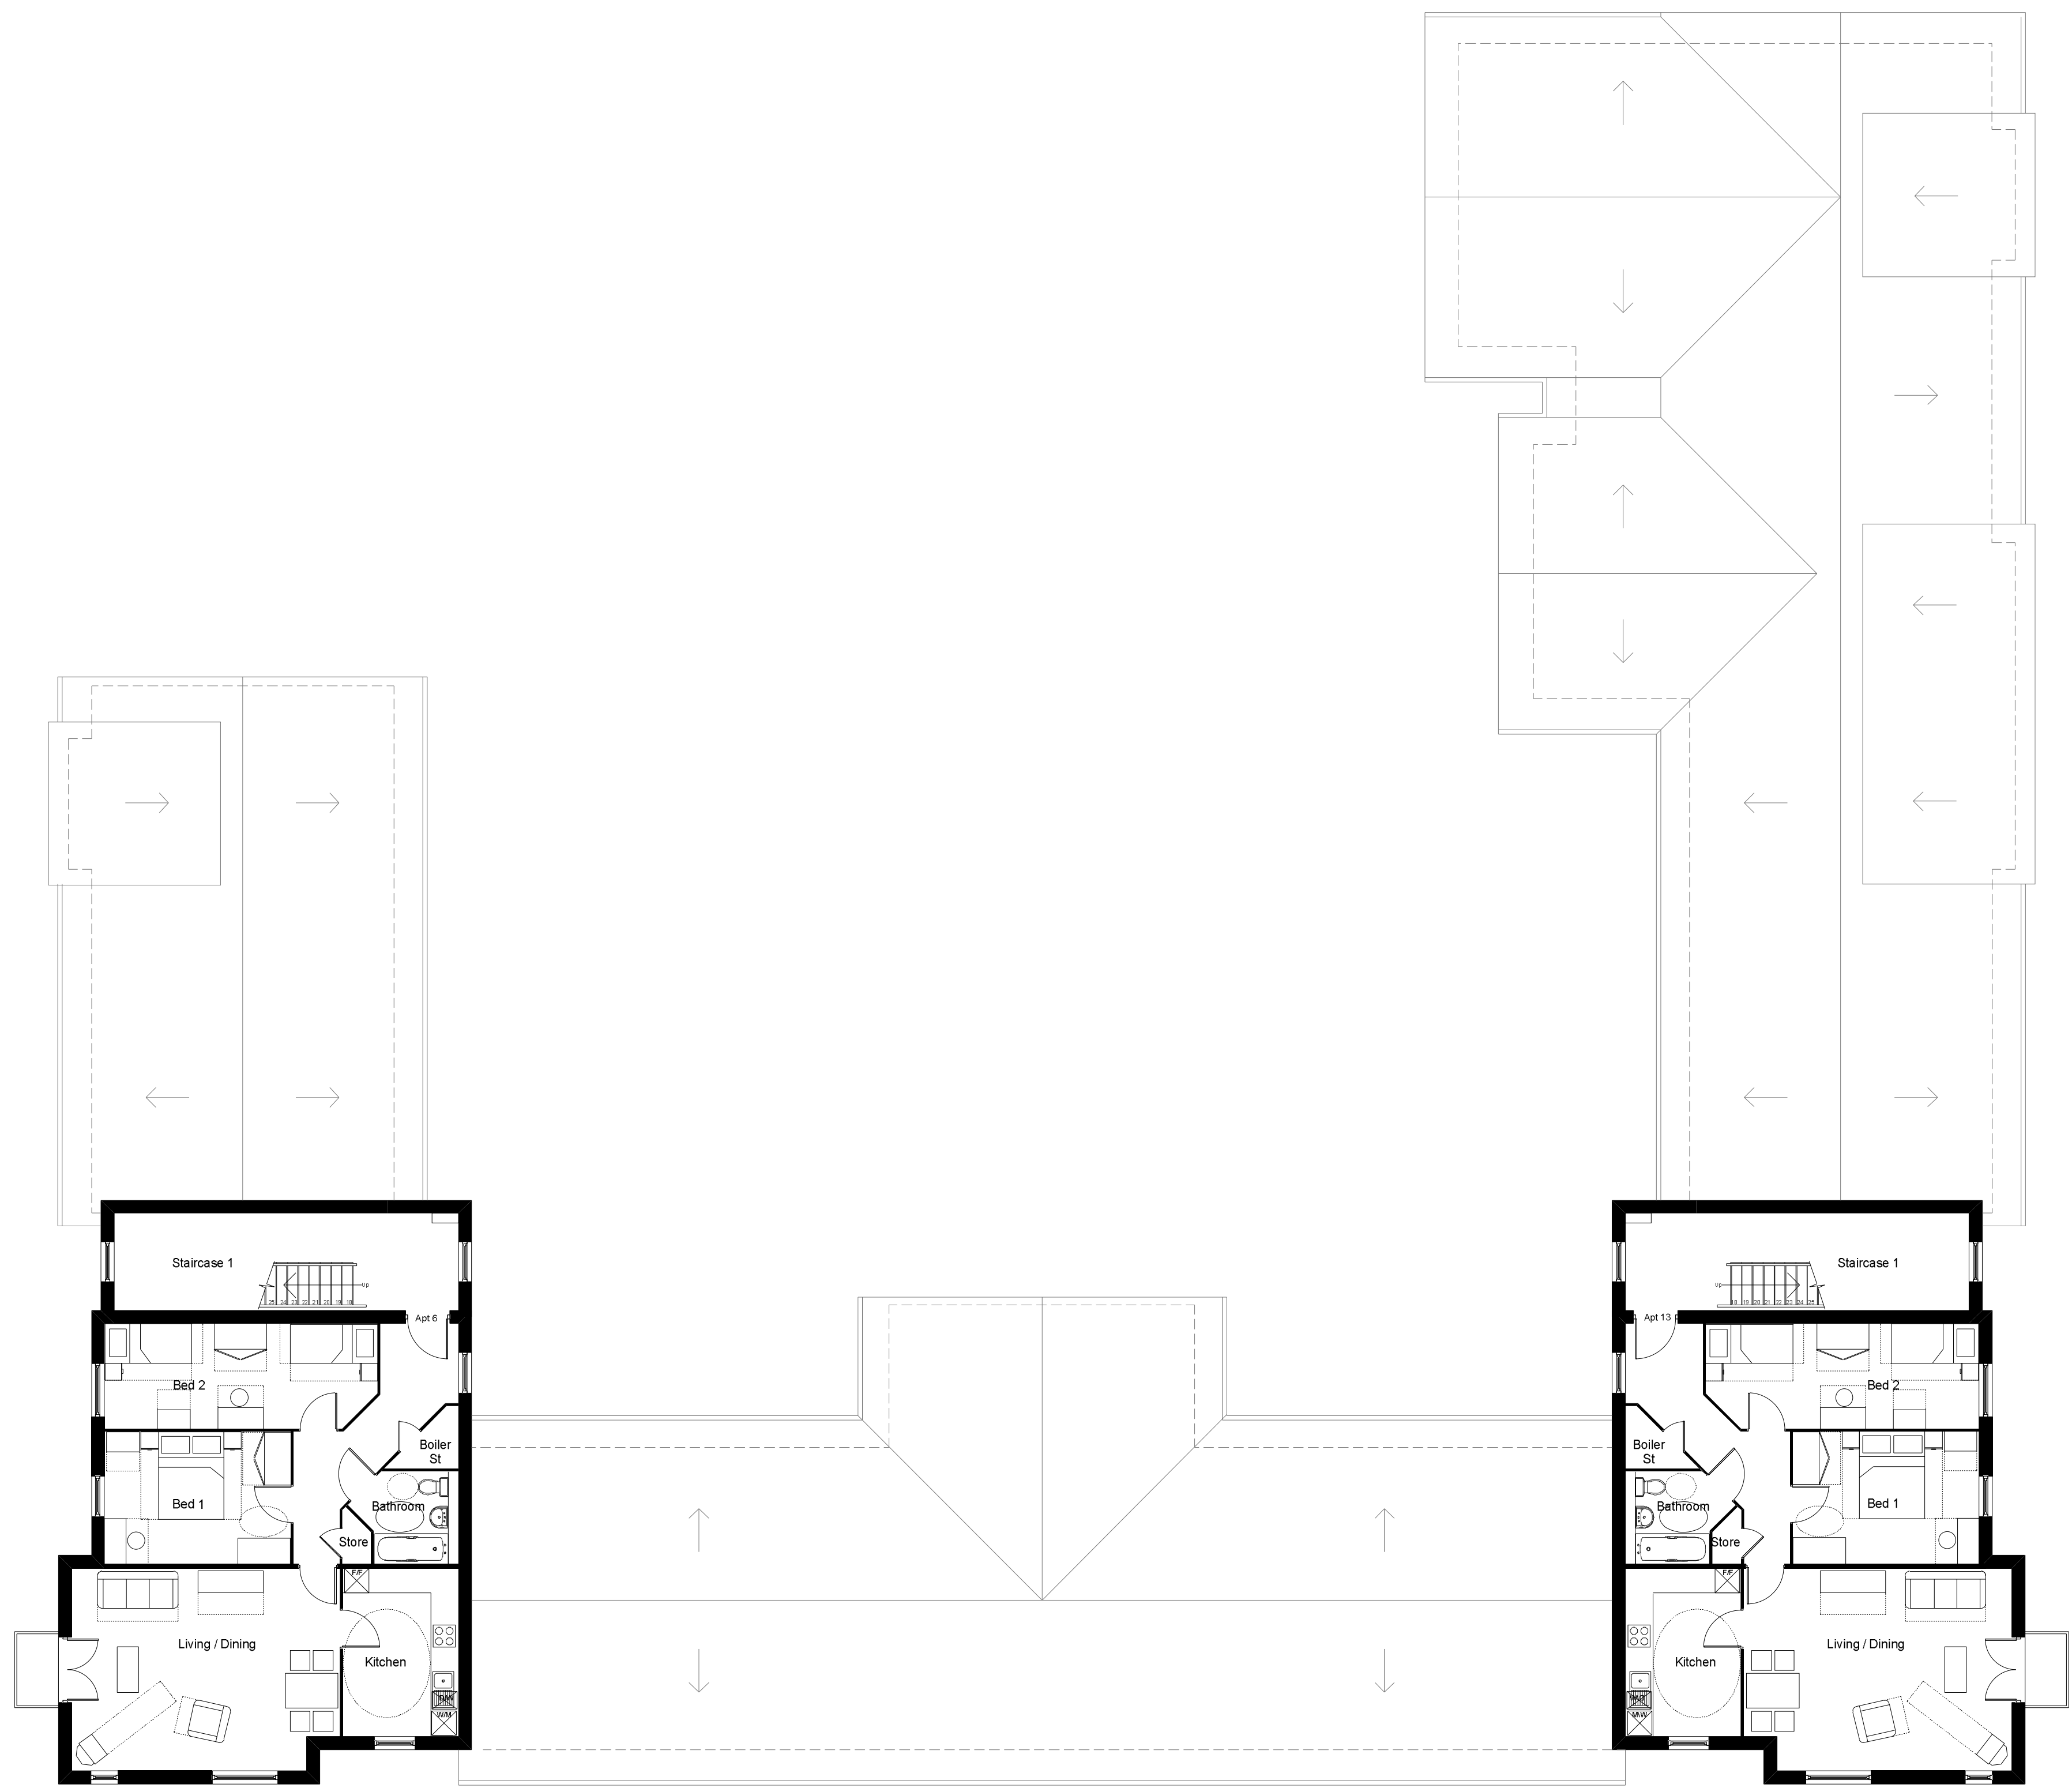

Third Floor

 

Accommodation Schedule

Residential Use				
Apartment No	Plot No	Bedspace	Size Sq m	Sq ft
1	461	4	73.25	788
2	462	4	73.25	788
3	463	4	73.25	788
4	464	4	83.12	895
5	465	4	83.12	895
6	466	4	83.12	898
7	467	4	77.45	834
8	468	4	77.45	834
9	469	4	77.45	834
10	470	4	77.45	834
11	471	4	83.12	895
12	472	4	83.12	895
13	473	4	83.12	895
14	474	4	73.88	795
15	475	4	73.88	795
16	476	4	73.88	795
17	477	2	52.73	568
18	478	2	52.73	568
19	479	4	74.21	799
20	480	4	74.21	799
21	481	4	74.21	799
Retail Use				
R1	NA	NA	84	904
R2	NA	NA	35	377
R3	NA	NA	53	570
R4	NA	NA	53	570
R5	NA	NA	35	377
R6	NA	NA	84	904
St 1&2	Communal Stores		31.8	342

Materials Note

Walls
Brick: Winchester Multi Stock (Baggeridge)
Rainscreen Cladding: Operal (OP15) Dark Grey (Marley Eternit)
Render: Through Colour - Ivory (K-Rend)

Roof
Single Ply Membrane Adhered Roof - Grey (Sarnafil)

Entrance doors & window frames: Colour - BS 00 A 13 (Storm Grey)

All garage doors and frame: Colour BS 00 A 13 (Storm Grey)

All rainwater goods to be finished in colour RAL 7001 (Light Grey)

Note
Garden wall boundaries to match dwelling brick type.
All metal railings to be gloss black.
All materials specified subject to availability and on an 'or similar approved basis'.
Underside of drive-throughs to be fibre boarded and finished in Sandtex One Coat Ultra Smooth masonry paint, colour to be light cream.
Soffits to projections/balconies to be Marley Eternit Operal (OP15) Dark Grey.



47 Phoebe Way, Oakhurst
Swindon, Wilt, UK, SN25 2JQ
Tel: 01753 744964 / 07756 164794
E: admin@urbanperspective.co.uk W: www.urbanperspective.co.uk

Notes: Contractors are not to scale from this drawing. All dimensions to be checked on site and any discrepancies, ambiguities and/or omissions between this drawing and information given elsewhere must be reported to this office. If in doubt, ask.

Copyright © Urban Perspective Studio Ltd 2012. All Rights Reserved.

Client: Taylor Wimpey

Project: Old Park Farm
Waterlooville

Sheet Title: Mixed Use Building
Third Floor Plan

Date: 05.09.12 Scale: 1:100@A1 Drawn: CHx

Job No: UP00012 Dwg No: 104 Rev No: F



www.urbanperspective.co.uk