


Site Plan

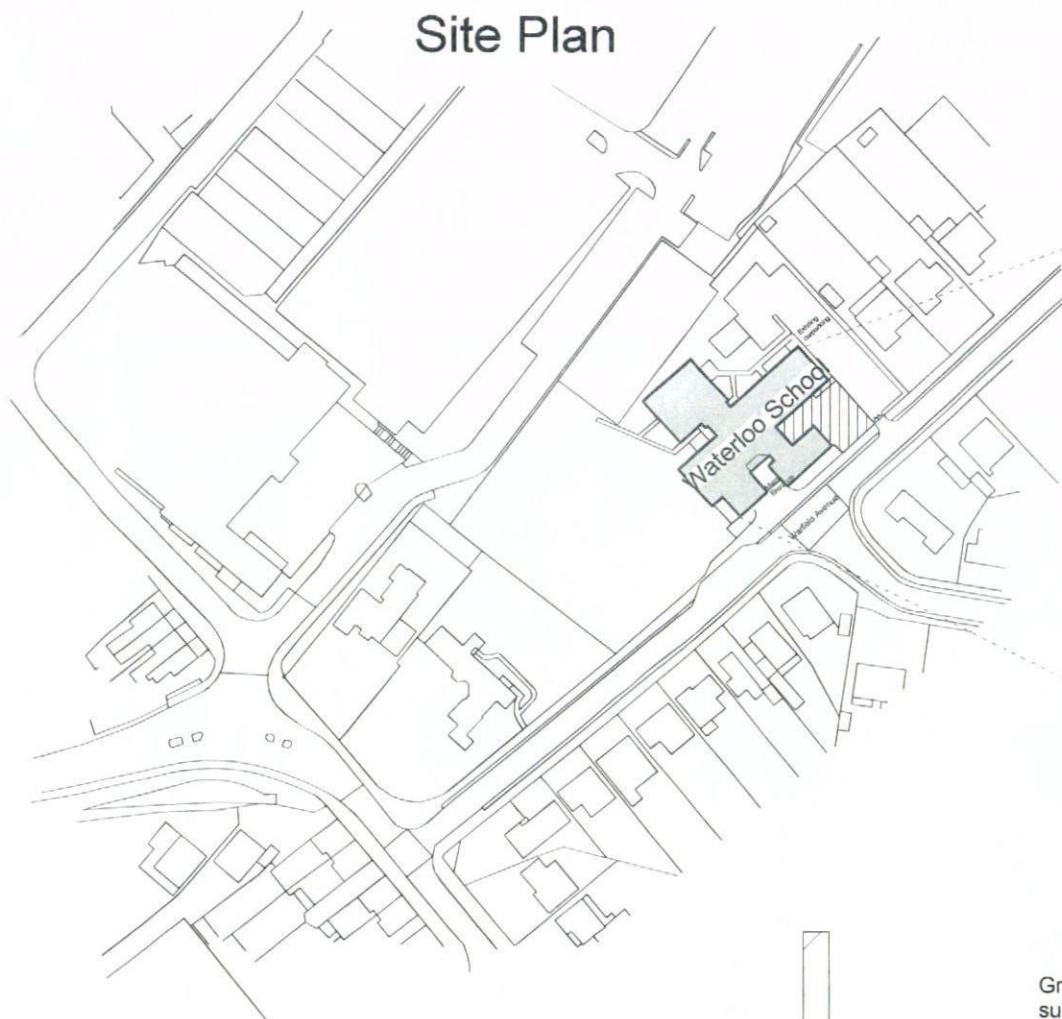

Location Plan




New dropped kerb, whole width of Grasscrete.

Proposed Additional car parking, hatched area.

Existing inspection chamber lid & cover to be replaced with heavy duty traffic suitable lid & cover, new I.C. height to be altered to suit new Grasscrete blocks.

Install concrete edgings to retain Grasscrete blocks, to area's indicated by red line (i.e. adjacent to bushes & shrubs).

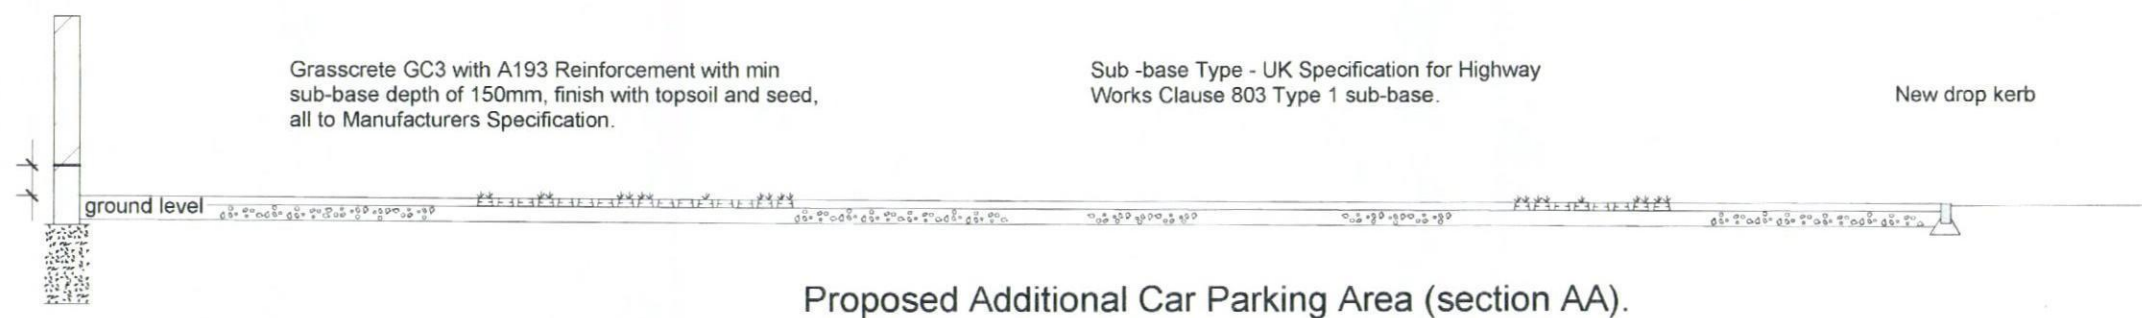

PLANNING



Property, Business and Regulatory Services
Three Ministers House,
76 High Street, Winchester SO23 8UL
tel: (01962) 847801

Notes	
1 This drawing is © copyright Hampshire County Council 2005. No unauthorised reproduction permitted. All rights reserved	3 This map is reproduced from Ordnance Survey material with the permission of Ordnance Survey on behalf of the controller of Her Majesty's Stationery Office © Crown copyright. Unauthorised reproduction infringes Crown copyright and may lead to prosecution or civil proceedings. LA079651, 2006
2 No Dimensions to be scaled from this drawing	

rev	description	date	by

PROJECT THE WATERLOO SCHOOL WATERLOOVILLE		SHEET CONTENTS Additional Car parking	
SCALE 1:1250 @ A1 1:1250 @ A3	DATE 03/07/12	DRAWN cdf	REVISION
DRAWING No 002		FILE REF	