


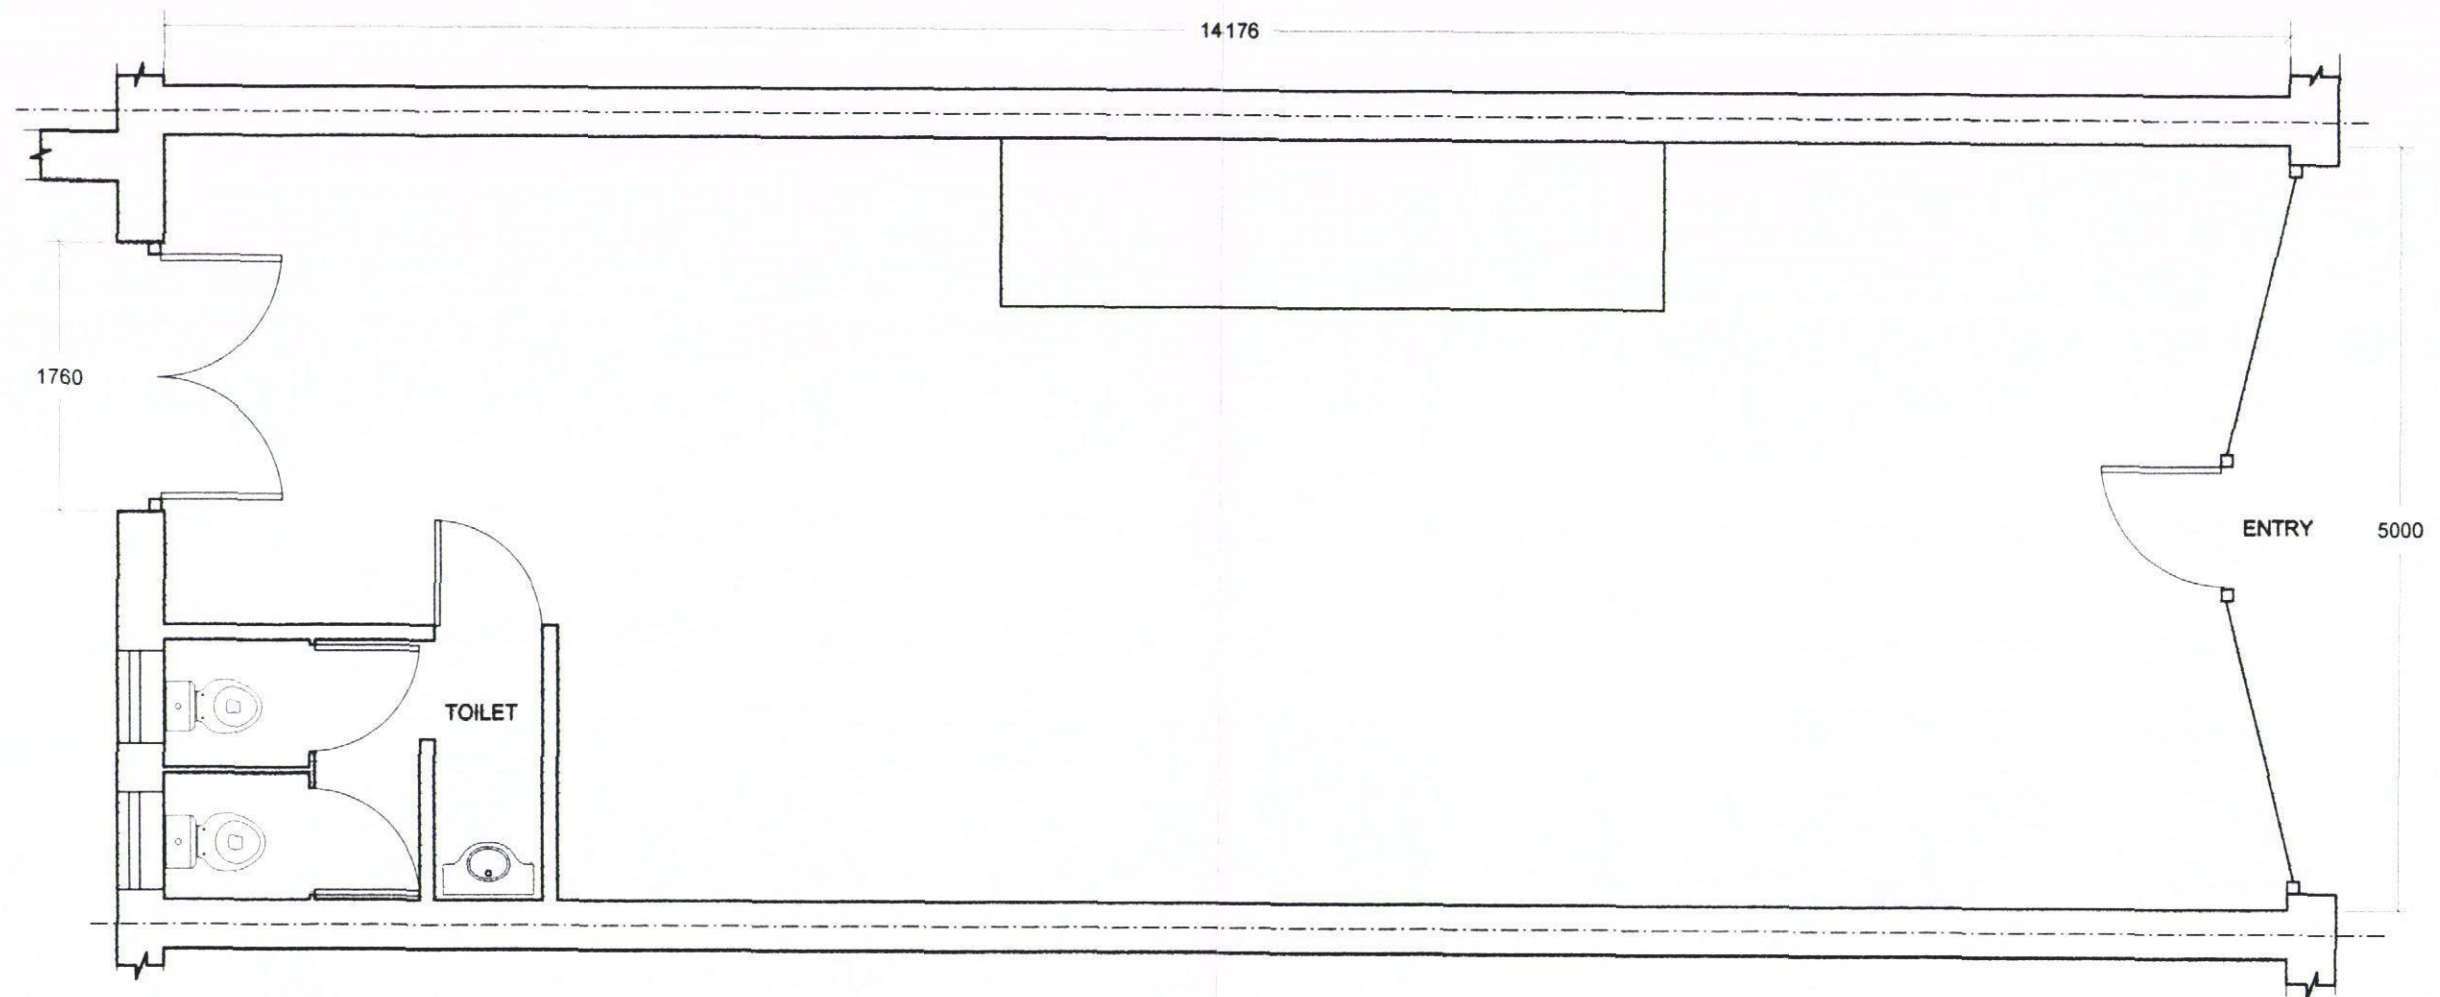

EXISTING GROUND FLOOR PLAN
SCALE 1 : 50

HAVANT BOROUGH
COUNCIL
- 3 MAY 2012
RECEIVED